


PROPOSED SIDE ADDITION AND ALTERATIONS
11, MAGDALA ROAD, HAYLING ISLAND, HANTS.
FOR MR & MRS I. OGDEN.

RECEIVED
HAVANT BOROUGH
COUNCIL
20 OCT 2014

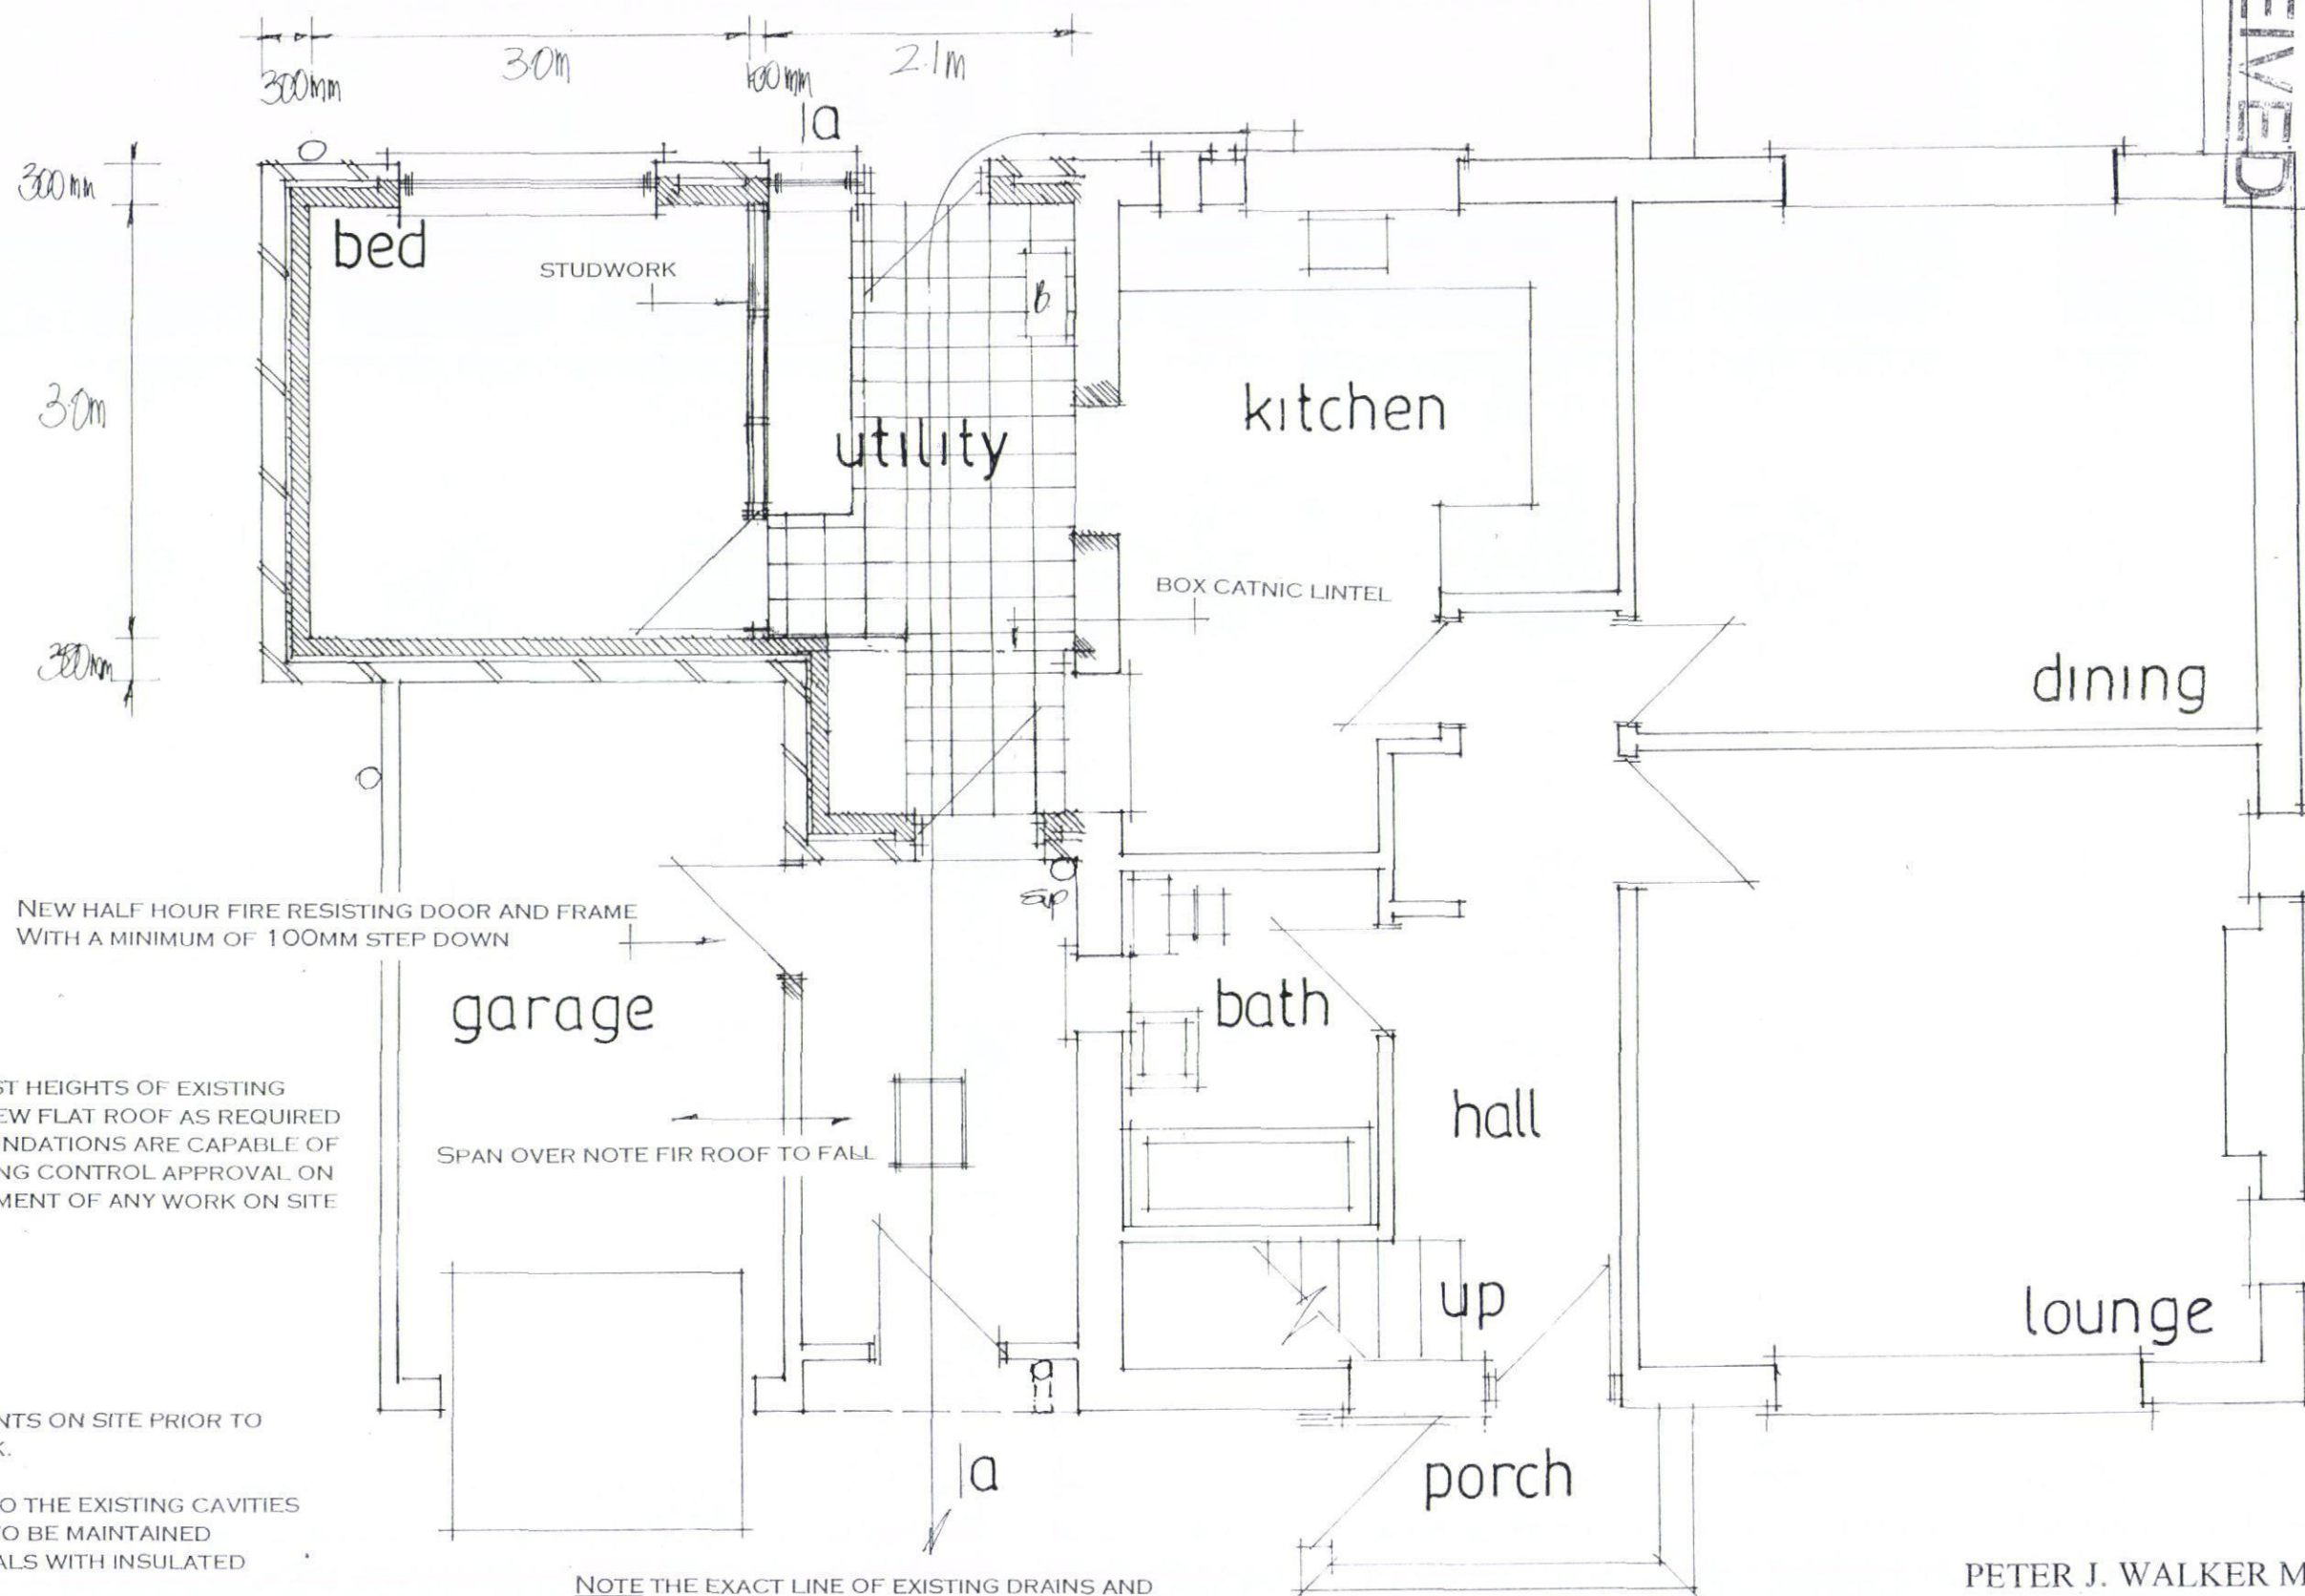

NEW HALF HOUR FIRE RESISTING DOOR AND FRAME
WITH A MINIMUM OF 100MM STEP DOWN

TAKE DOWN AND OR ADJUST HEIGHTS OF EXISTING
GARAGE WALLS TO TAKE NEW FLAT ROOF AS REQUIRED
NOTE CHECK EXISTING FOUNDATIONS ARE CAPABLE OF
TAKING LOAD TO LA BUILDING CONTROL APPROVAL ON
SITE PRIOR TO COMMENCEMENT OF ANY WORK ON SITE
UNDER PIN IF REQUIRED.

NOTE CHECK ALL MEASUREMENTS ON SITE PRIOR TO
THE COMMENCEMENT OF WORK.

WALLS TO BE FULLY BONDED TO THE EXISTING CAVITIES
AND DAMP-PROOF COURSES TO BE MAINTAINED
CONTINUOUS CLOSE ALL REVEALS WITH INSULATED
CAVITY CLOSERS.

NOTE THE EXACT LINE OF EXISTING DRAINS AND
INSPECTION CHAMBERS TO BE LOCATED AND AGREED
WITH THE LOCAL AUTHORITY PRIOR TO COMMENCEMENT
OF ANY WORK ON SITE

date oct 14
scale 1:50

PROPOSED GROUND FLOOR

PETER J. WALKER MRICS
CHARTERED SURVEYOR
182 SEAFRONT, HAYLING ISLAND, HANTS
PO11 9 AN

TEL: 02392467571