



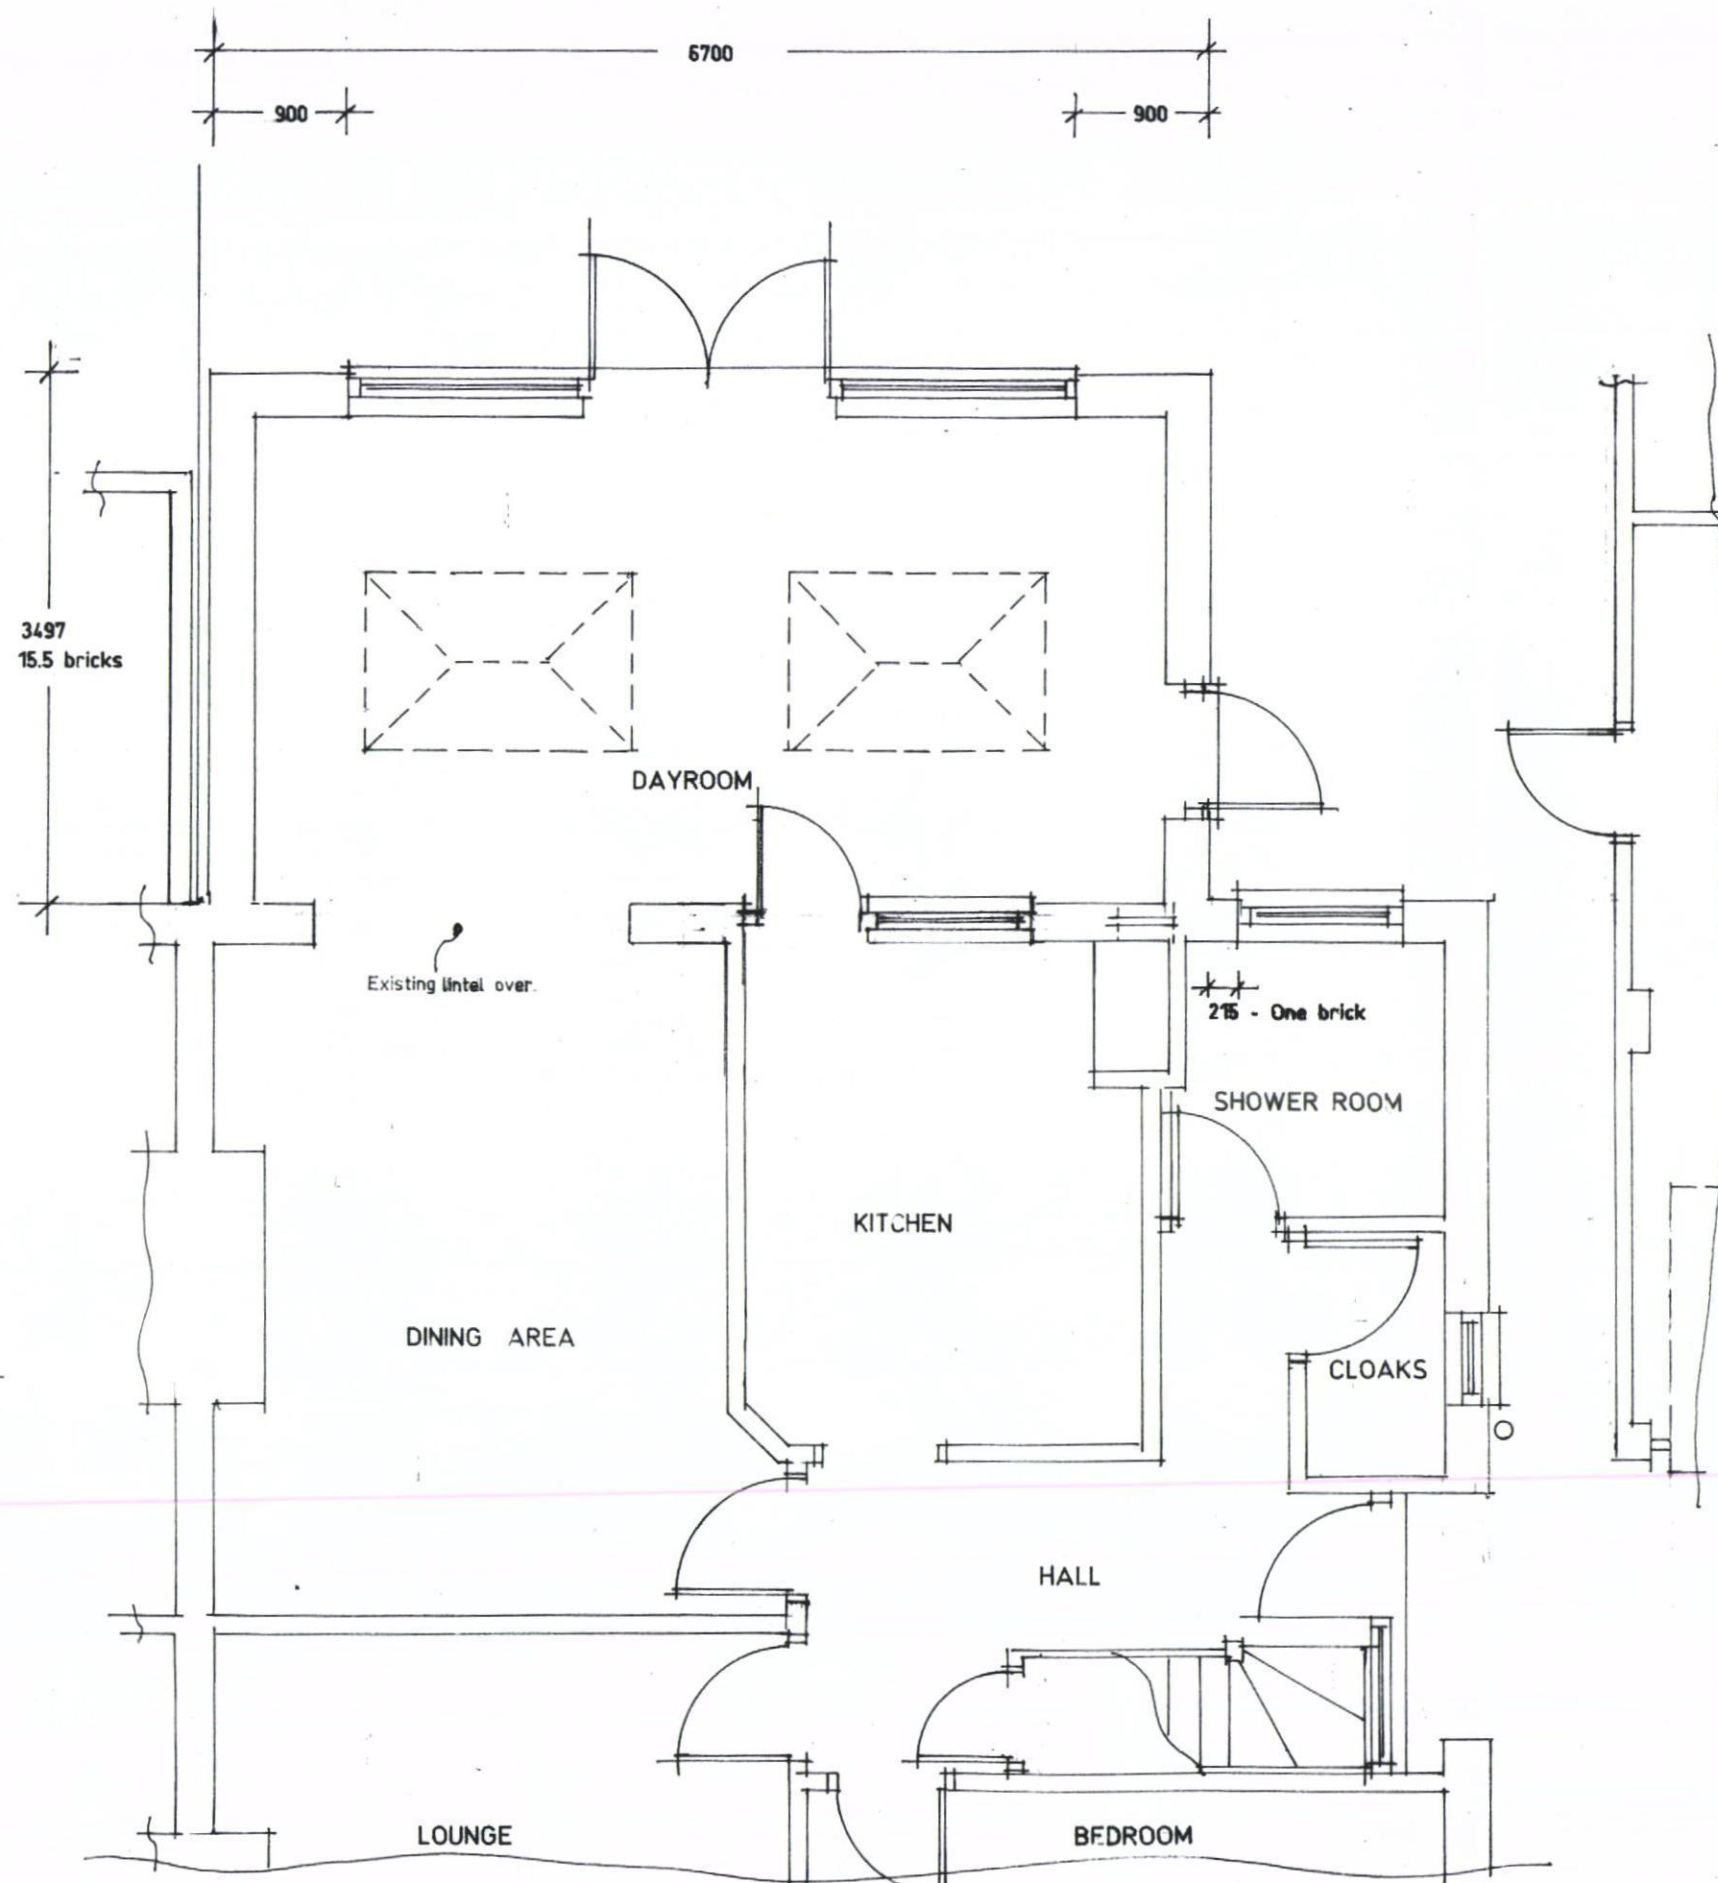

**Proposed Ground Floor Layout.**

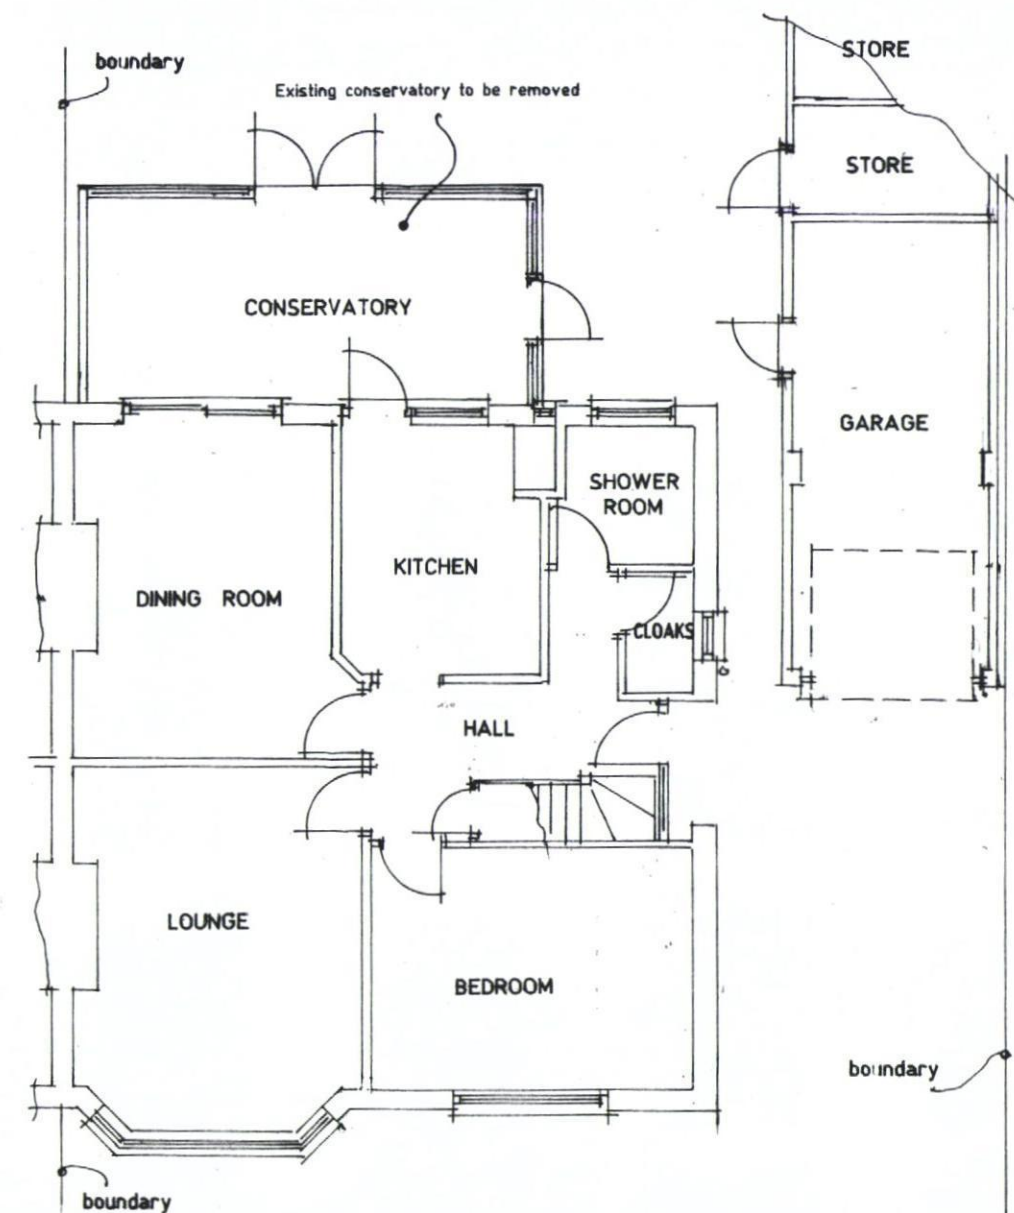

**Existing Ground Floor Layout.**



Proposed internal alterations &  
single storey rear extension at  
49 Lone Valley, Purbrook,  
Waterlooville, Hants. PO7 5EB

N. Dowdeswell Esq..

Scale 1:50 1:100

Date September 2014

A3 Drawing Number

1

Revision

A