
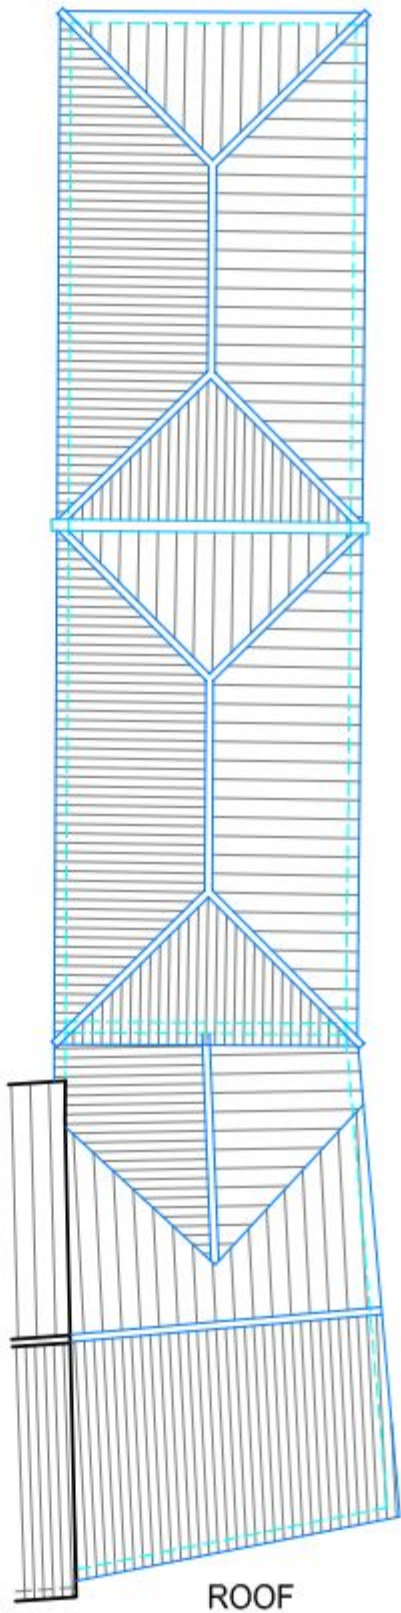


0m 1m 2m 3m 4m 5m 6m 7m 8m 9m 10m

SUPERSEDED

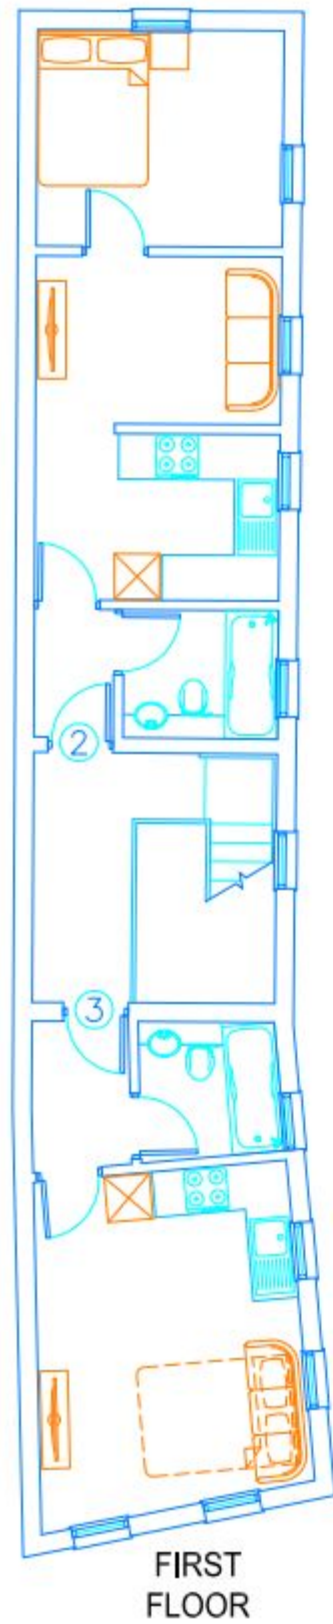

Rev	Revision	By	Date	
KAD NIGHT ARCHITECTURAL DESIGN K.A.D. Ltd. The Gatehouse, Admirals Wood Salisbury Green Southampton SO31 7AT m: 07801 346 479 t: 01489 660 184 e: iam@kad.co.uk				
Client CLIFF HARRIES				
Project 10a THE PALLANT HAVANT, HAMPSHIRE PO9 1BE				
Drawing PROPOSED CONVERSION TO 4NO. RESIDENTIAL UNITS				
Scale 1:100@A3		Date SEP 14		
Project no.	Sequential	Sheet/Floor	Detail	Rev
KAD	03	A	PR2	B

023 9237 7800
**HOLLOWAY
ILIFFE &
MITCHELL**
www.hi-m.co.uk