



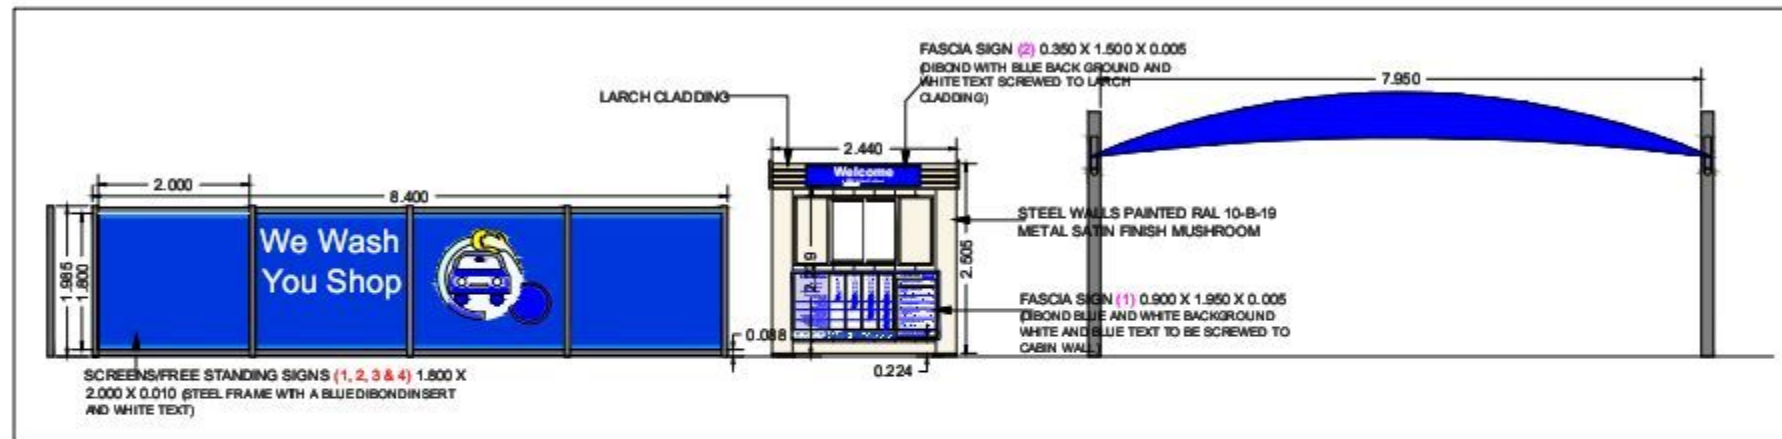

ELEVATION C 1:100 @ A3

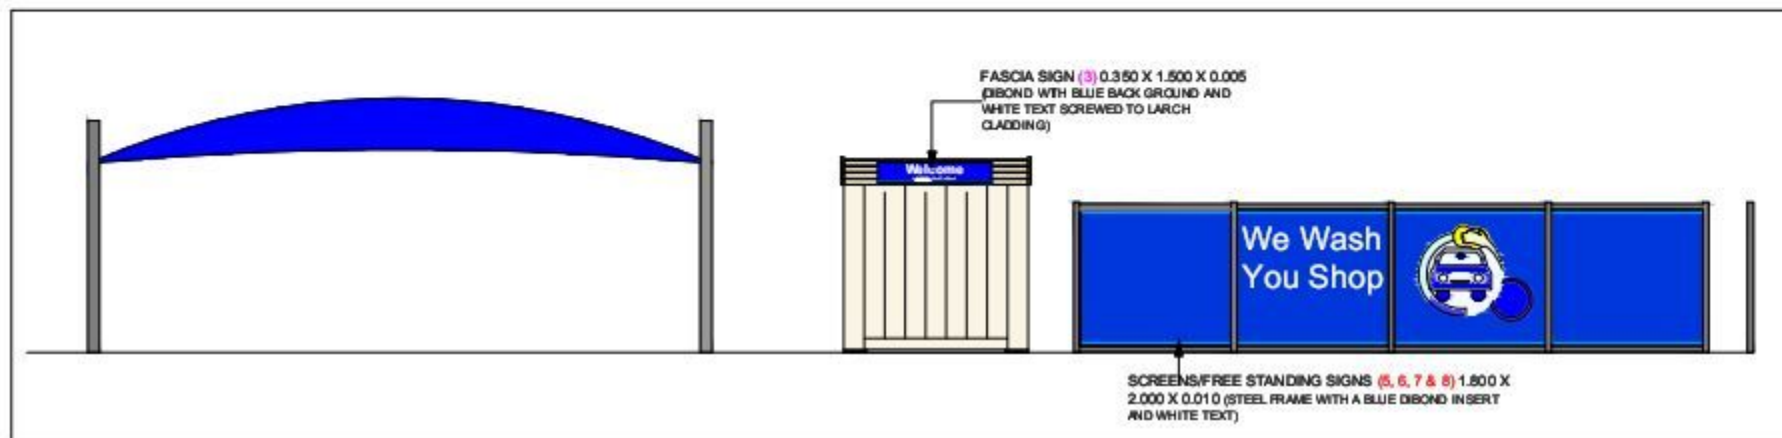

ELEVATION E 1:100 @ A3



ELEVATION D 1:100 @ A3



ELEVATION B 1:100 @ A3



ELEVATION F 1:100 @ A3



ELEVATION A 1:100 @ A3



Project		
Tesco Havant hand car wash		
Drawing Title		
Proposed elevations		
Scale	Date	Drawn By
1:100 @ A3	09.09.2014	JPB