



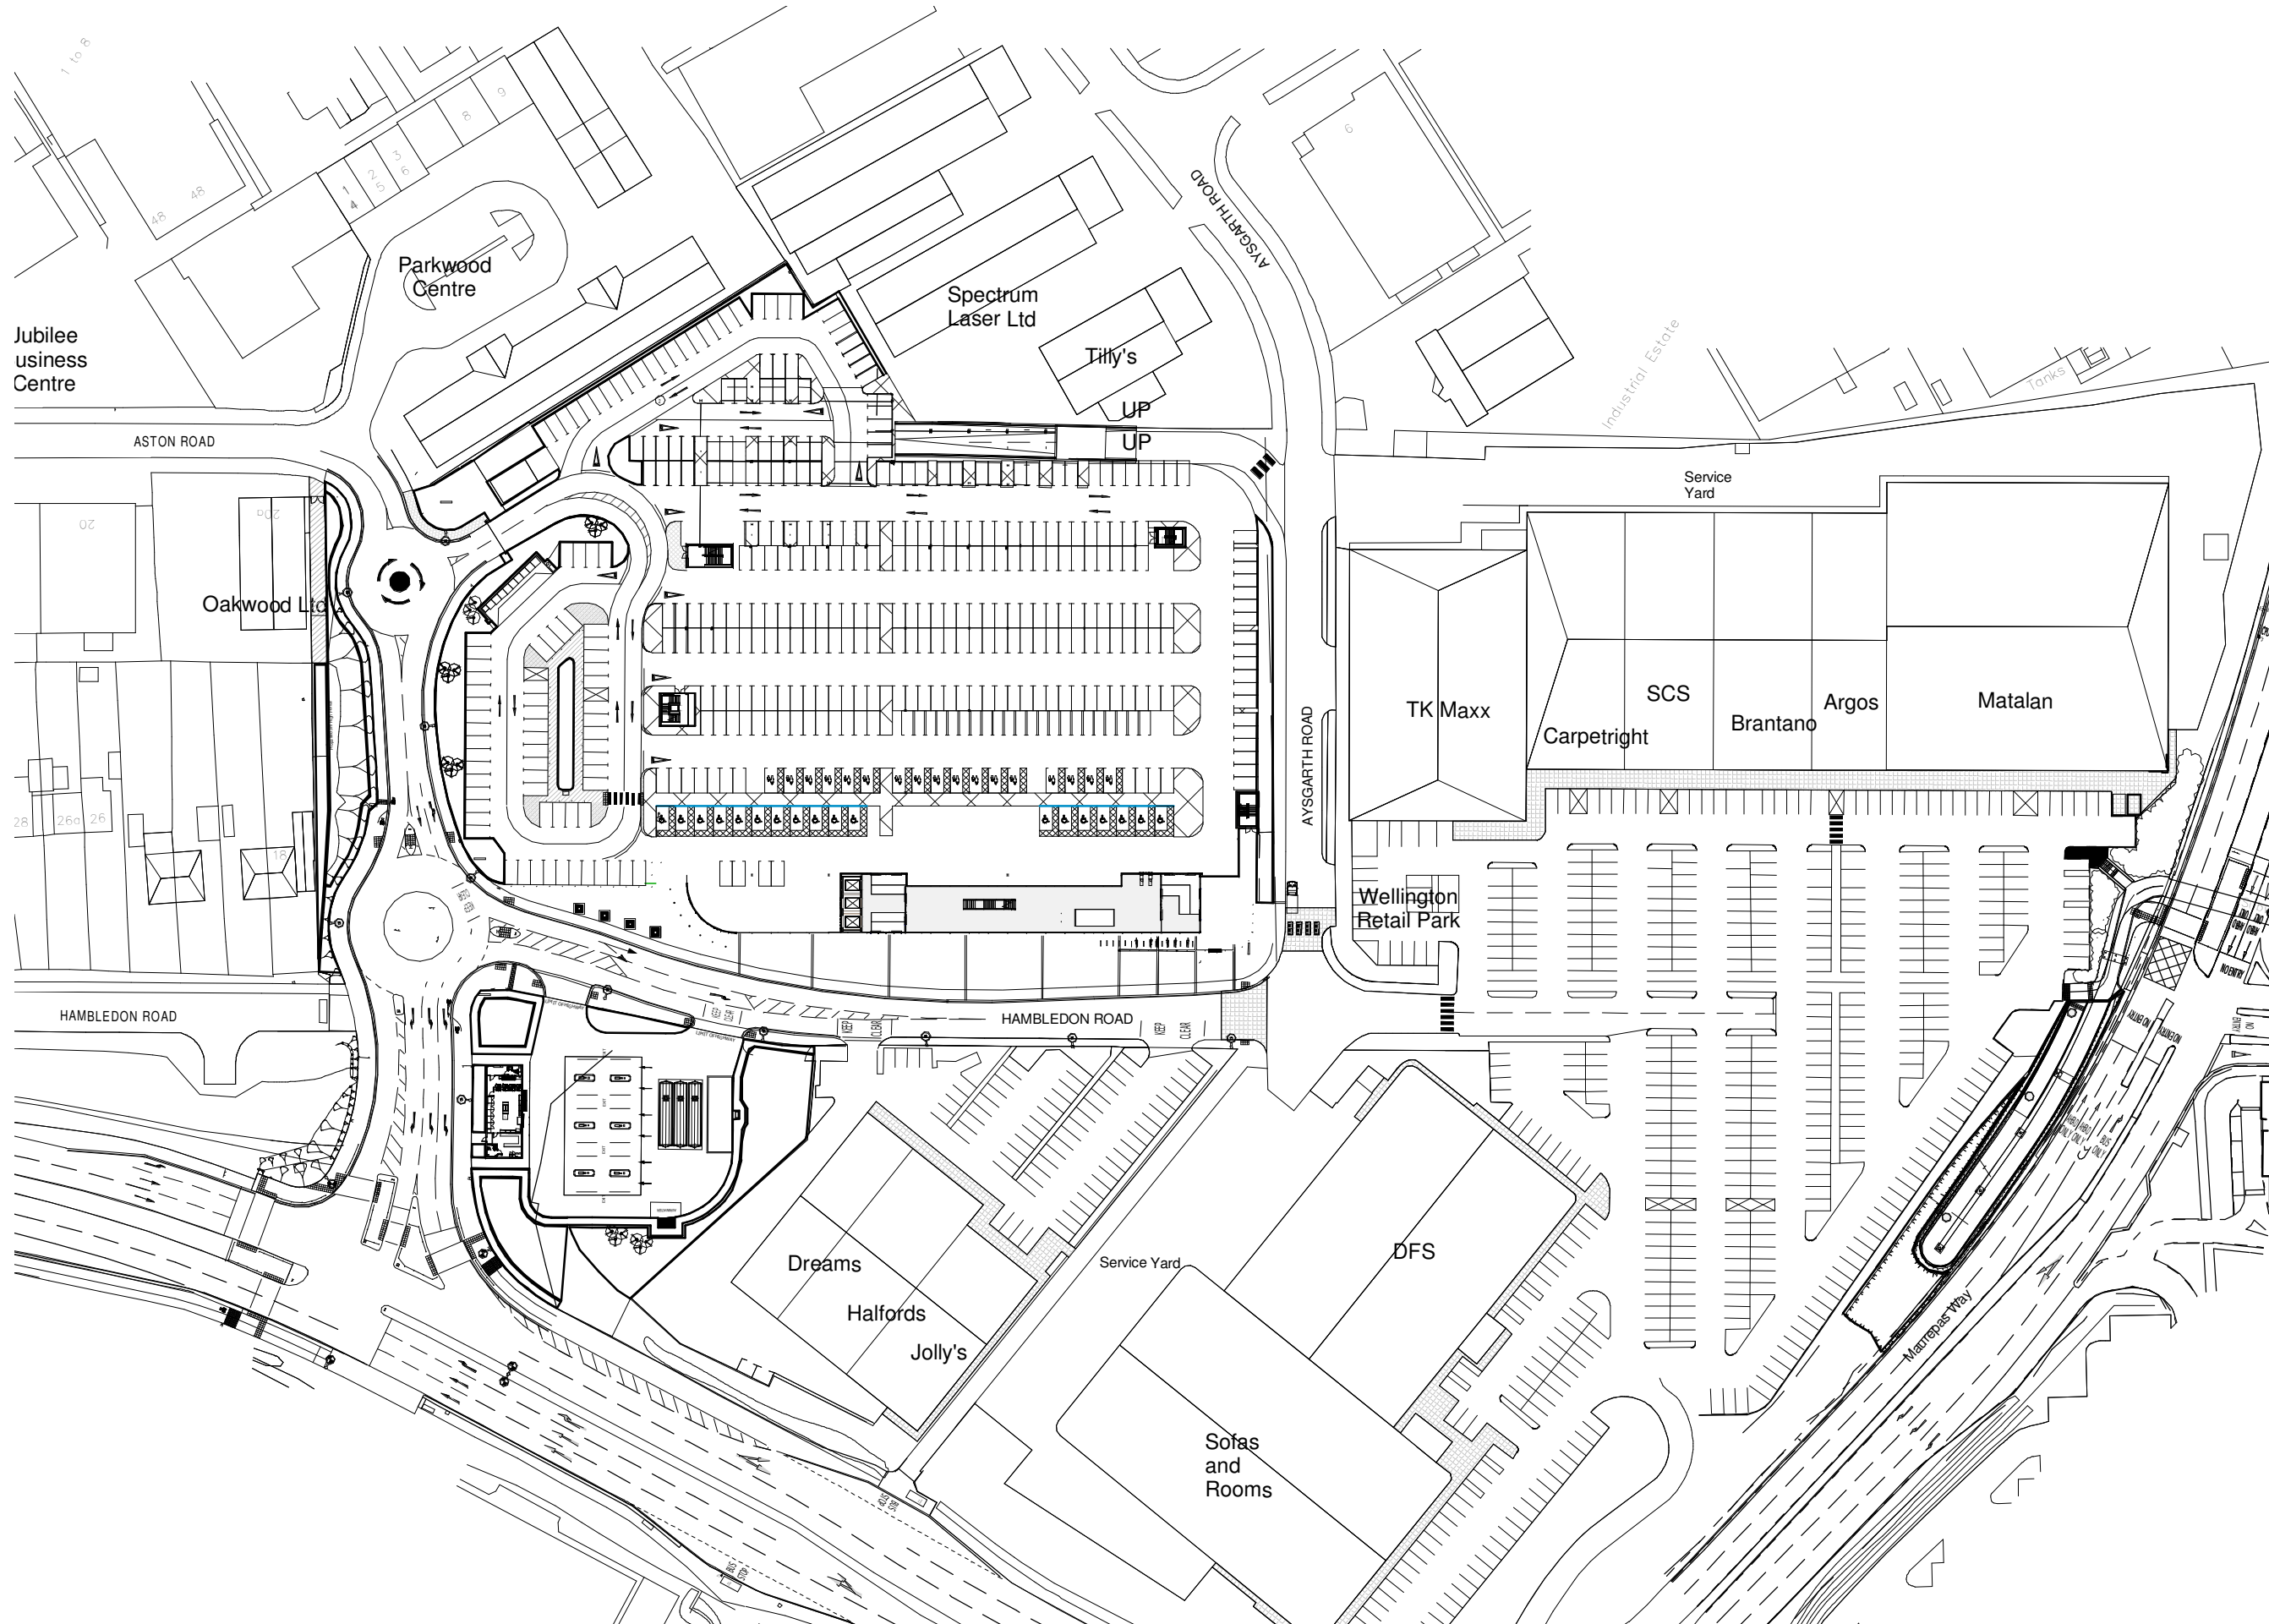

GENERAL NOTES

This scheme is subject to Town Planning and all other necessary consents.
Dimensions, areas and levels where given are only approximate and subject to site survey.
All dimensions are to be checked on site.
Do not scale other than for Planning purposes.
This drawing is to be read in conjunction with all relevant consultant's and/or specialist's drawings/documents and any discrepancies or variations are to be notified to the Architects before the affected work commences.
All queries relating to design of foundations, floor slabs and any structural elements are to be referred to the structural engineering consultant for resolution.
All feasibility studies are subject to full site survey.
The workmanship of all relevant trades and building operations shall comply with the recommendations of British Standard (BS) 8000:1989 part 1-5 inclusive.

All design and construction is to be in accordance with the Construction Design and Management Regulations 2007.

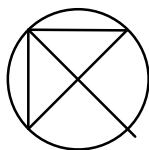

Planning

Rev	Description	Date
-----	-------------	------

CLIENT

RG-Group

PROJECT

WATERLOOVILLE

DRAWING

Site Location Plan

CHQ
PARTNERSHIP
Architects • Building Surveyors

CHQ Partnership Ltd.
Tannery House, 23 High Street
Baldock, Hertfordshire SG7 6BE
Telephone: (01462) 895110
Facsimile: (01462) 895099
Email: design@chq-architects.co.uk
www.chq-architects.co.uk



DATE	06/20/14	DRAWN	RR
SCALE	1 : 1250	CHECKED	MG

CHQ.14.10656 - PL01

1 L_00-Ground Floor_Planning Site Location Plan

1 : 1250

Ordnance Survey® information
© Crown copyright. All rights reserved.
Licence no. AR100007392

10 5 0 Metres 20 30 40 50
Scale 1:1250