
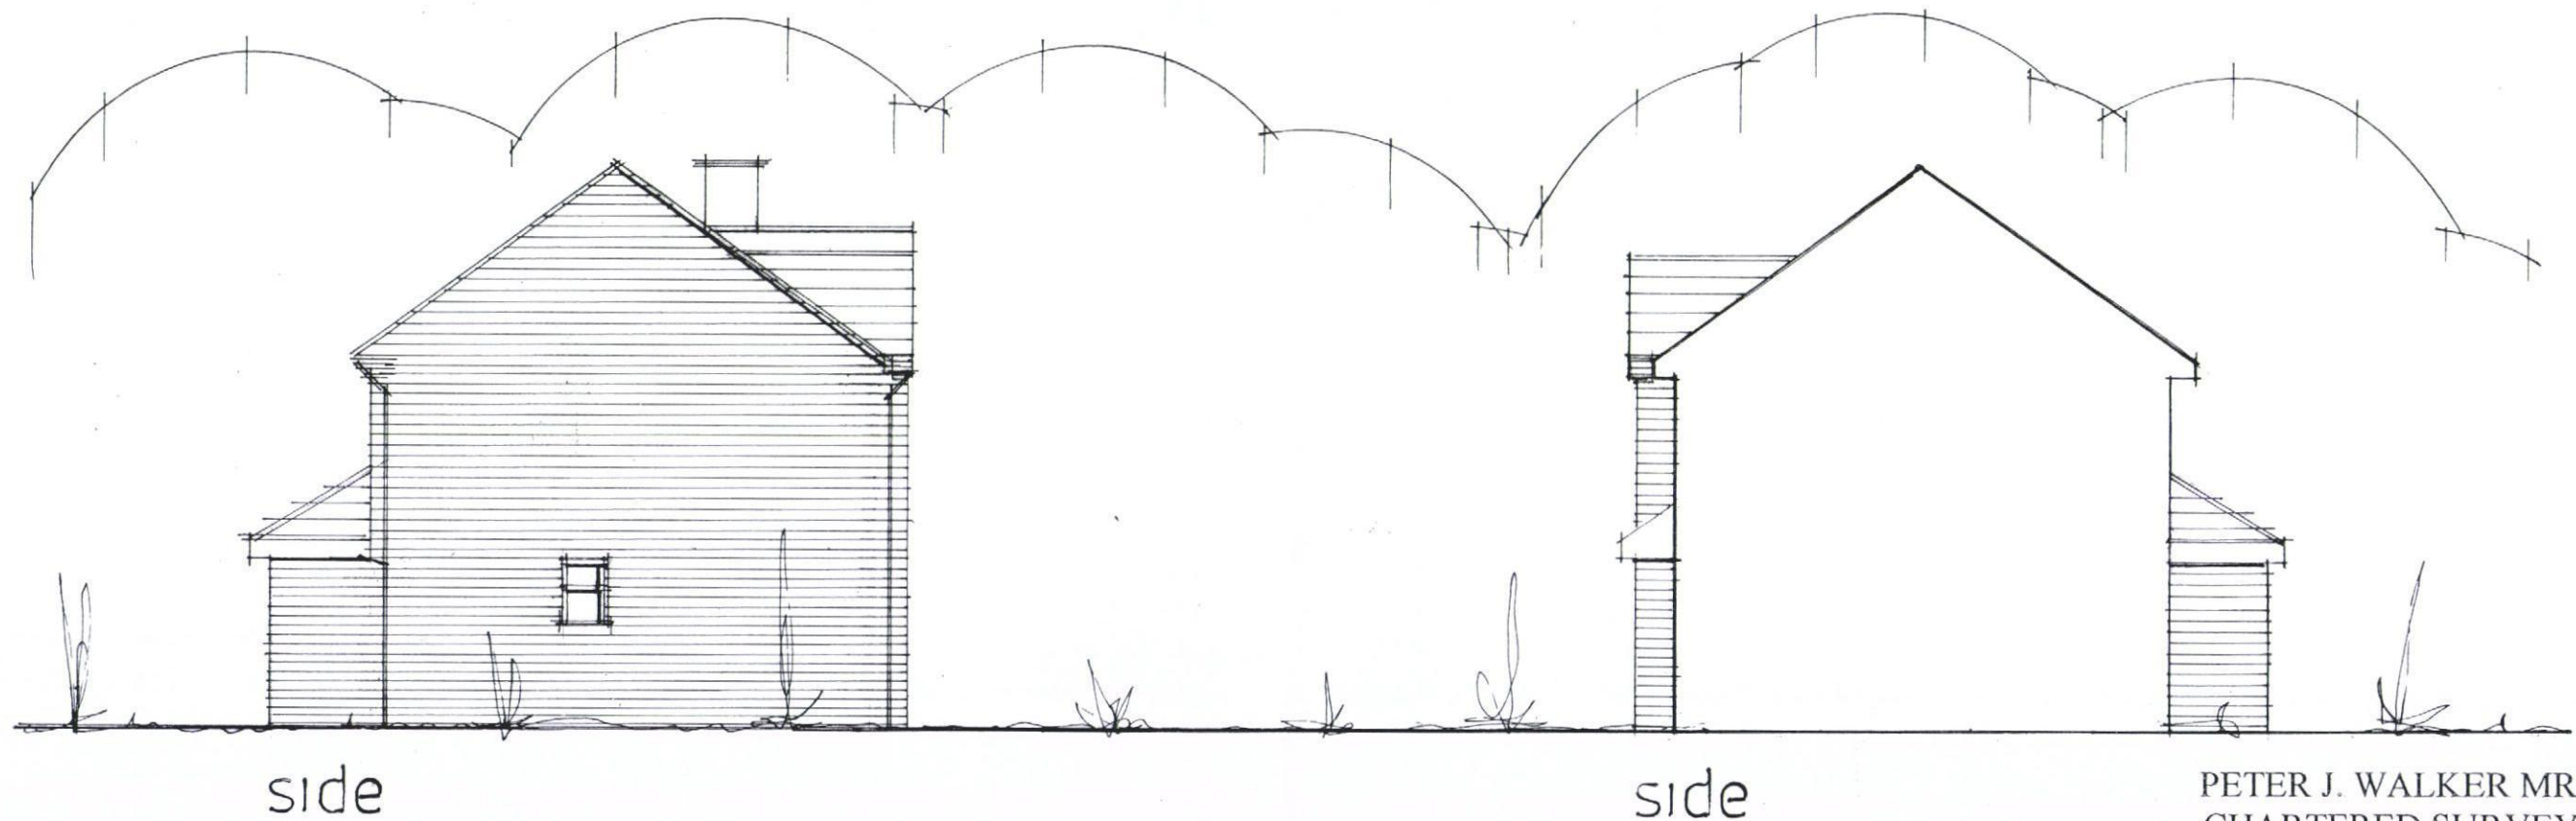


ADDITIONS TO FORM A NEW TWO BED HOUSE
174, MIDDLE PARK WAY, LEIGH PARK, HAVANT
FOR MR & MRS G. SPURWAY.

HAVANT BOROUGH
COUNCIL
- 8 SEP 2014
RECEIVED

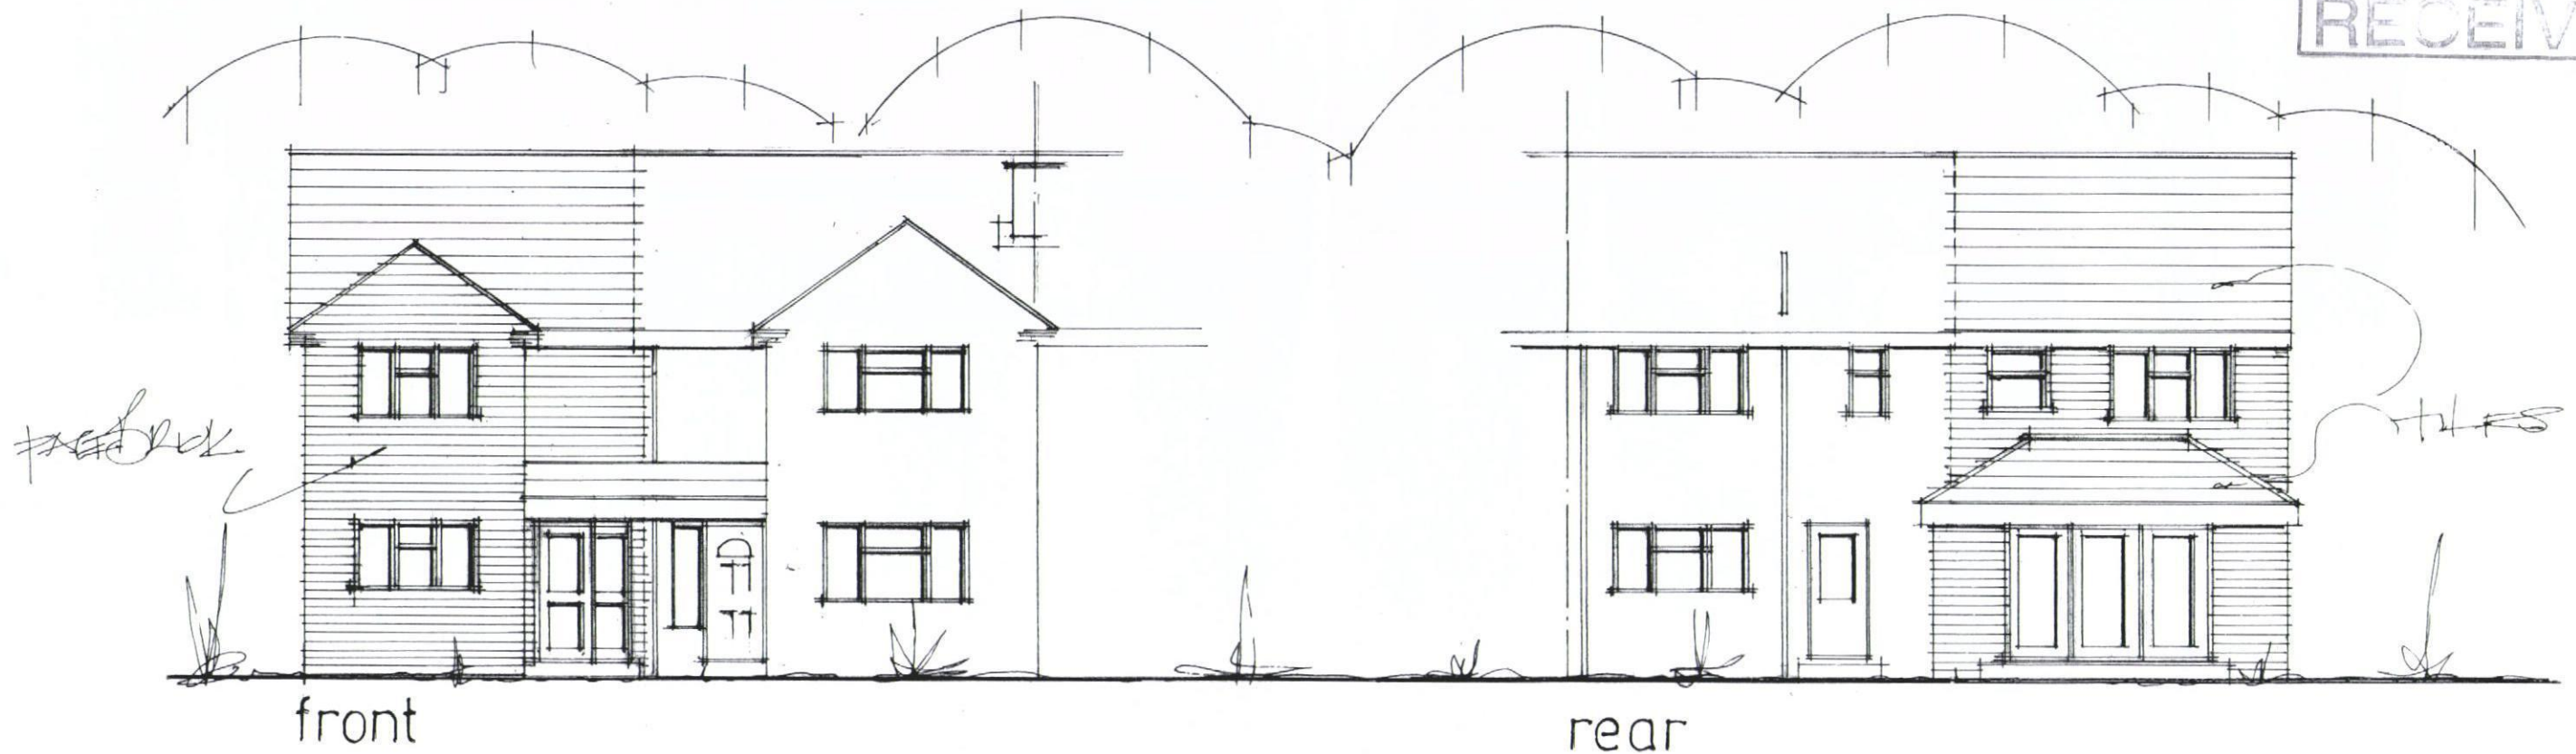

date sept 14
scale 1:100

PROPOSED ELEVATIONS

PETER J. WALKER MRICS
CHARTERED SURVEYOR
182 SEAFRONT, HAYLING ISLAND, HANTS
PO11 9 AN

TEL: 02392467571