



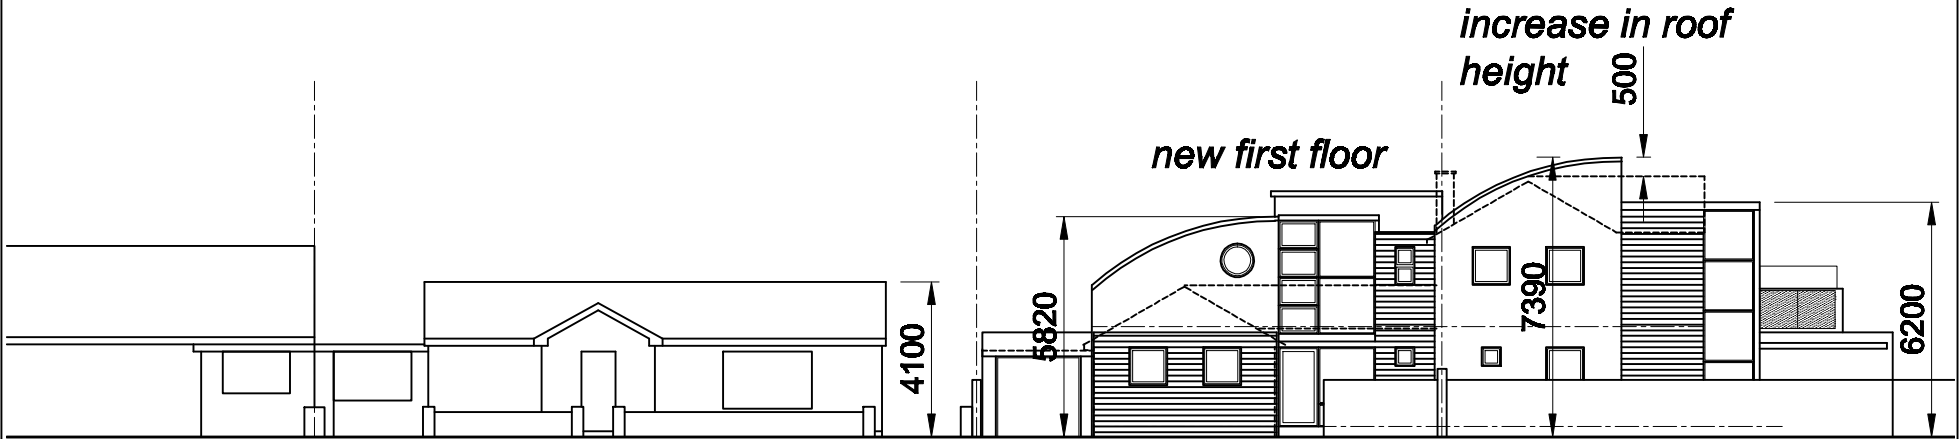

West elevation view from Eastoke Avenue

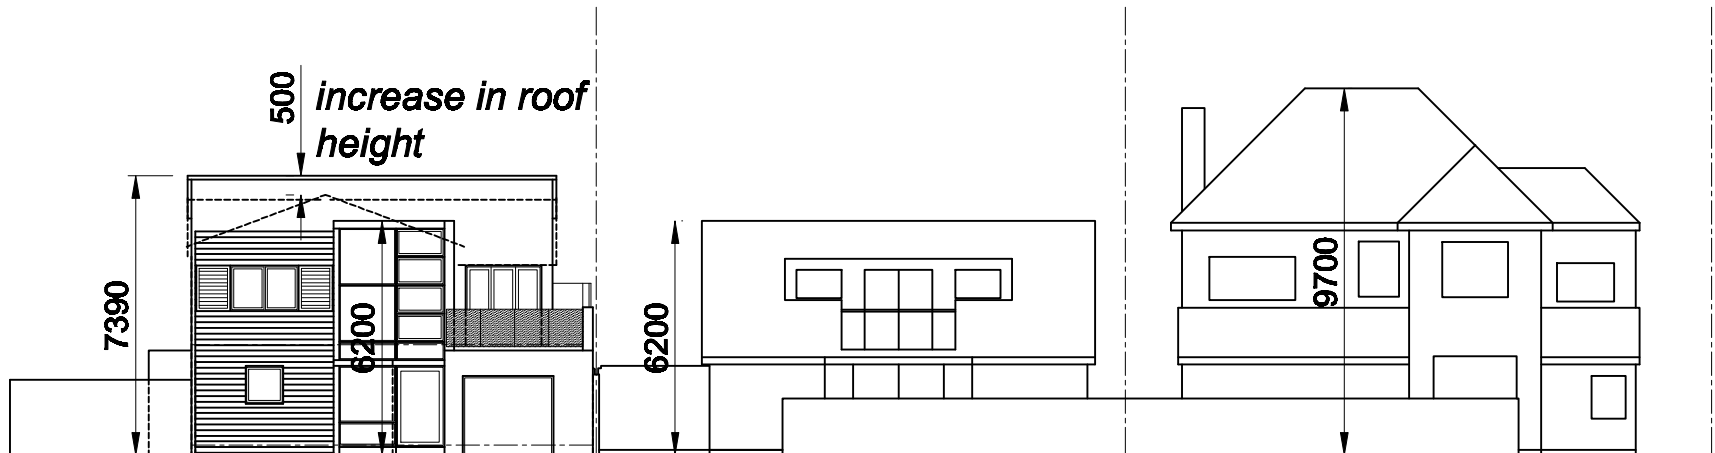

South elevation view from Southwood Road

2 Eastoke Avenue, Hayling Island PO11 9QW
 Proposed street elevations 1:200 August 2014
 Roger Minost RIBA Chates Studio Stonepit Lane Henfield BN5 9QT

rev:

372pa11