

SUPERSEDED

NOTES

Permission is granted to scale from this drawing for the purpose of Local Authority Planning Approval only. In all other circumstances DO NOT scale from this drawing. Please contact this office for any additional information required.

Contractors, Sub Contractors and Suppliers are to check all relevant dimensions and levels of the site and building before commencing any shop drawings or building work. Any discrepancies should be recorded to the Architect.

Where applicable this drawing is to be read in conjunction with the Consultants' drawings.

This drawing is the copyright of Tetlow King Ltd ©. All rights reserved.

Ordnance Survey Data © Crown Copyright. All rights reserved.

Licence No. 100007359

REV	DESCRIPTION	DATE	AUTHOR	CHKD
A	Street Scenes Updated to reflect House Type updates	23.06.14	LV	
B	Street Scenes Updated to reflect changes made to the site layout (Rev F)	01.07.14	YC	
C	Street Scenes Updated to reflect changes made to the site layout (Rev G)	09.07.14	YC	
D	Street Scenes Updated to reflect house type H07 updates.	11.07.14	YC	



Elevation A-A
scale 1:200



Elevation B-B
scale 1:200




Elevation C-C
scale 1:200




Elevation D-D
scale 1:200



Elevation E-E
scale 1:200

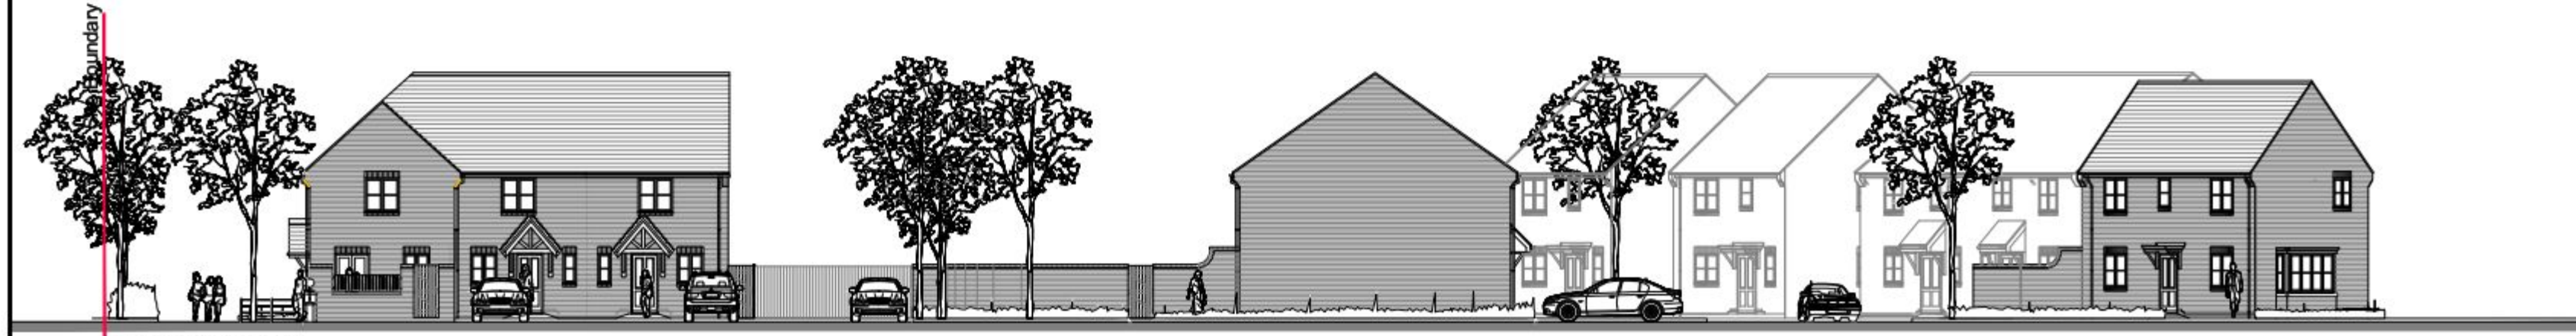

Elevation F-F
scale 1:200

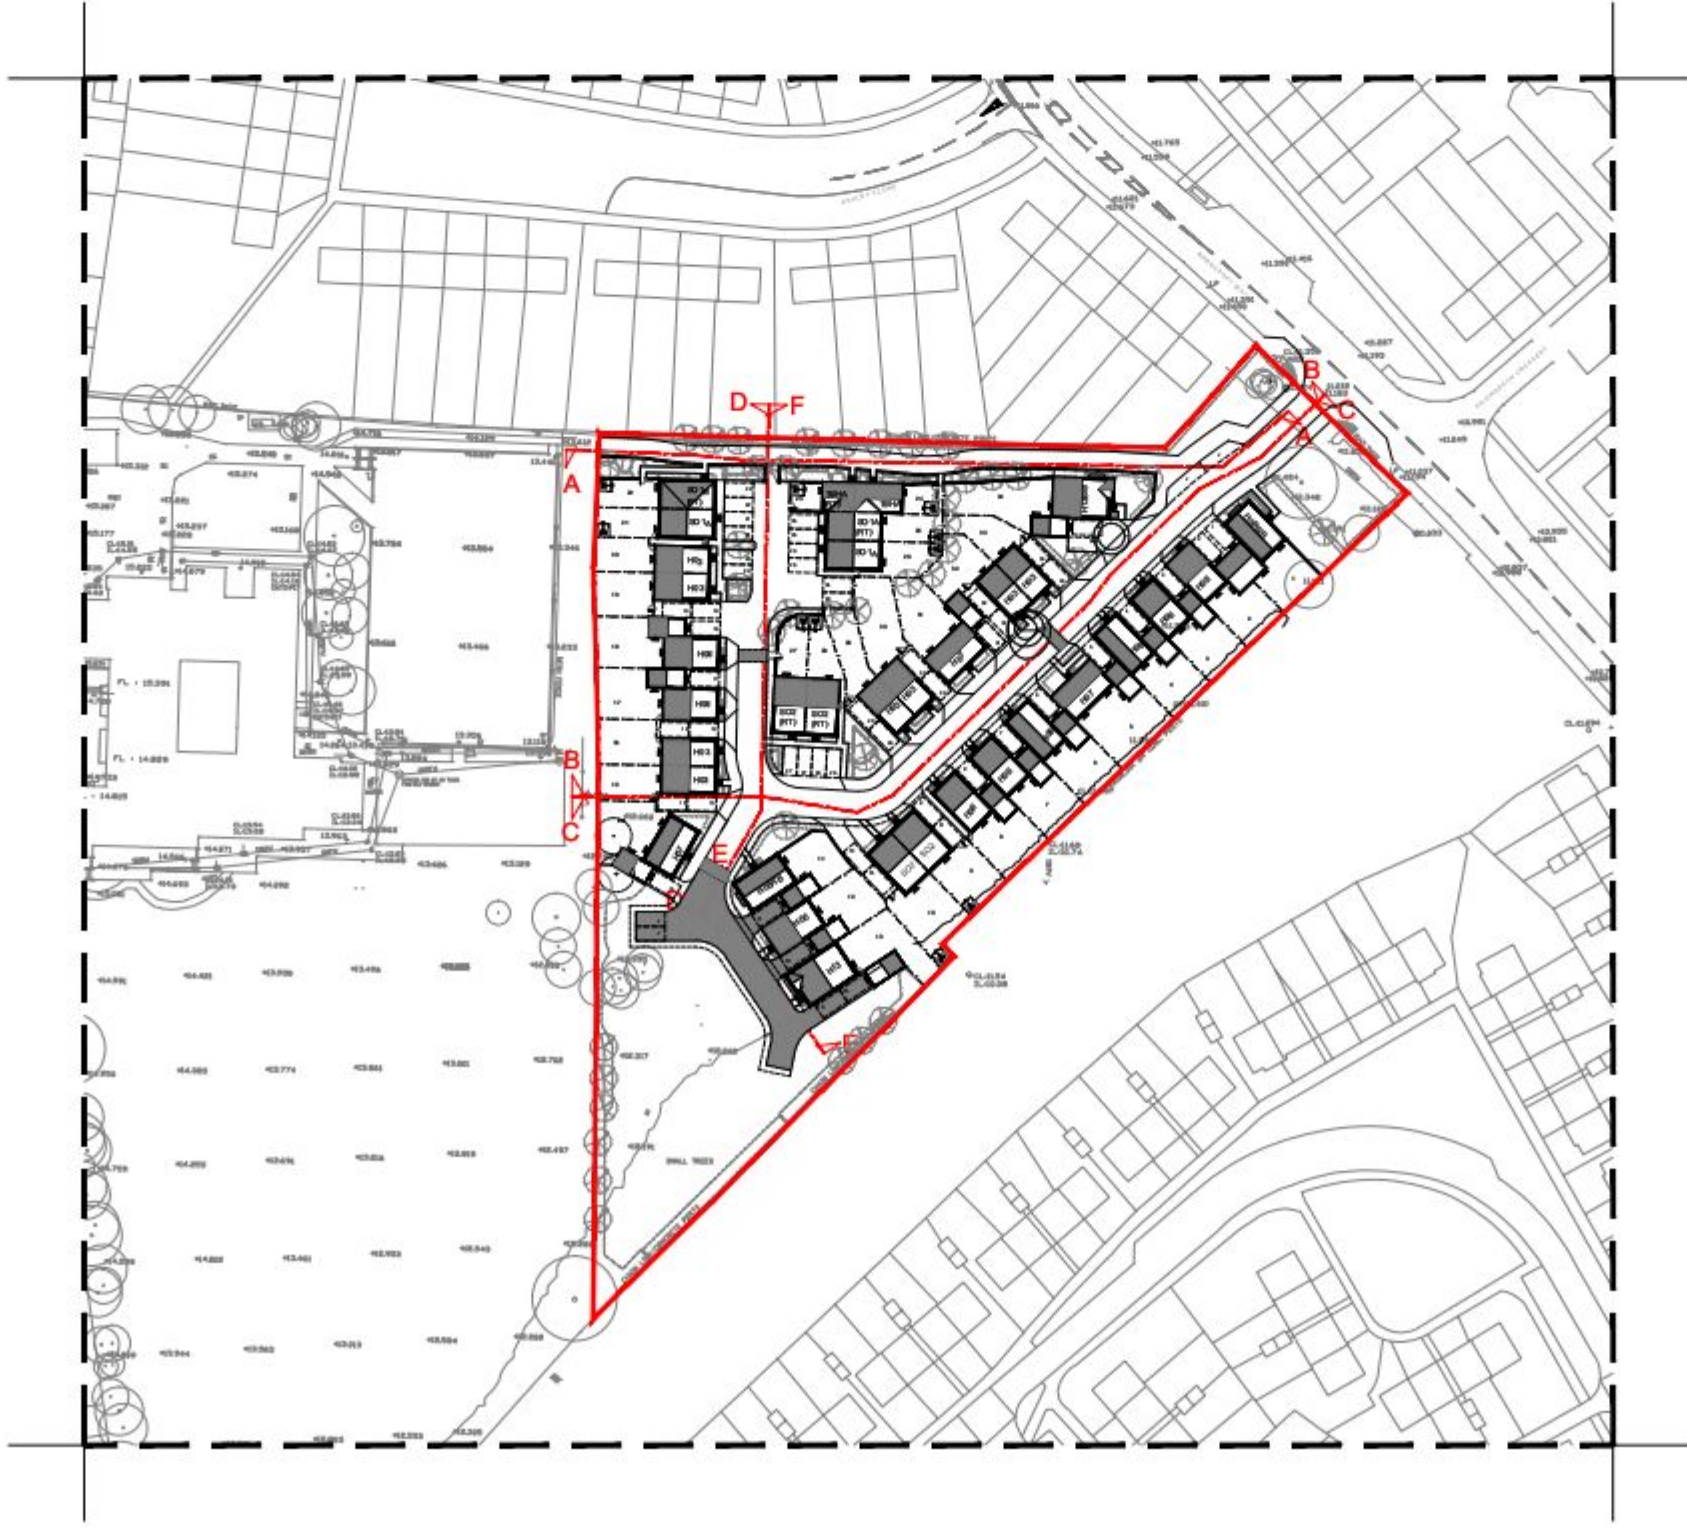

Section Location Plan
scale 1:1250



PLANNING

TETLOW KING
ARCHITECTS-URBAN DESIGNERS-SUSTAINABILITY CONSULTANTS
Building 308, The Grange, Ramsey Road, Bishops Cleeve, Warrington, Cheshire, W91 0NE
Tel: 01794 387703 Fax: 01794 513517 info@tetlowking.co.uk

PROJECT
Barncroft Way
Havant
Bellways Homes (Wessex)

DRAWING
Street Elevations

SCALE	DATE	AUTHOR	CHKD
As Shown @ A1	May 2014	WA	MWP
JOB NO.	DRAWING NO.	REV	
BELL140421	SE01	D	