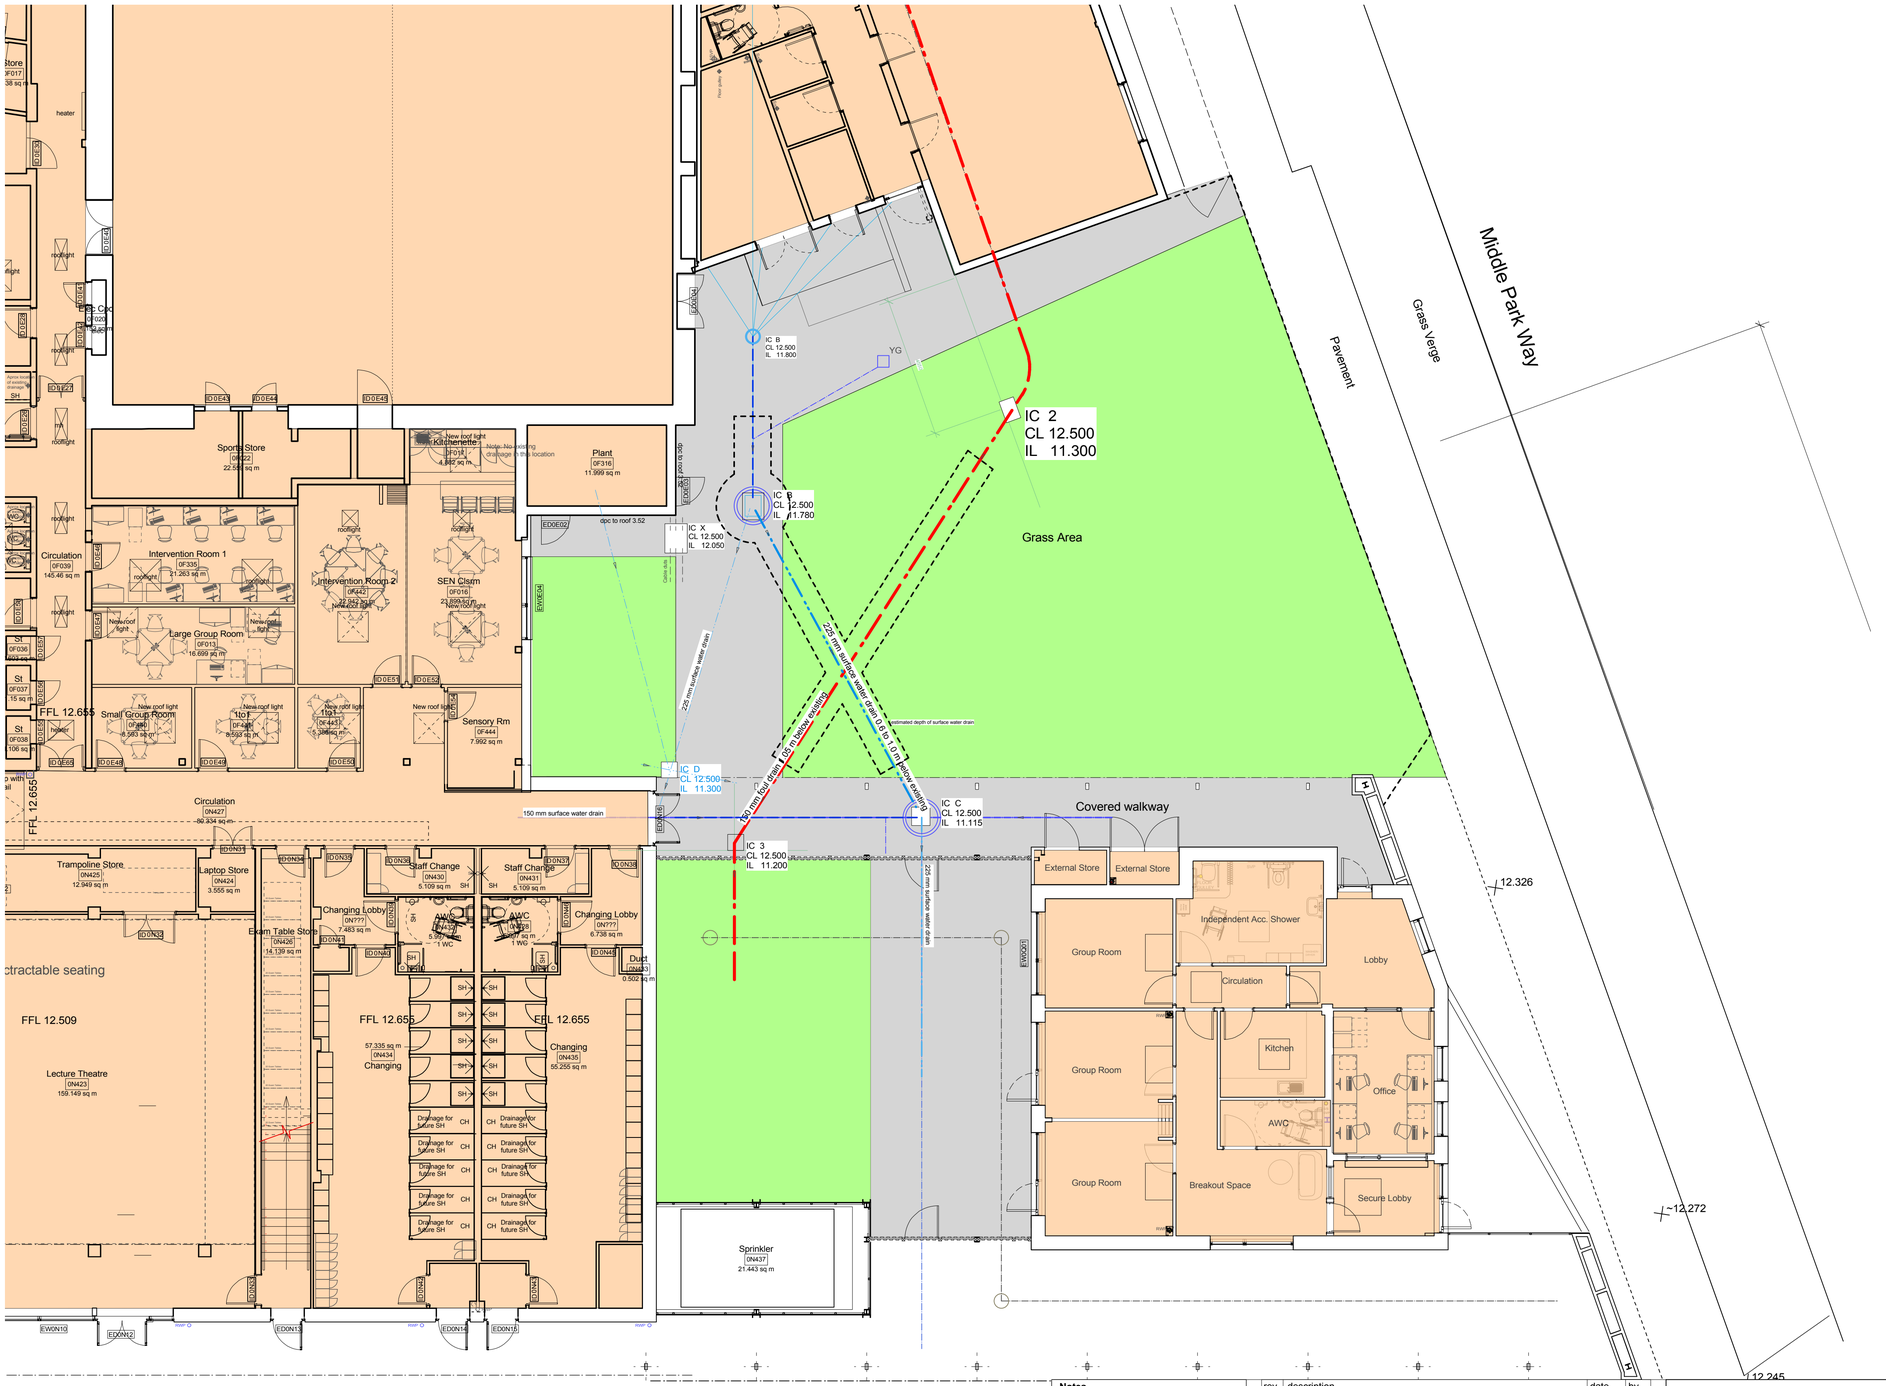

Planning

1 GA Ground Floor
201 1:200

0m 5m

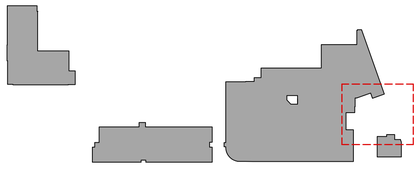

Notes

1 **This drawing is © copyright Hampshire County Council 2011. No unauthorised reproduction of any kind is permitted.**

2 No Dimensions to be scaled from this drawing

3 This map is reproduced from Ordnance Survey material with the permission of Ordnance Survey on behalf of the controller of Her Majesty's Stationery Office © Crown copyright. Unauthorised reproduction infringes Crown Copyright and may lead to prosecution or civil proceedings. (100019180), (2011)

rev	description	date	by
P1	Issued for Planning	16/04/15	SPW

Hampshire County Council

HCC Property Services,
Three Minsters House,
76 High Street, Winchester SO23 8UL.
tel: (01962) 847801

Property Services

PROJECT
Park Community School, Middle Park Way, Havant

SHEET CONTENTS
Ground Floor - Modular Unit Early Years Provision 2-4 yrs Site Plan - Existing

SCALE	DATE	DRAWN.	CHKD.	DRAWING No.	REVISION
1:200 @A1 1:400 @A3 Aprox.	April 14	SW		P10646-200	P1

FILE REF. P10646\01 Active\200 GA Plans