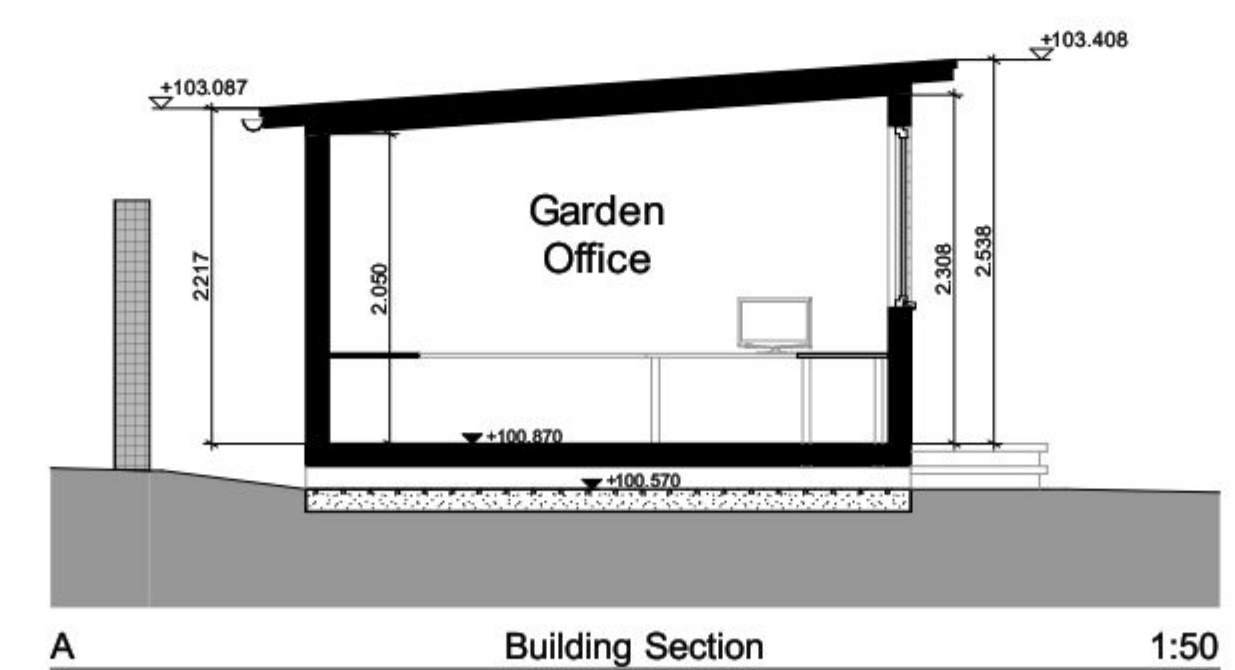
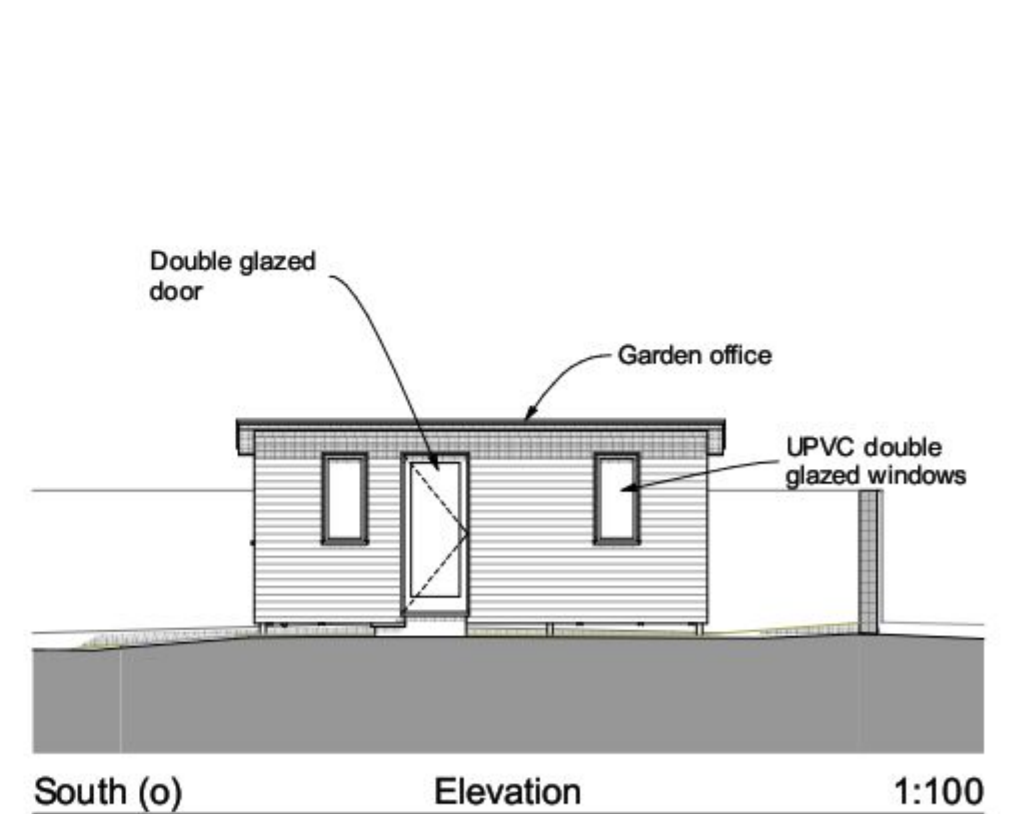
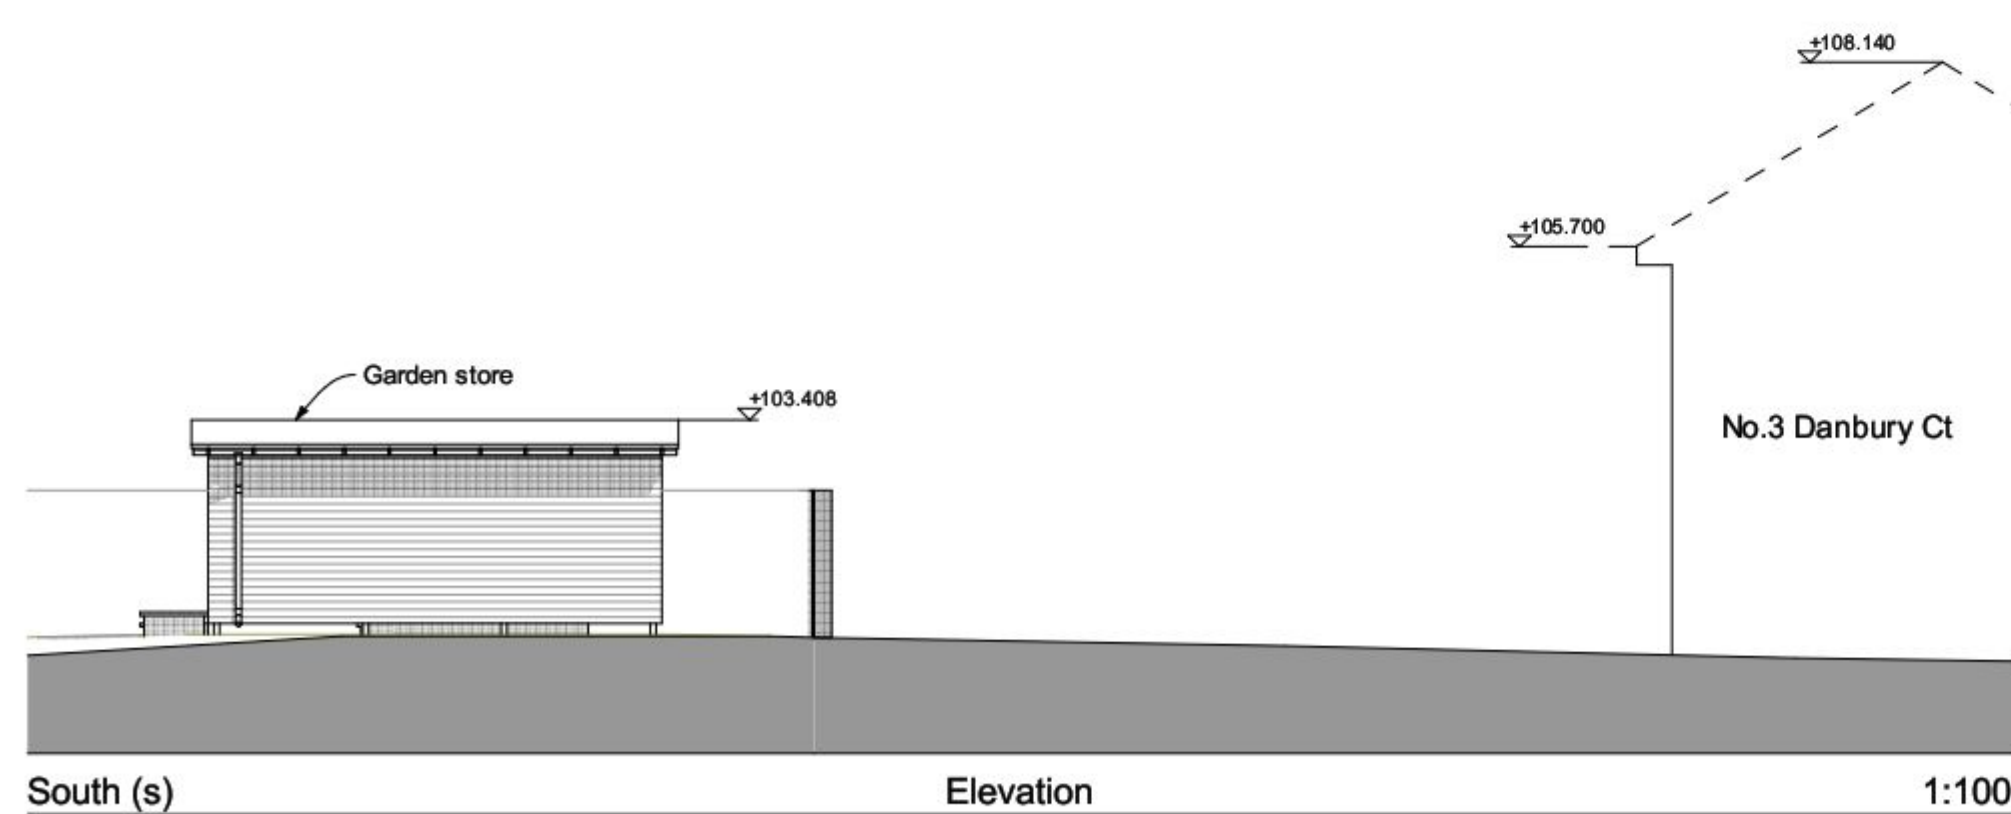
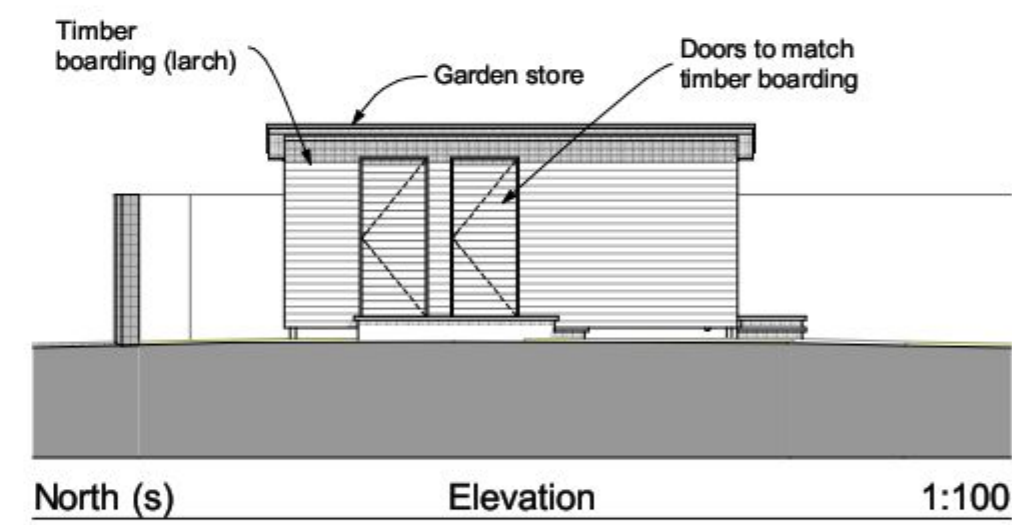
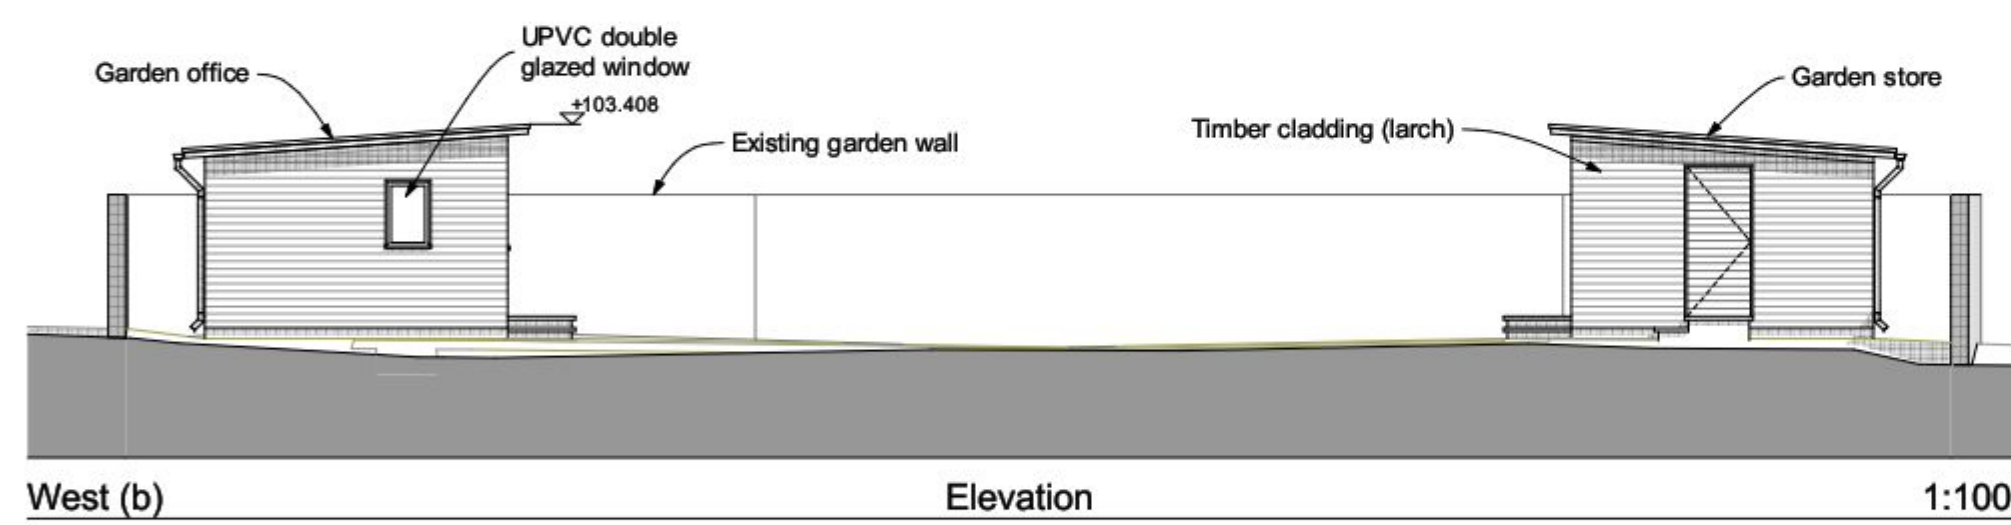
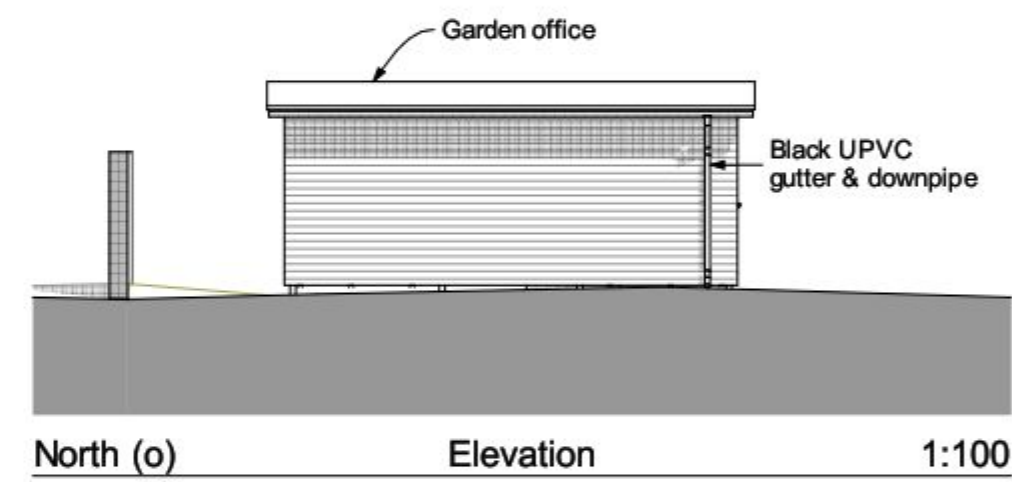
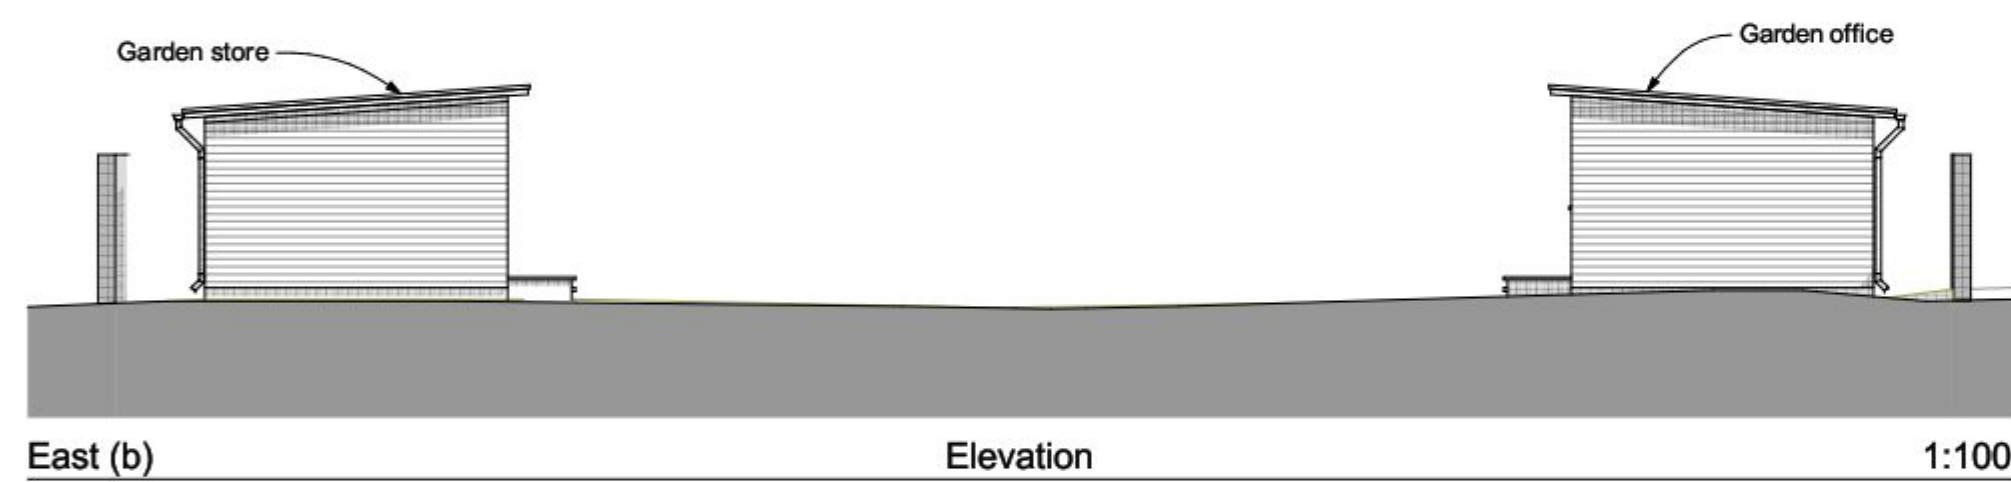
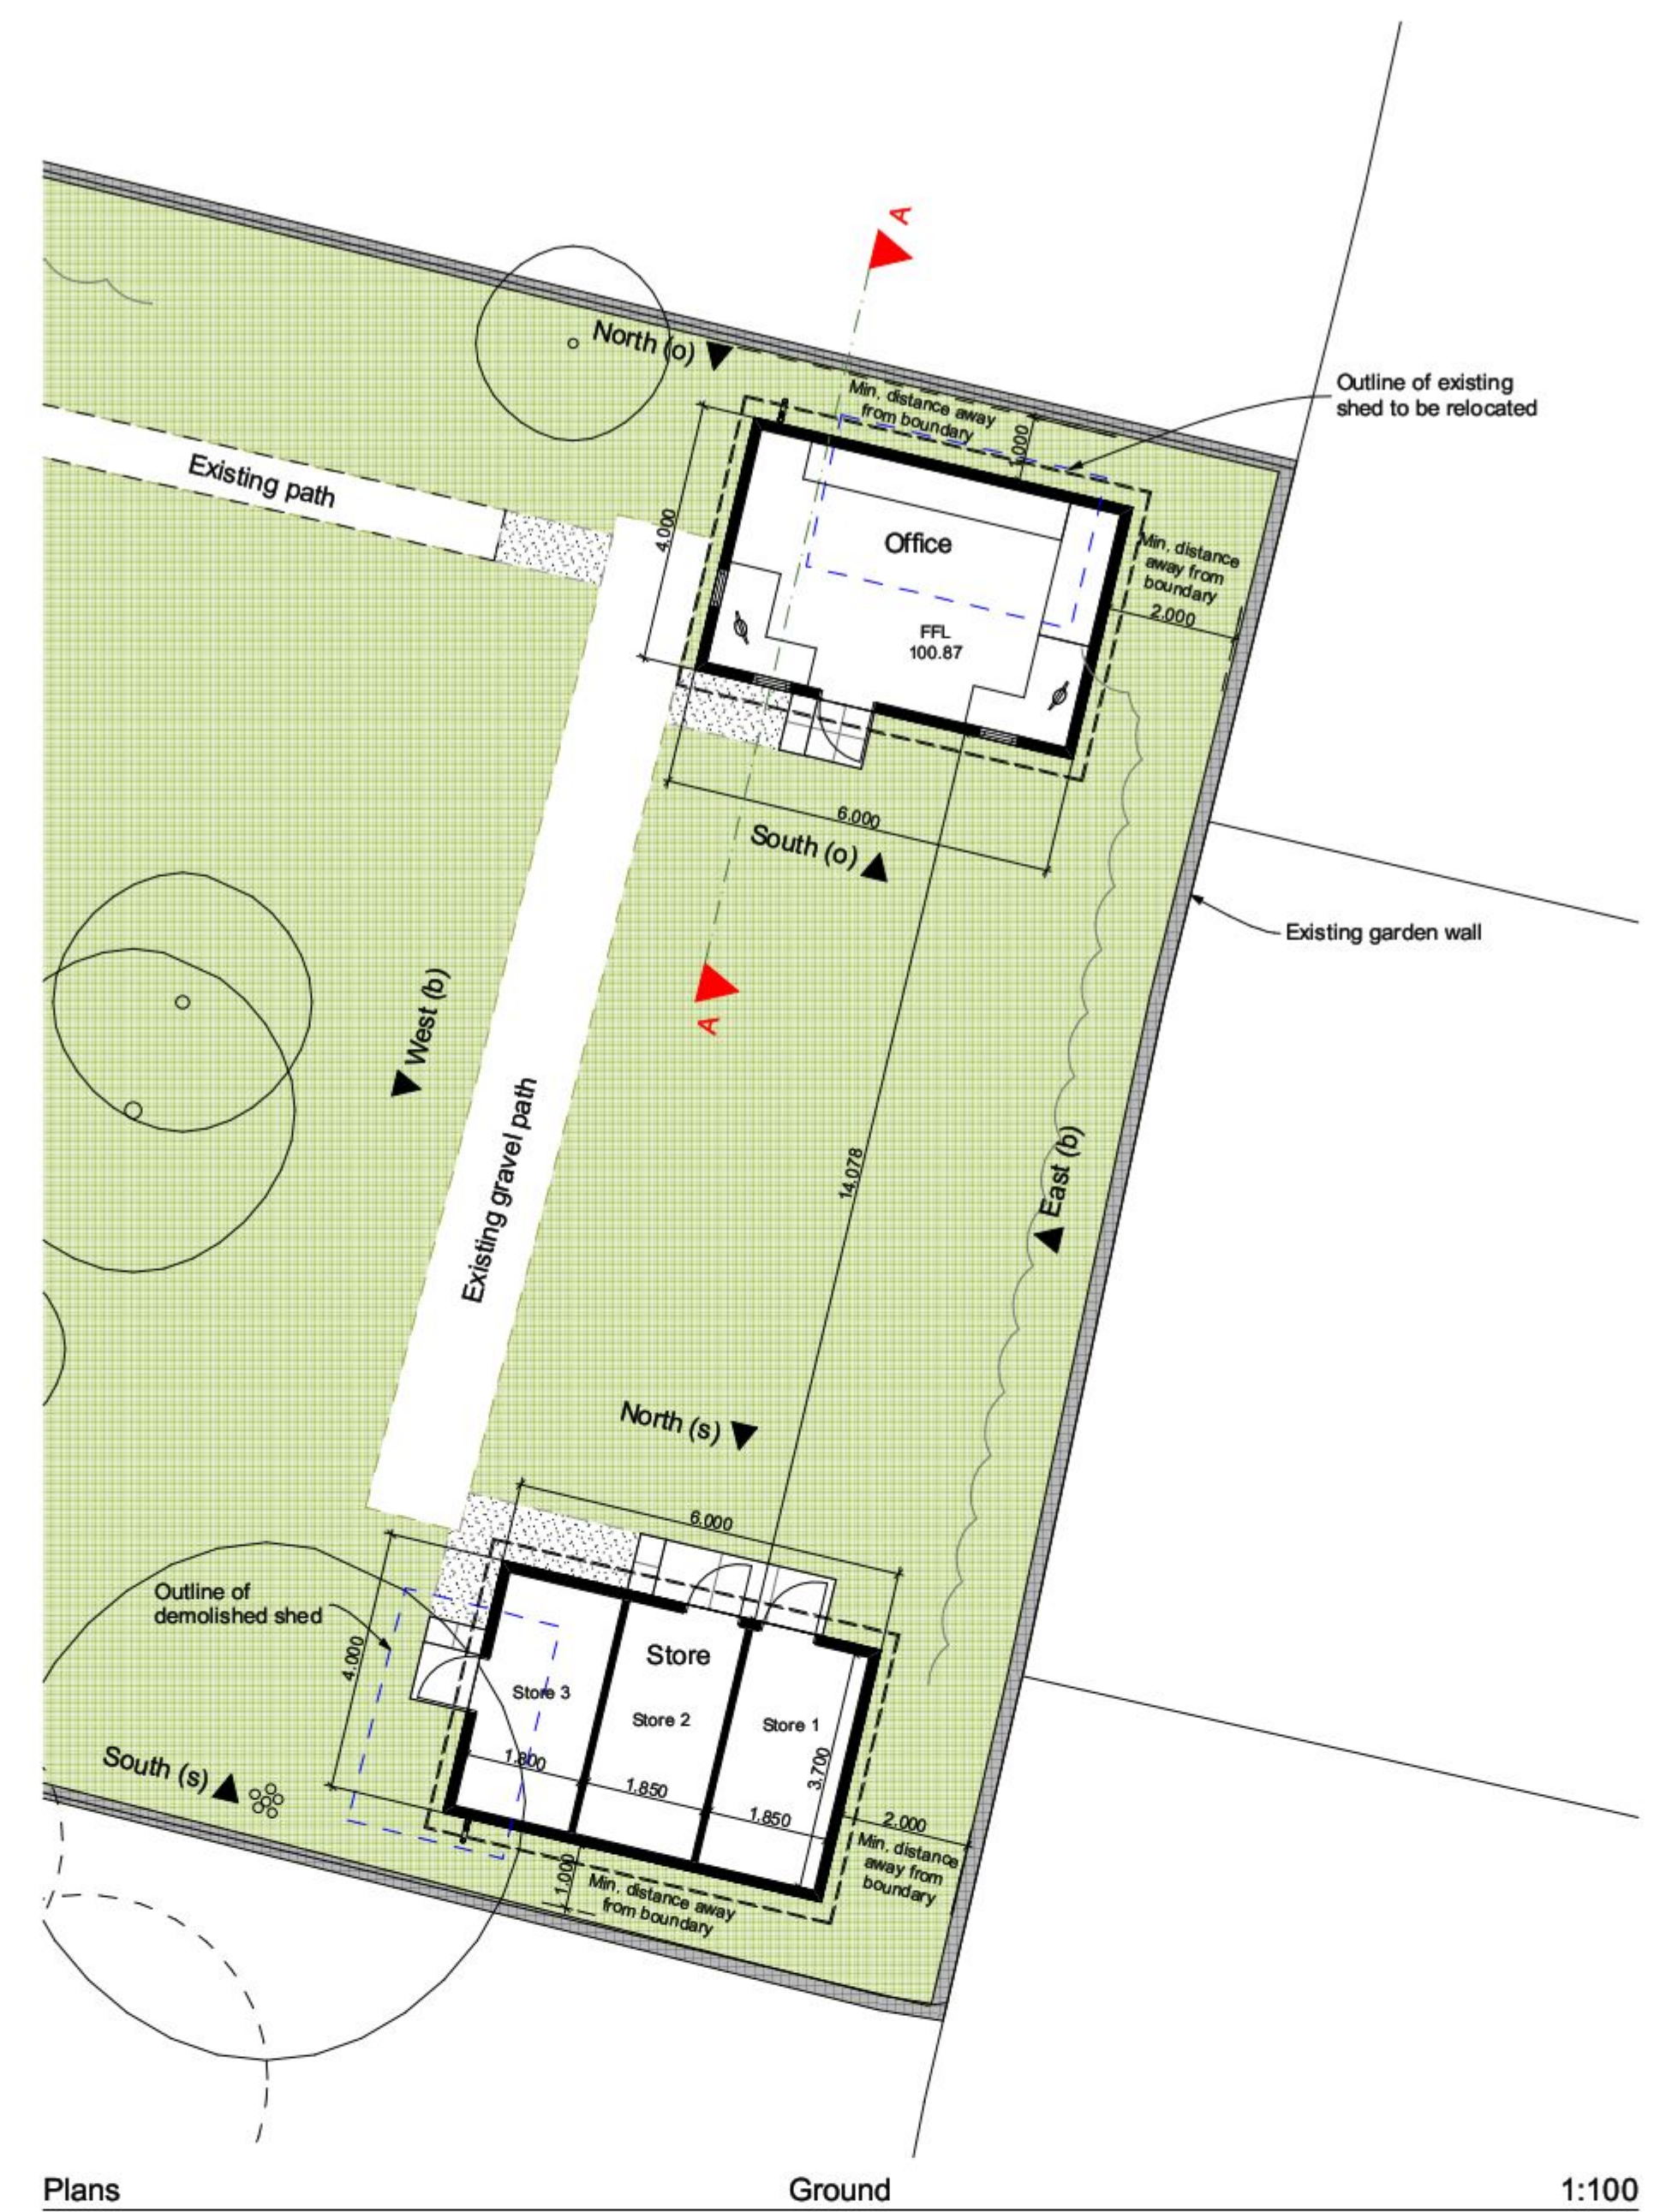
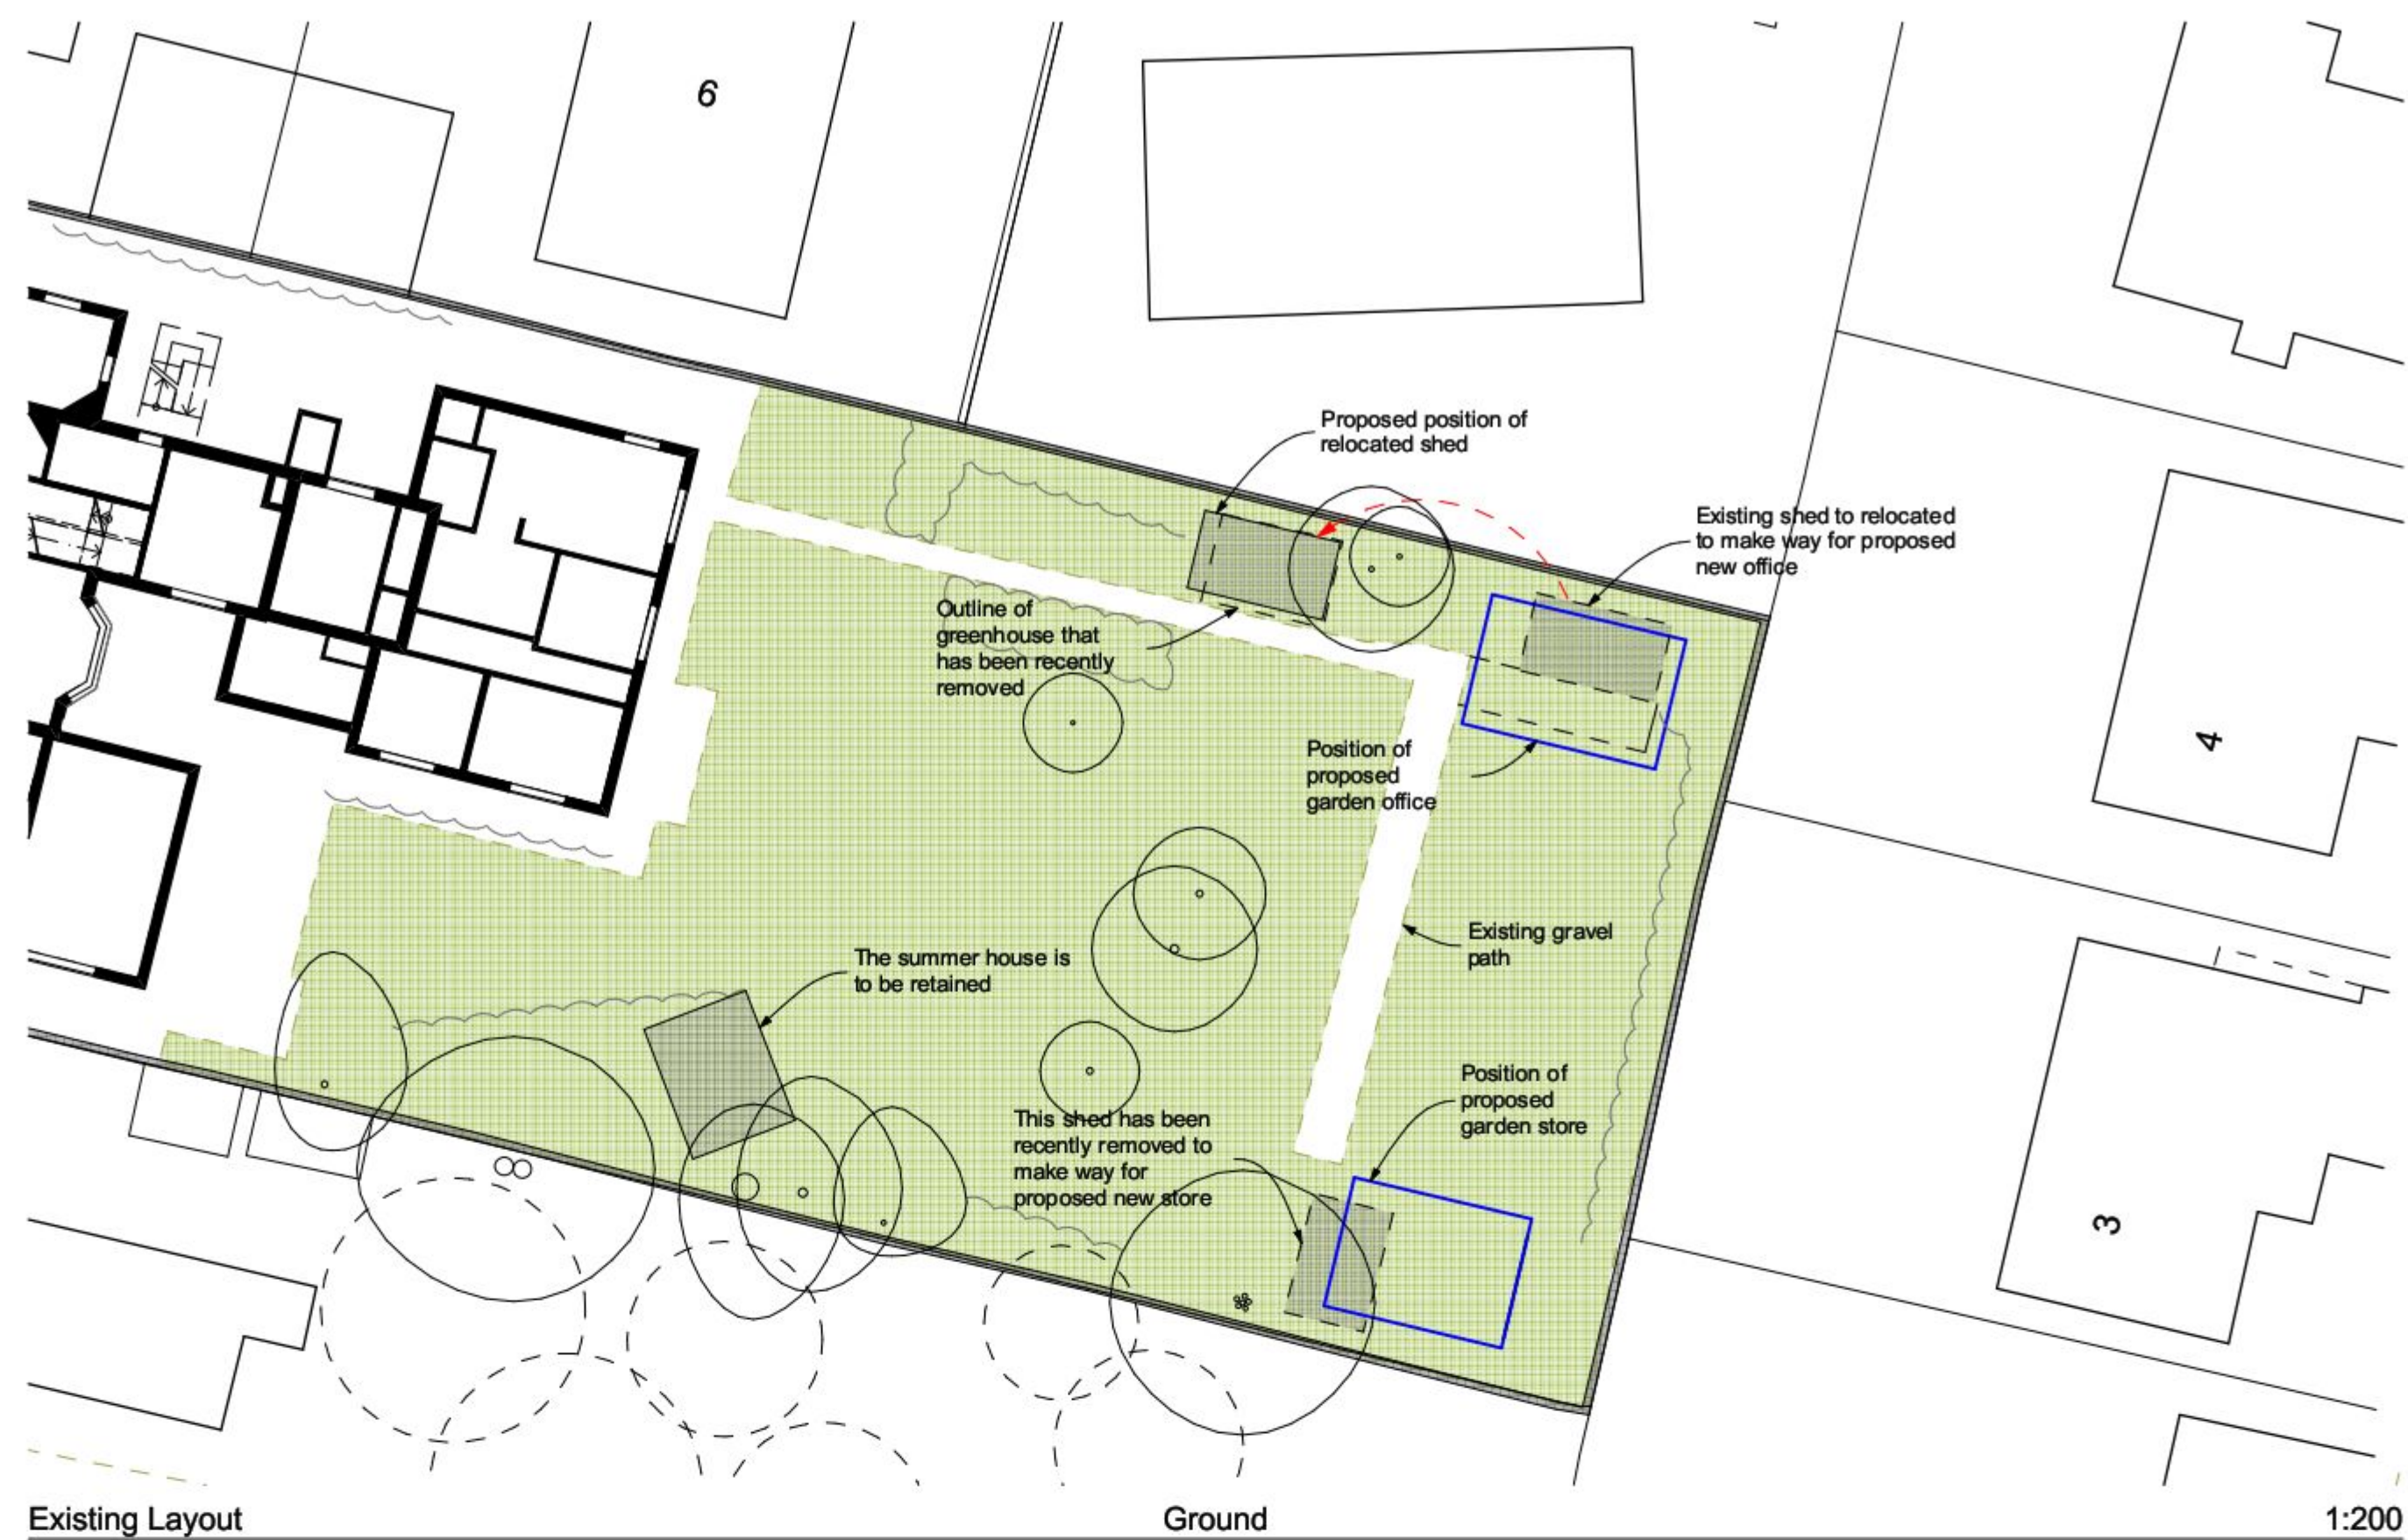


Note: All dimensions to be checked on site by the contractor before fabrication and erection. Figured dimensions to be taken in preference to scaled dimensions. This drawing is the copyright of the architects and must not be reproduced or used without their express consent, except for the purposes of a planning application. Electronic issue of this drawing to be confirmed by paper hard copy only.

revisions & notes: A | 16.12.14 | HLB | Issued to HBC

project: Caldwell Group Ltd
OUTBUILDINGS
Merok House
Emsworth
drawing name: Plans, Elevations,
Section
status: PLANNING
date: December 2012
scale: 1:200, 1:500 & 1:1250 @A1
drawn: HLB

pwparchitects
61 South Street, Havant, Hampshire PO9 1BZ
t: 023 9248 2494
e: design@pwp-architects.com
w: www.pwp-architects.com
Project No. 4963
drawing No. 1250 rev A