

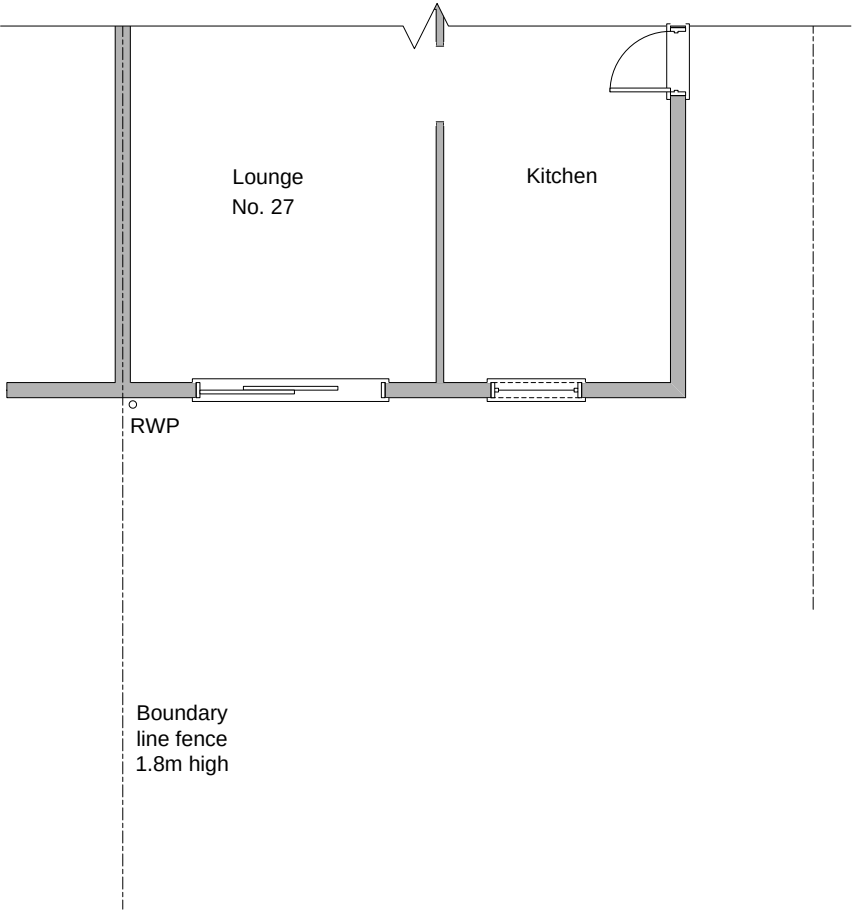


EXISTING PLAN

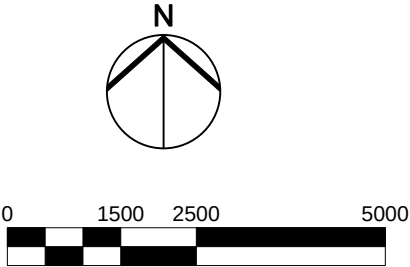

PROPOSED PLAN

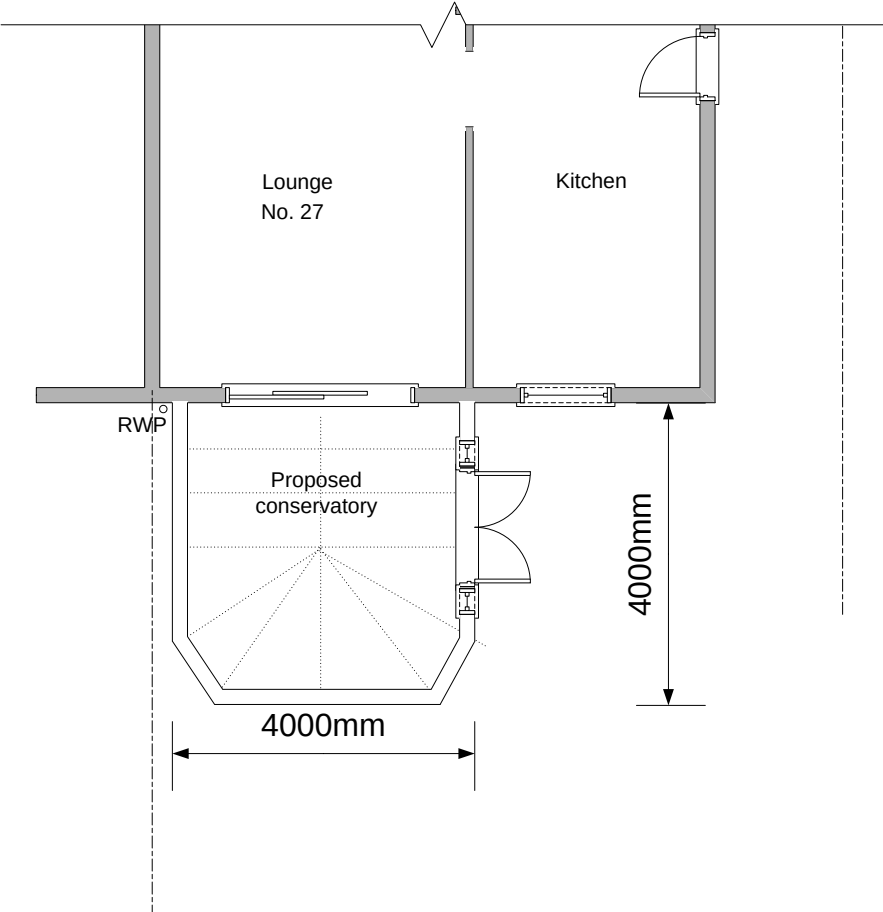

 info@hsbplanning.co.uk	MRS WEBB 27 POOK LANE WABLINGTON			
	PLANS PRODUCED FOR LOCAL AUTHORITY PLANNING APPROVAL ONLY. ALL DIMENSIONS ON SITE TO BE CHECKED BY CONTRACTOR PRIOR TO THE COMMENCEMENT OF WORK AND SUPERSEDE THOSE SHOWN ON PLANS			
	CONSERVATORY	SIZE A3	FSCM NO	DWG NO 01
01/06/15	SCALE 1:100	SHEET 1 OF 2		REV