


EXISTING GROUND FLOOR

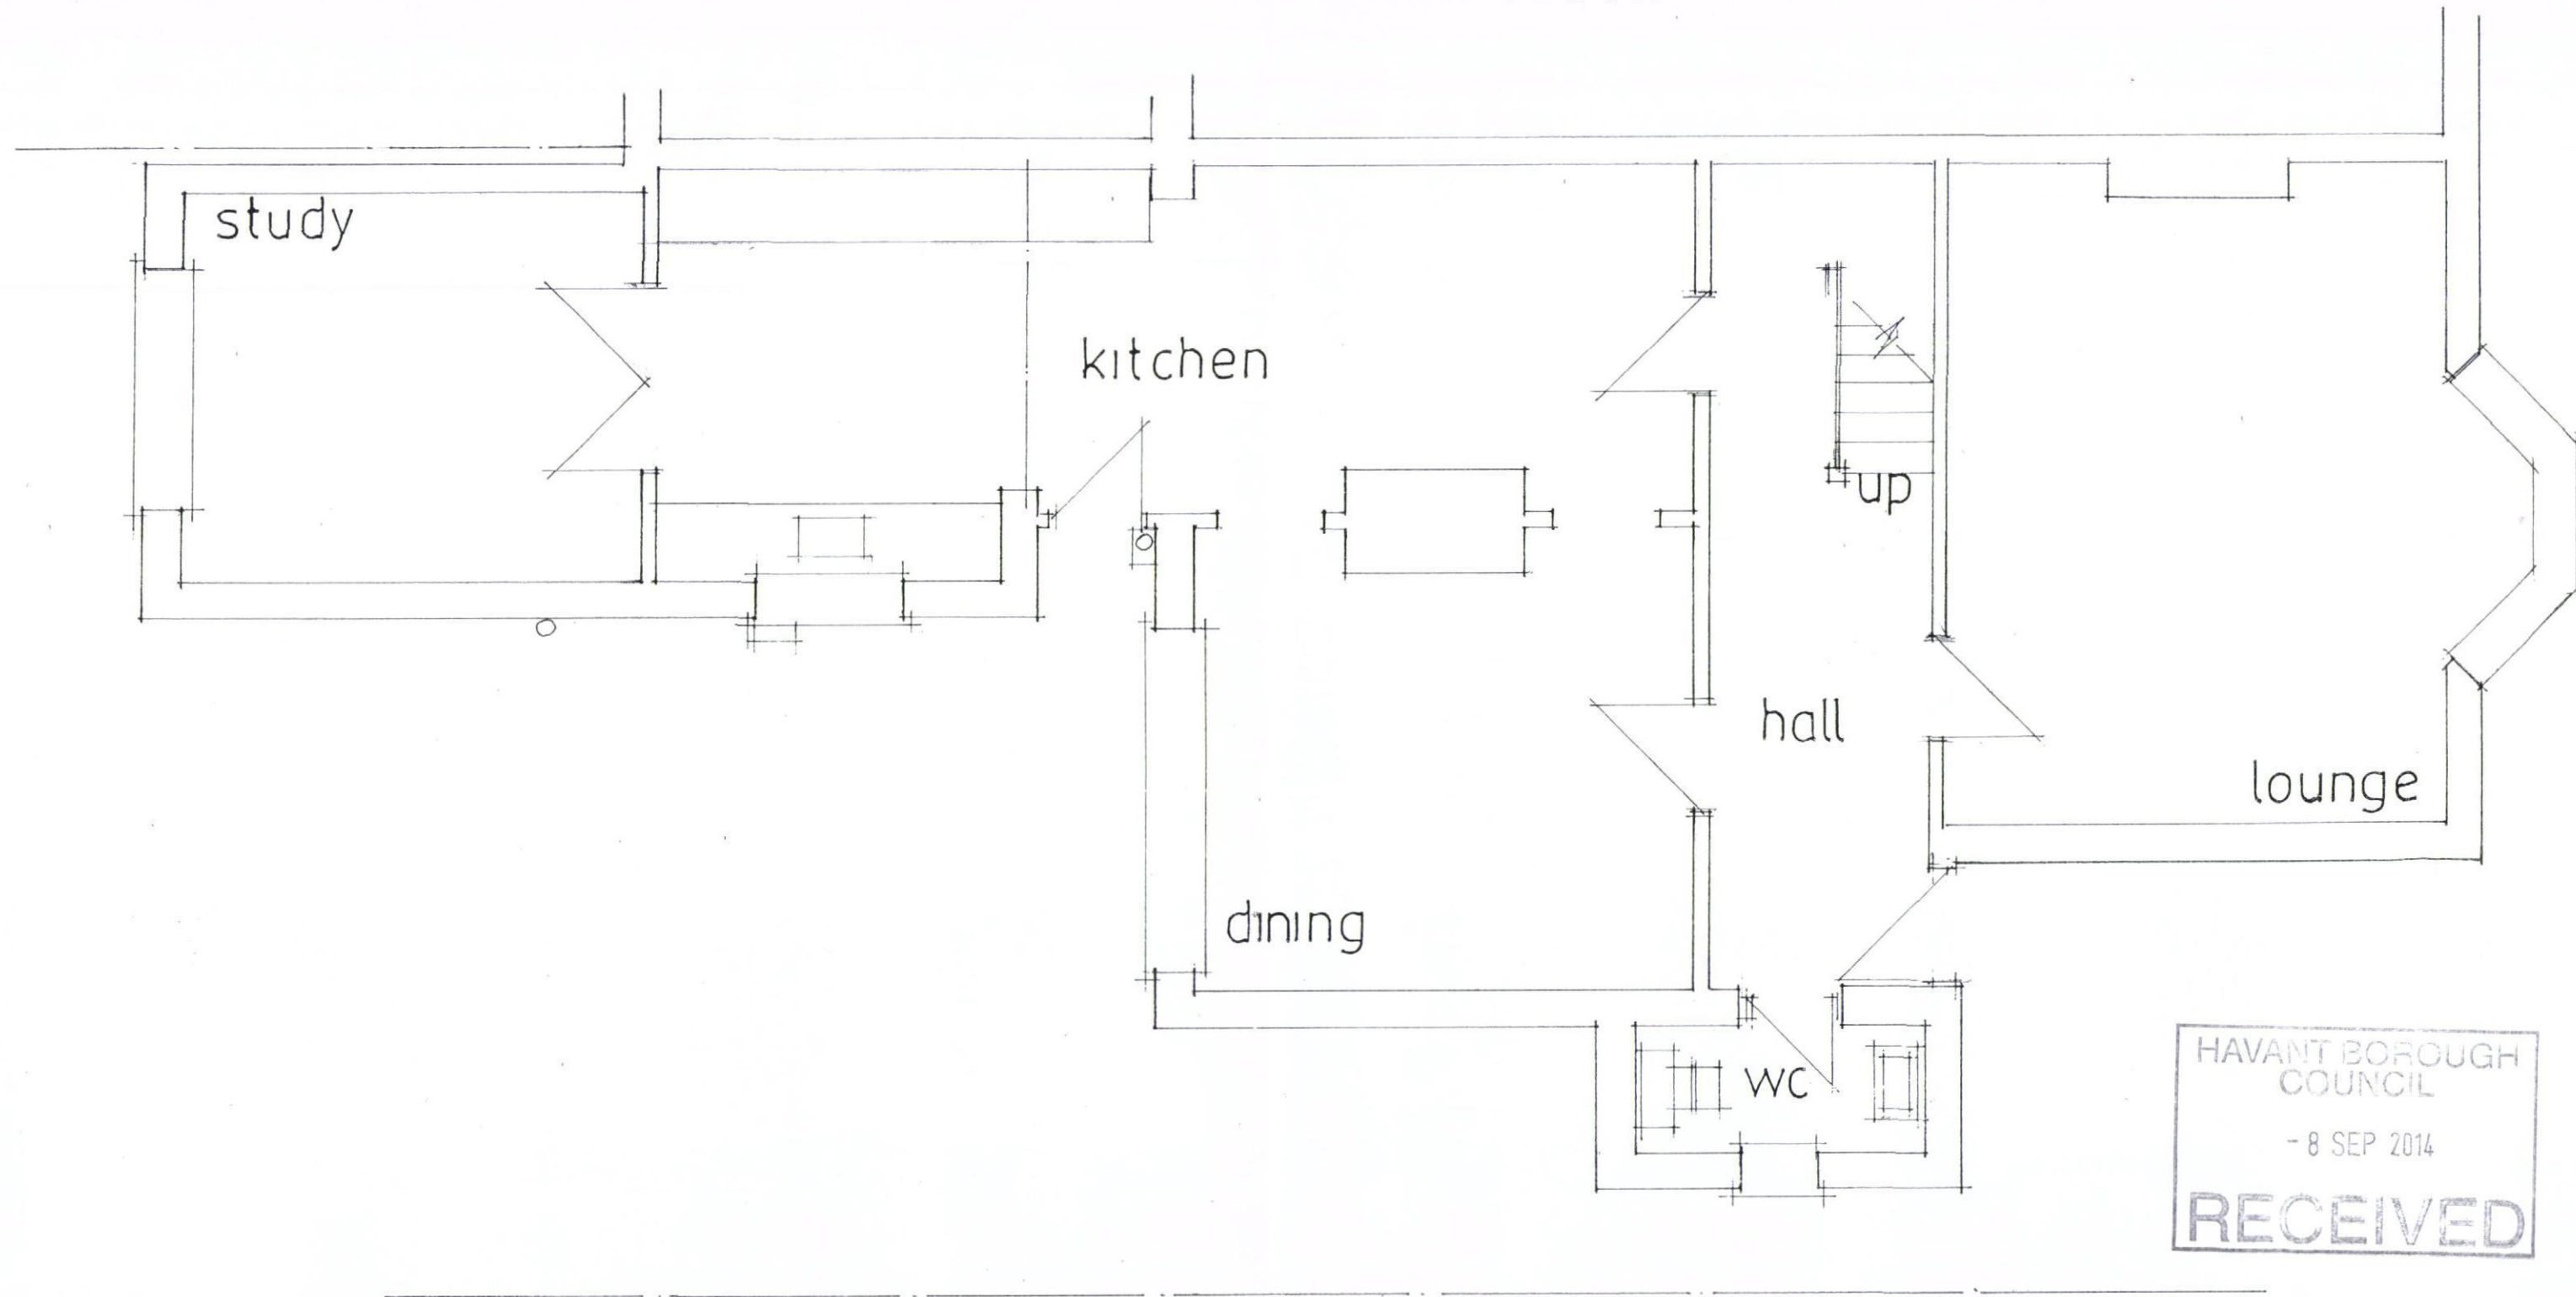

date aug 2014
scale 1:50

PROPOSED SINGLE STOREY REAR ADDITION.
51, PARK ROAD, HAYLING ISLAND, HANTS.
FOR MR & MRS M. KEMP.

PETER J. WALKER MRICS
CHARTERED SURVEYOR
182 SEAFRONT, HAYLING ISLAND, HANTS
PO11 9 AN

TEL: 02392467571