



68BARNCROFT WAY, SITE PLAN PROPOSED 1/100

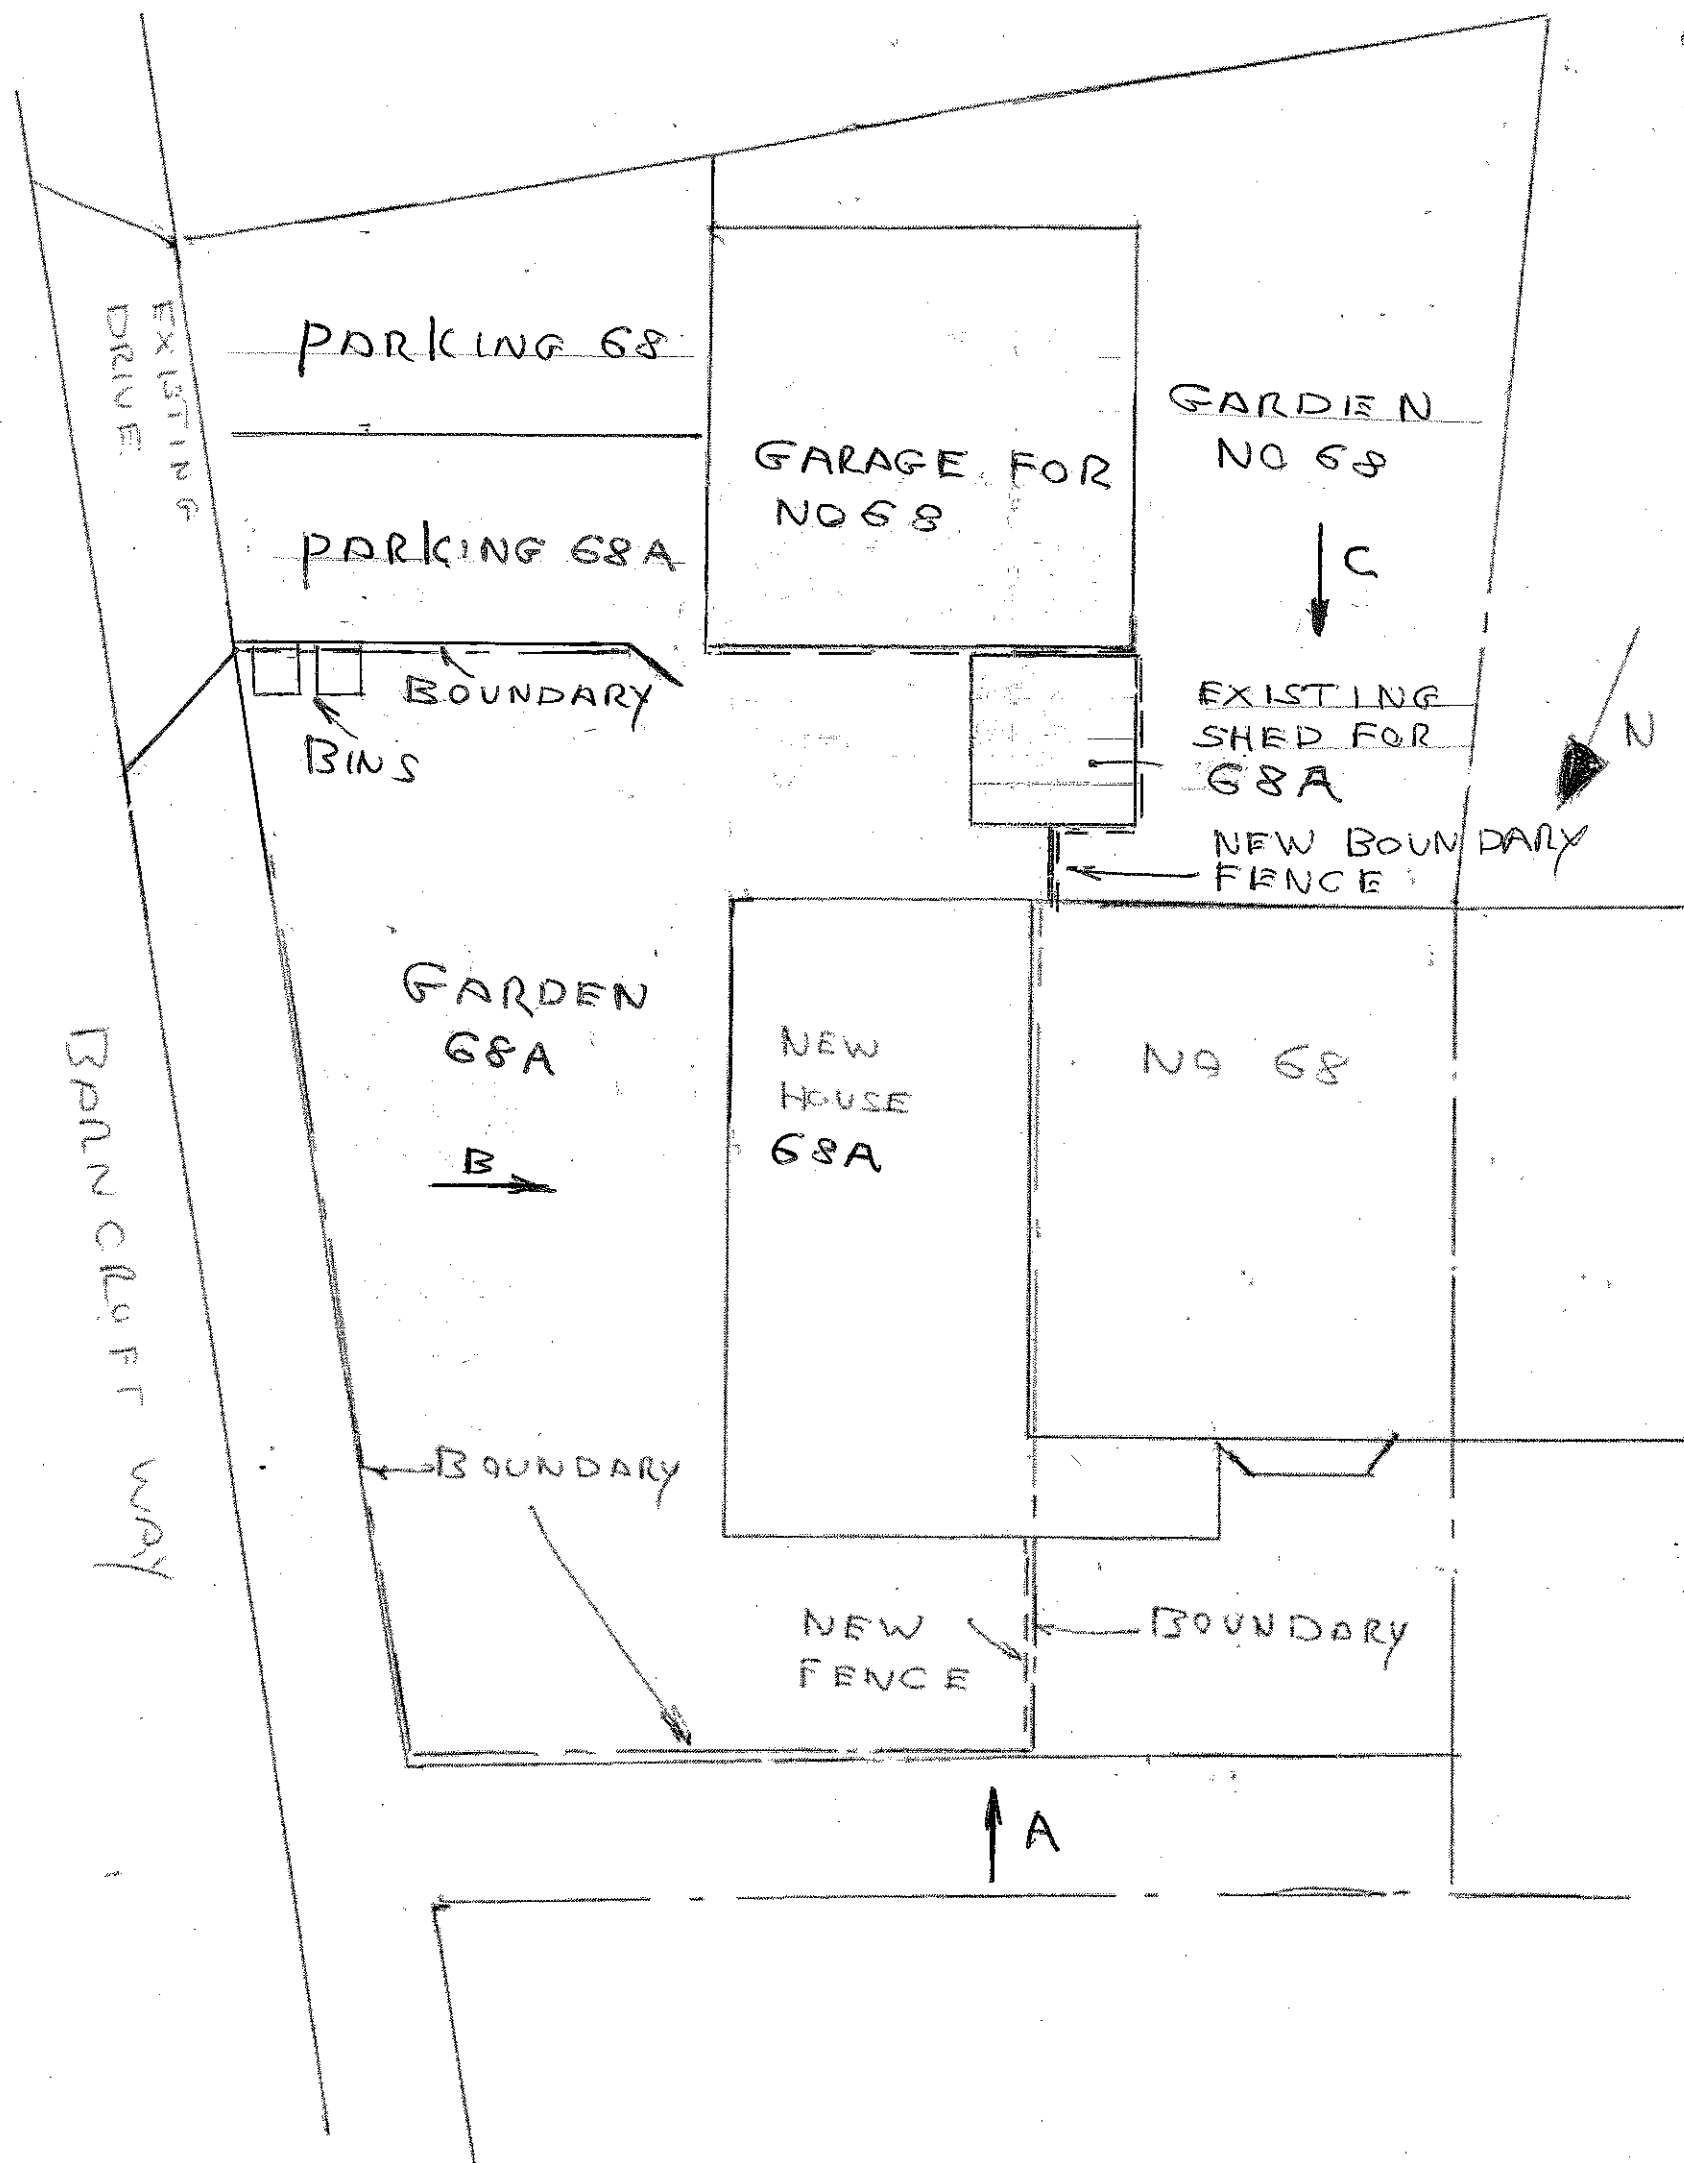


PROPOSED HOUSE FROM EXISTING
2 STOREY SIDE EXTENSION
68 BARNCROFT WAY, LEIGH PARK

EXISTING ELEVATIONS 1/100 @A3

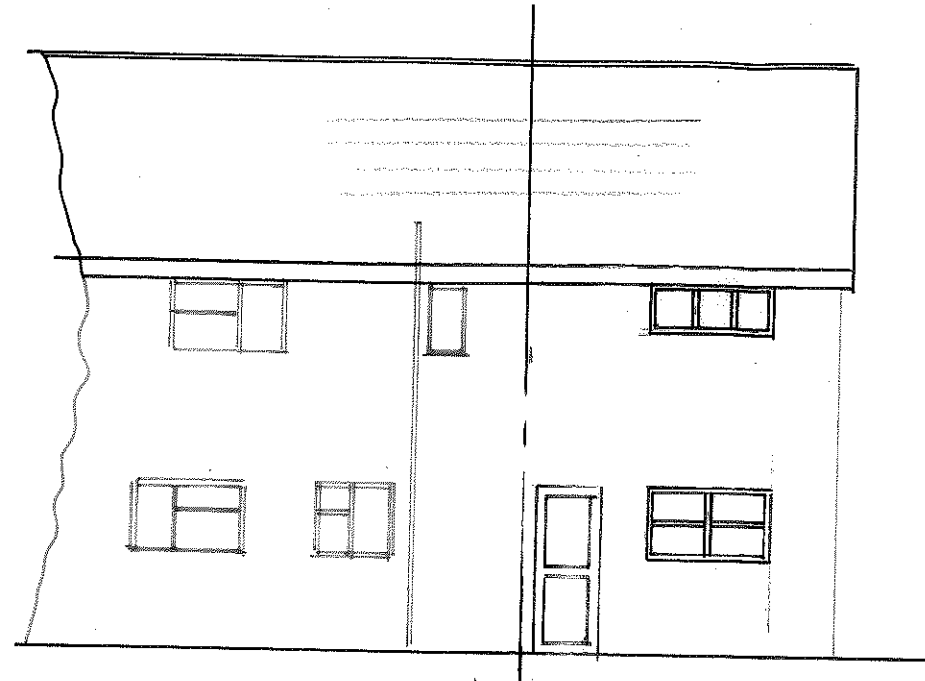

VIEW C

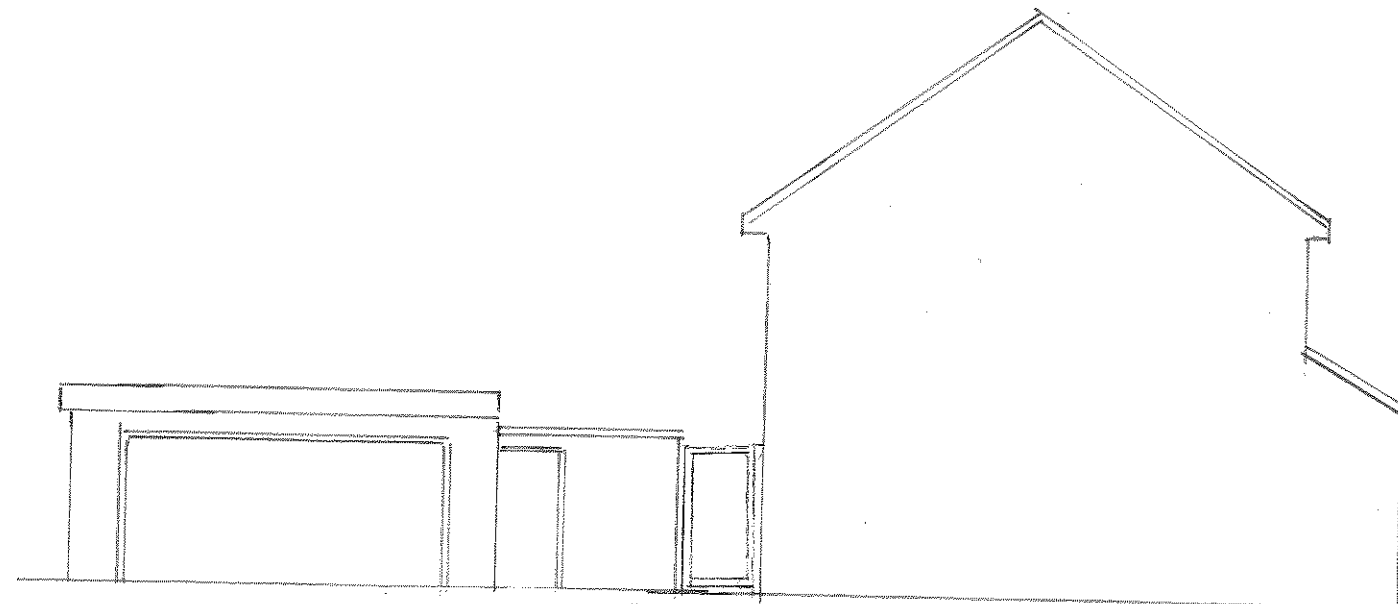

VIEW B




VIEW A

PROPOSED HOUSE FROM EXISTING
2 STOREY SIDE EXTENSION
68 BARNCROFT WAY, LEIGH PARK

1/100 @ A3



VIEW C

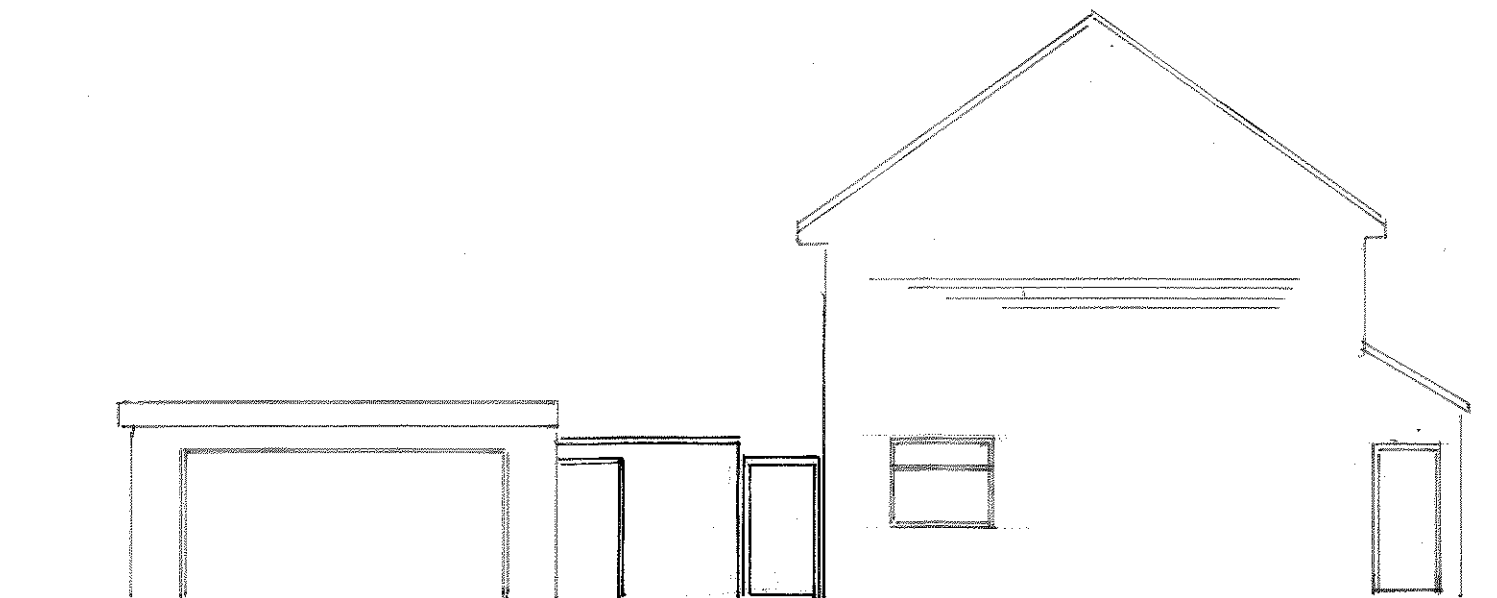

VIEW B





VIEW A

PROPOSED ELEVATIONS



PROPOSED HOUSE FROM EXISTING
2 STOREY SIDE EXTENSION
68 BARNCROFT WAY, LEIGH PARK

1/50 @ A3 NEW HOUSE

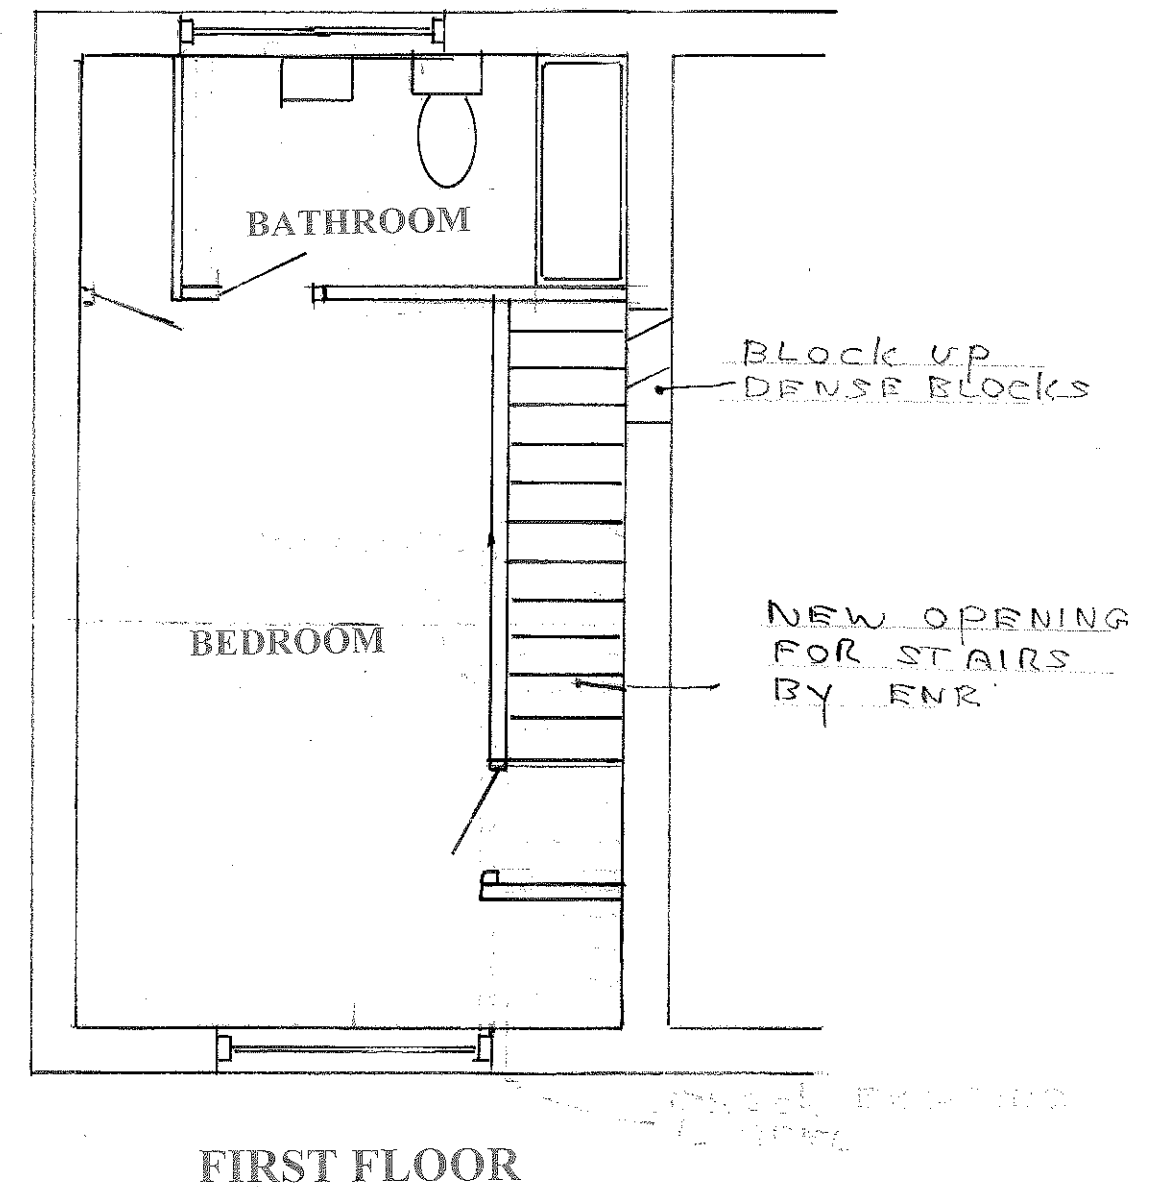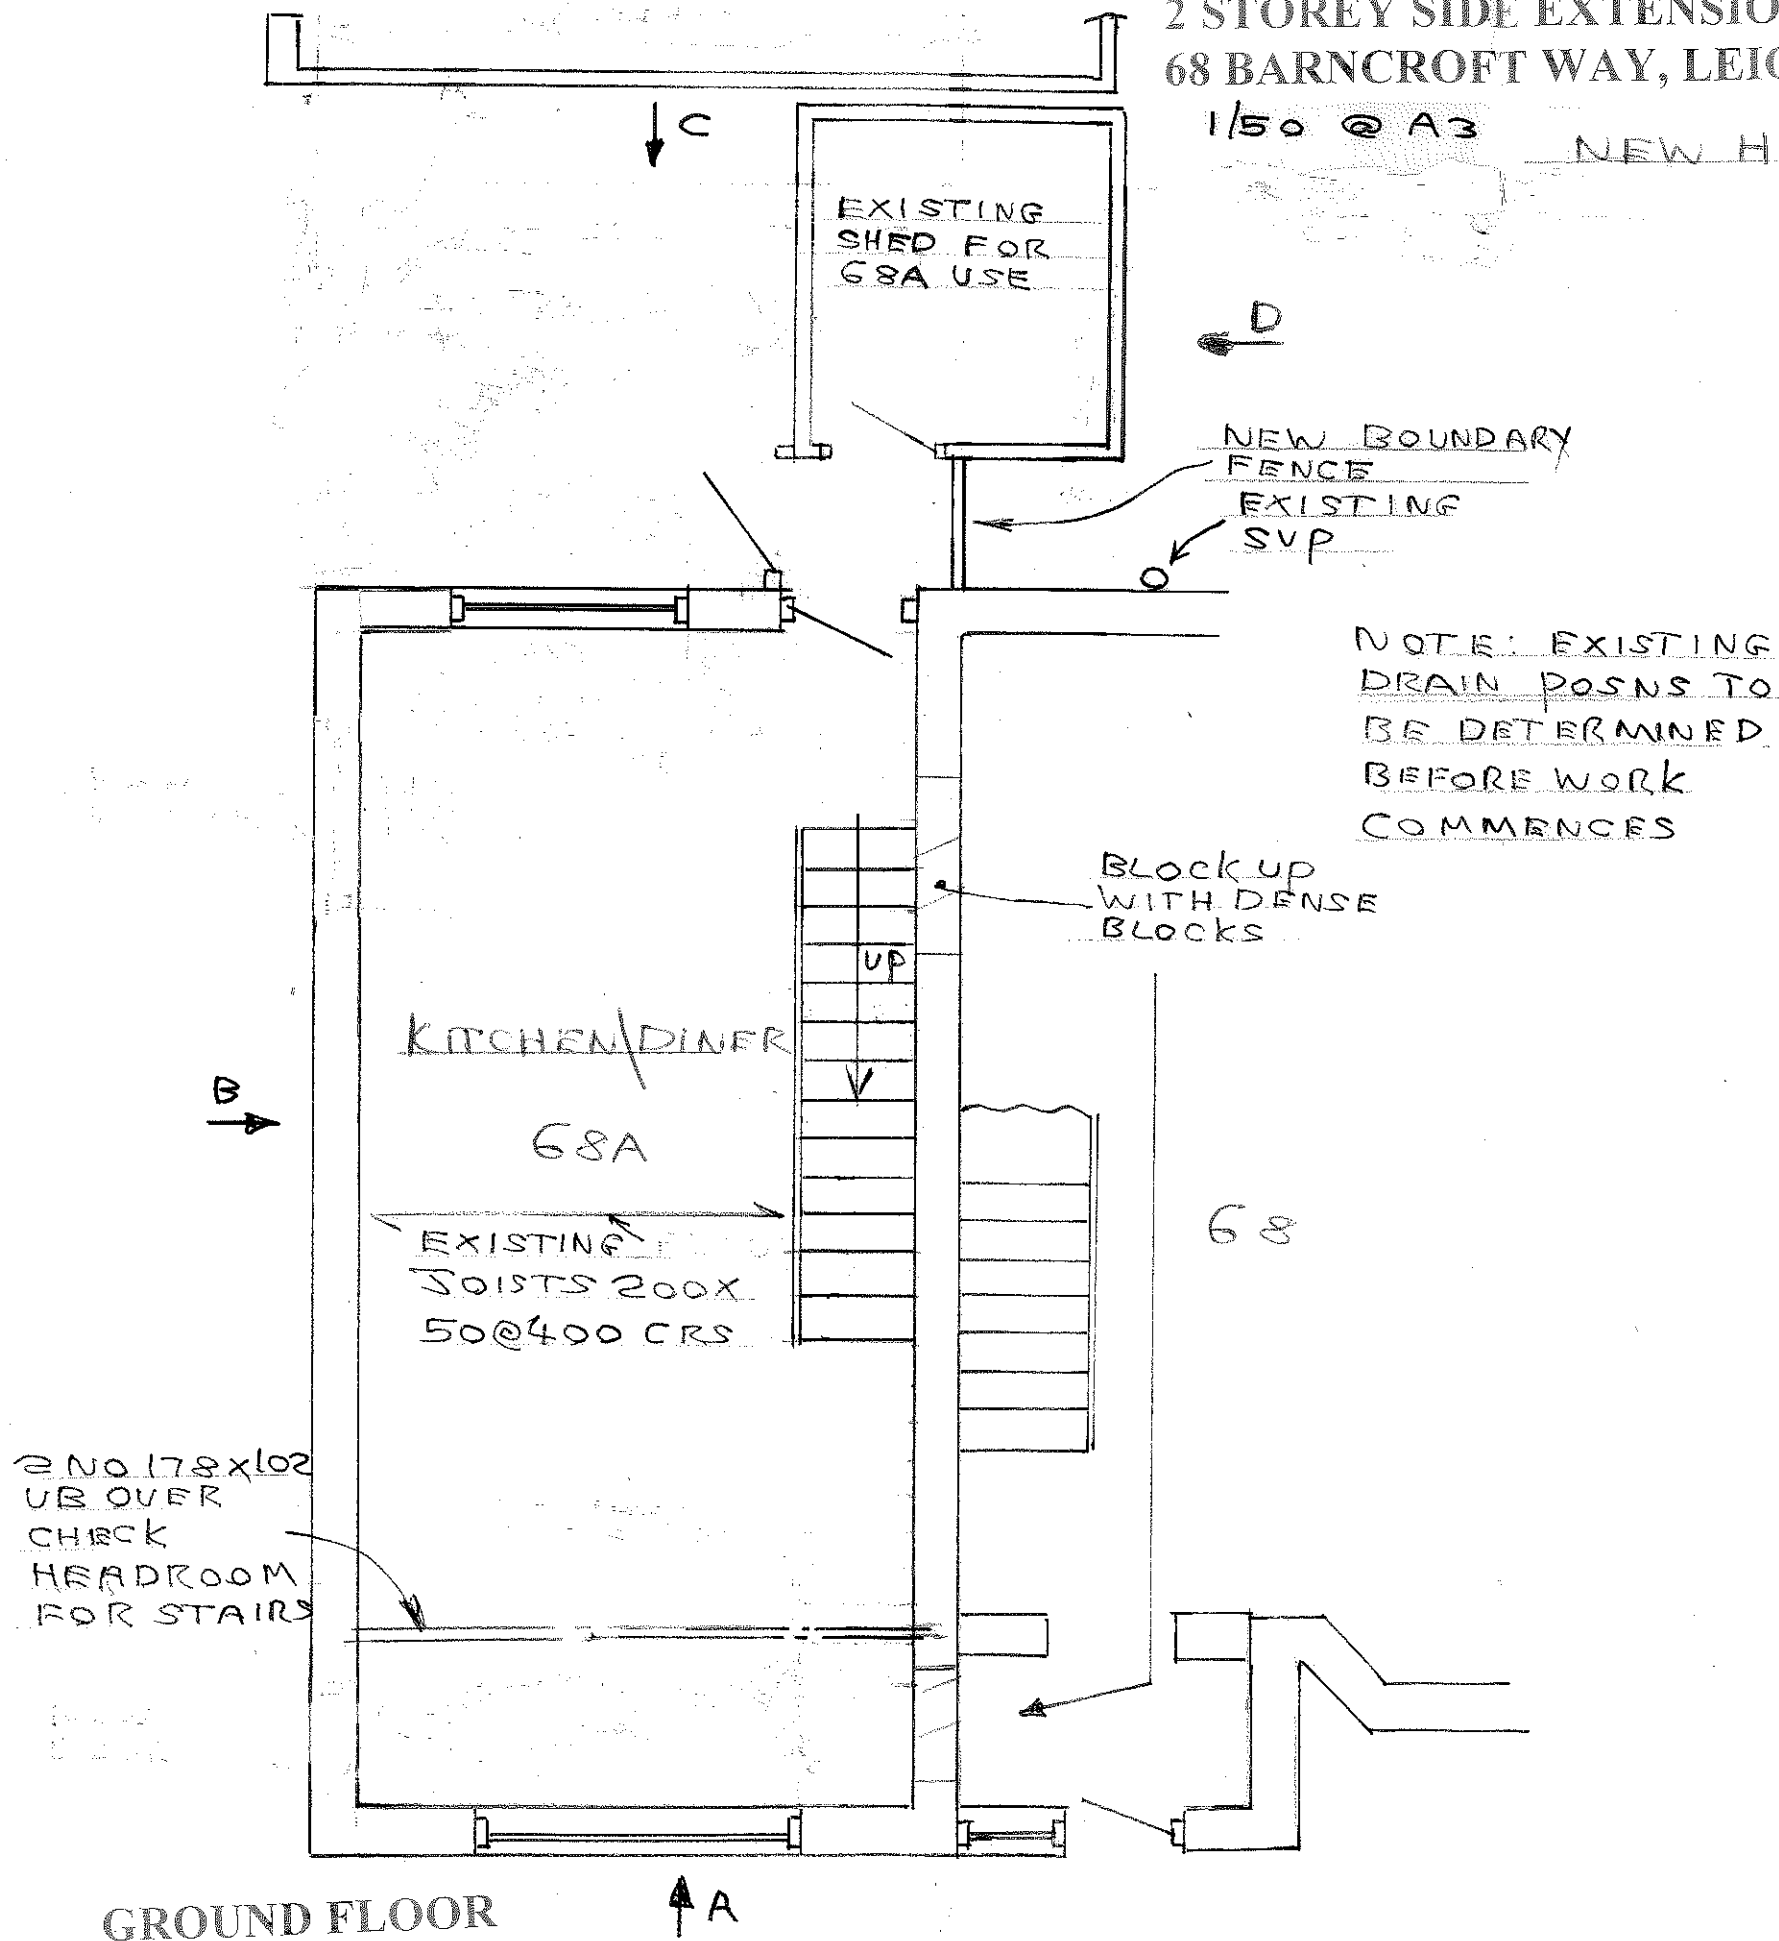


PROPOSED HOUSE FROM EXISTING
2 STOREY SIDE EXTENSION
68 BARNCROFT WAY, LEIGH PARK

1/50 @ A3 NEW HOUSE

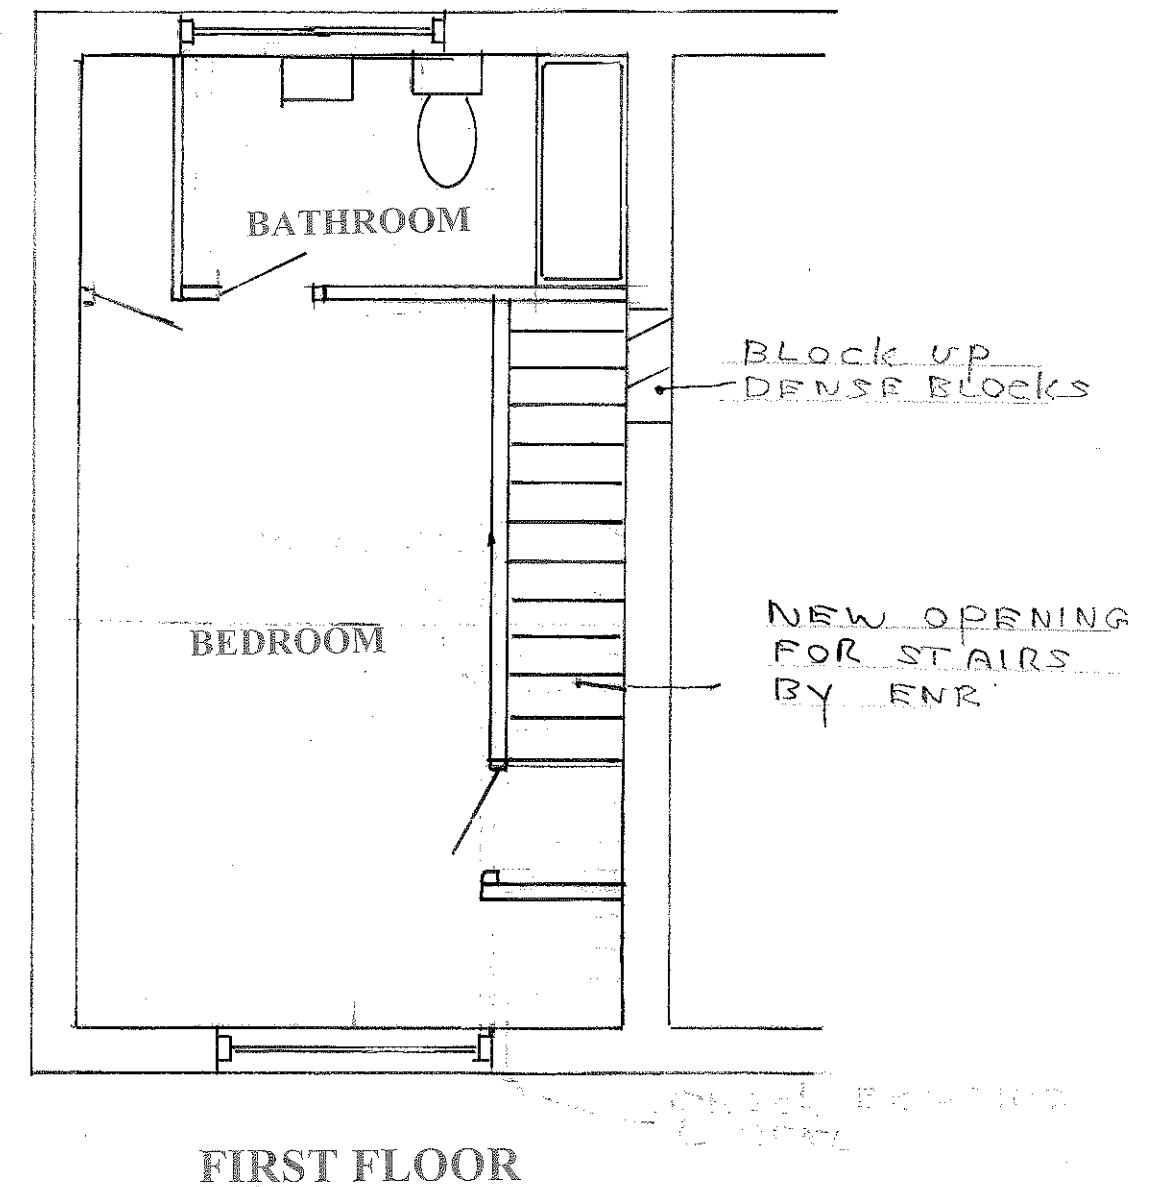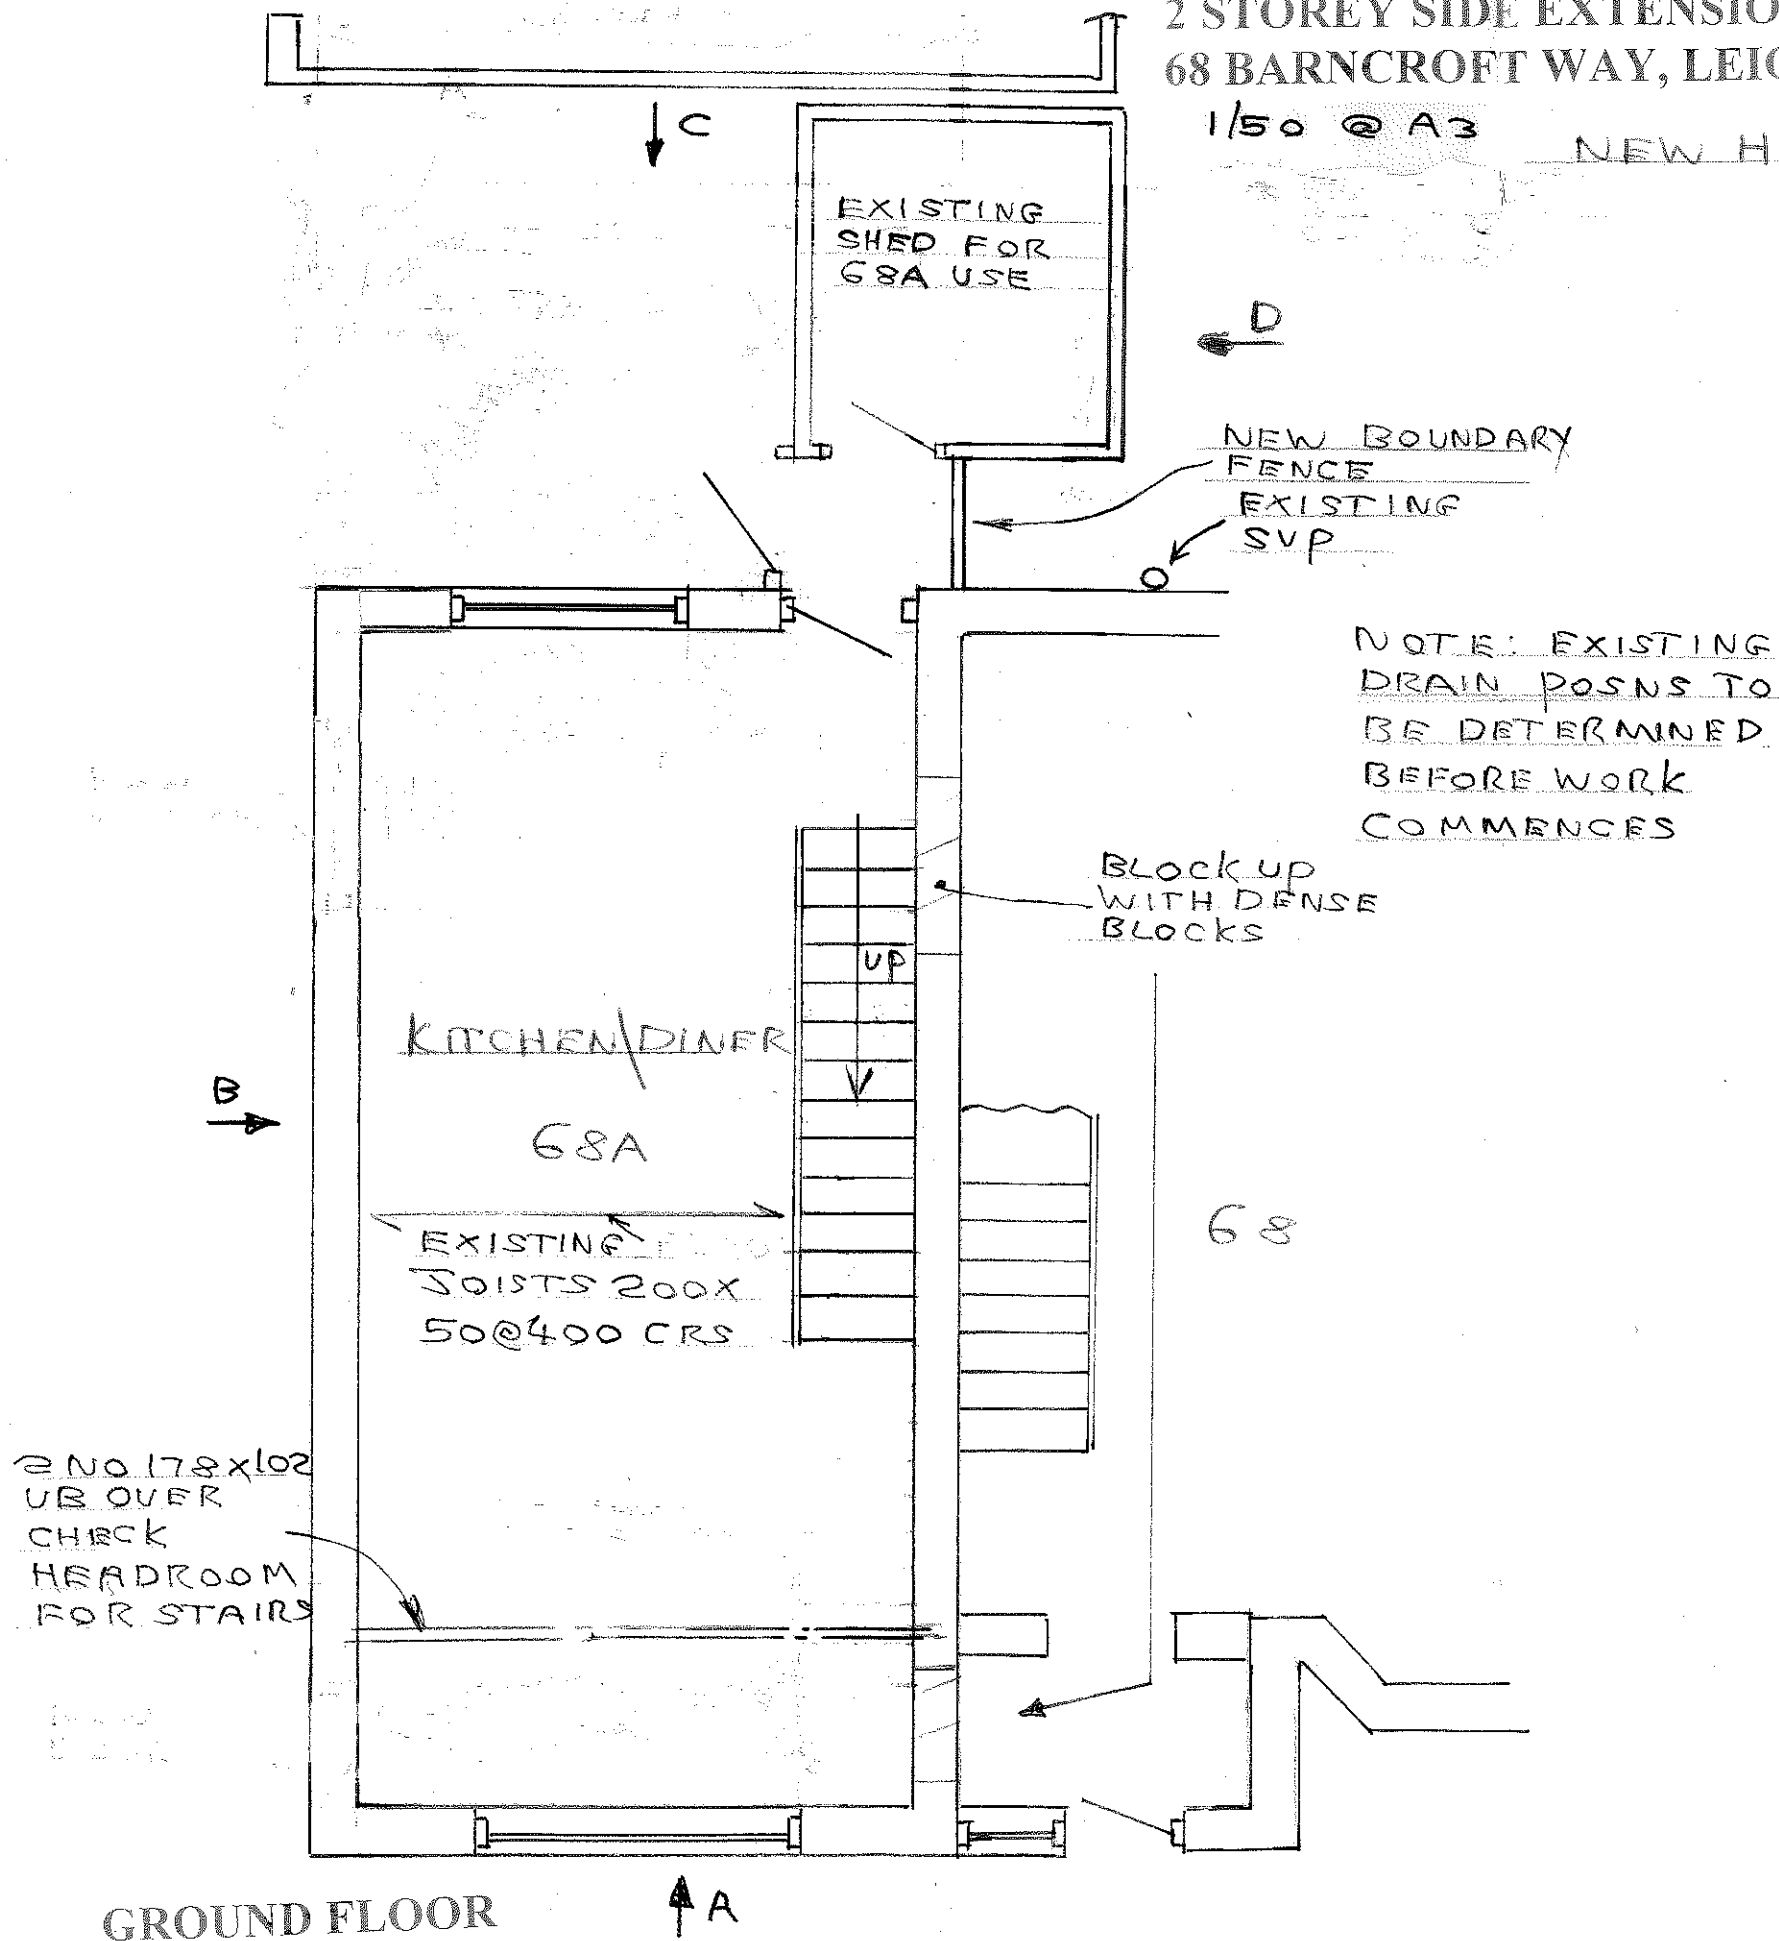


ORIGINAL HOUSE PROPOSED PLANS

1/50 @ A3

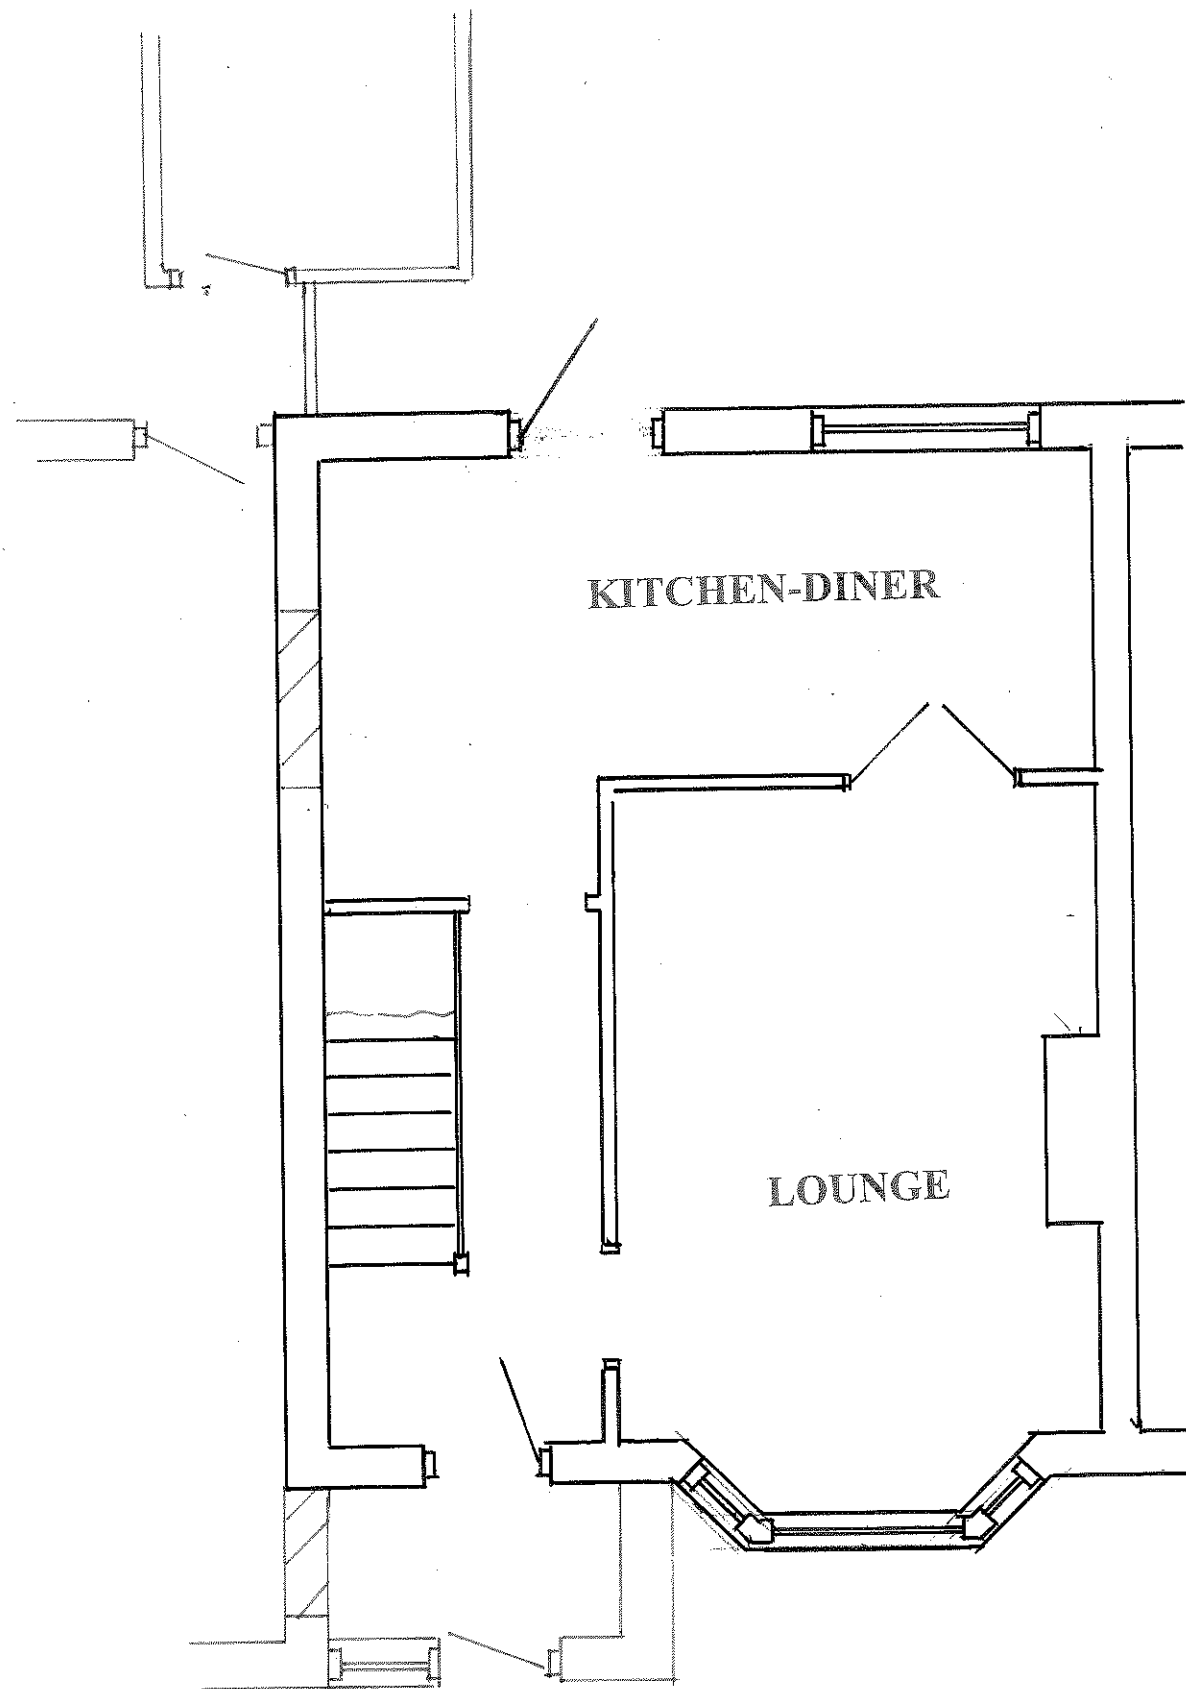

GROUND FLOOR

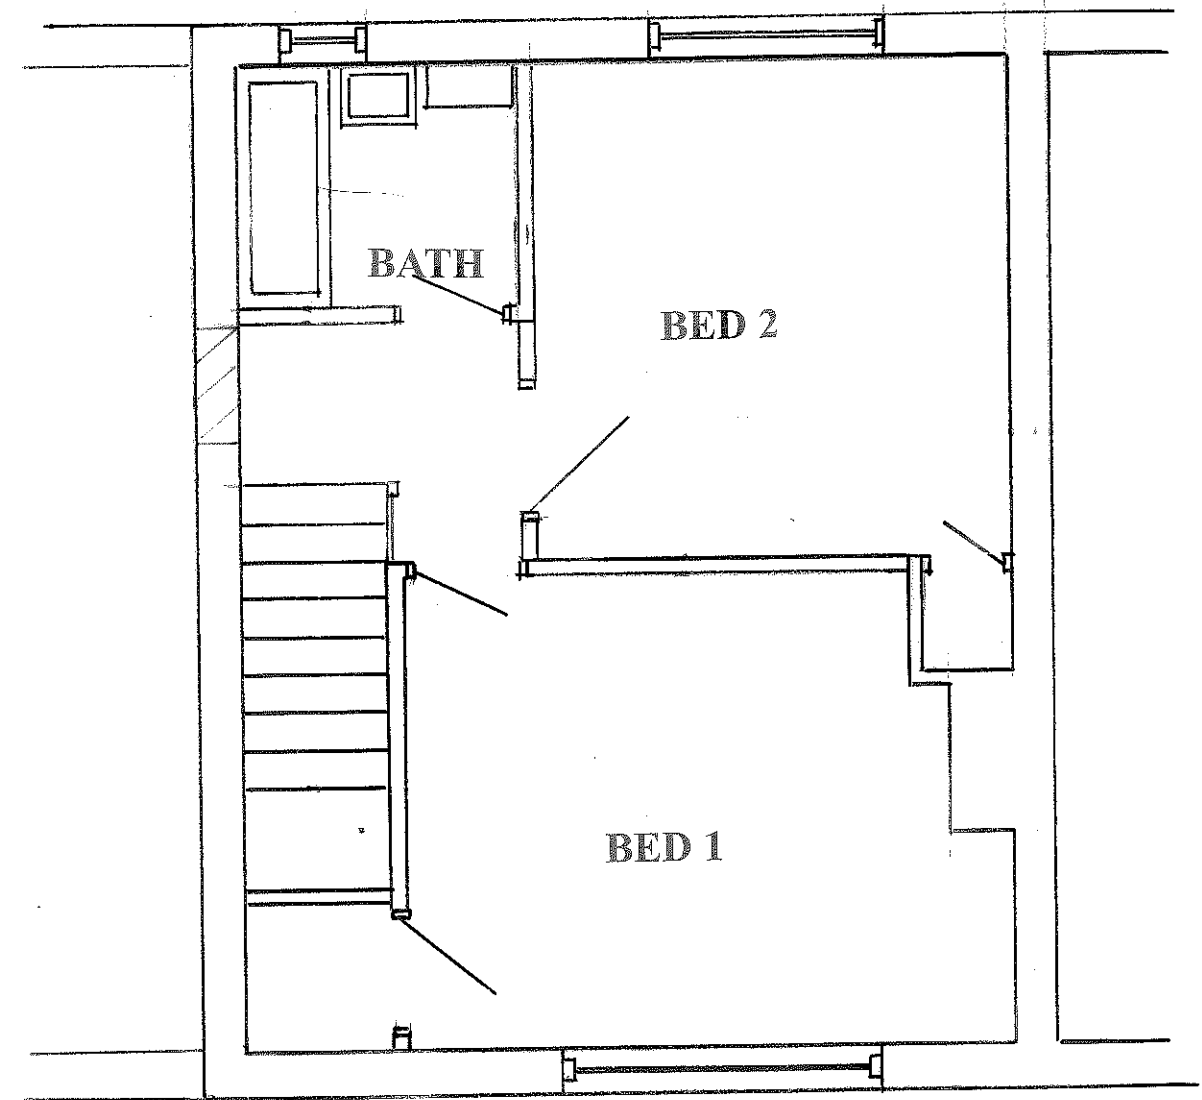


FIRST FLOOR


PROPOSED HOUSE FROM EXISTING
2 STOREY SIDE EXTENSION
68 BARNCROFT WAY, LEIGH PARK

ORIGINAL HOUSE EXISTING PLANS

1/50 @ A3

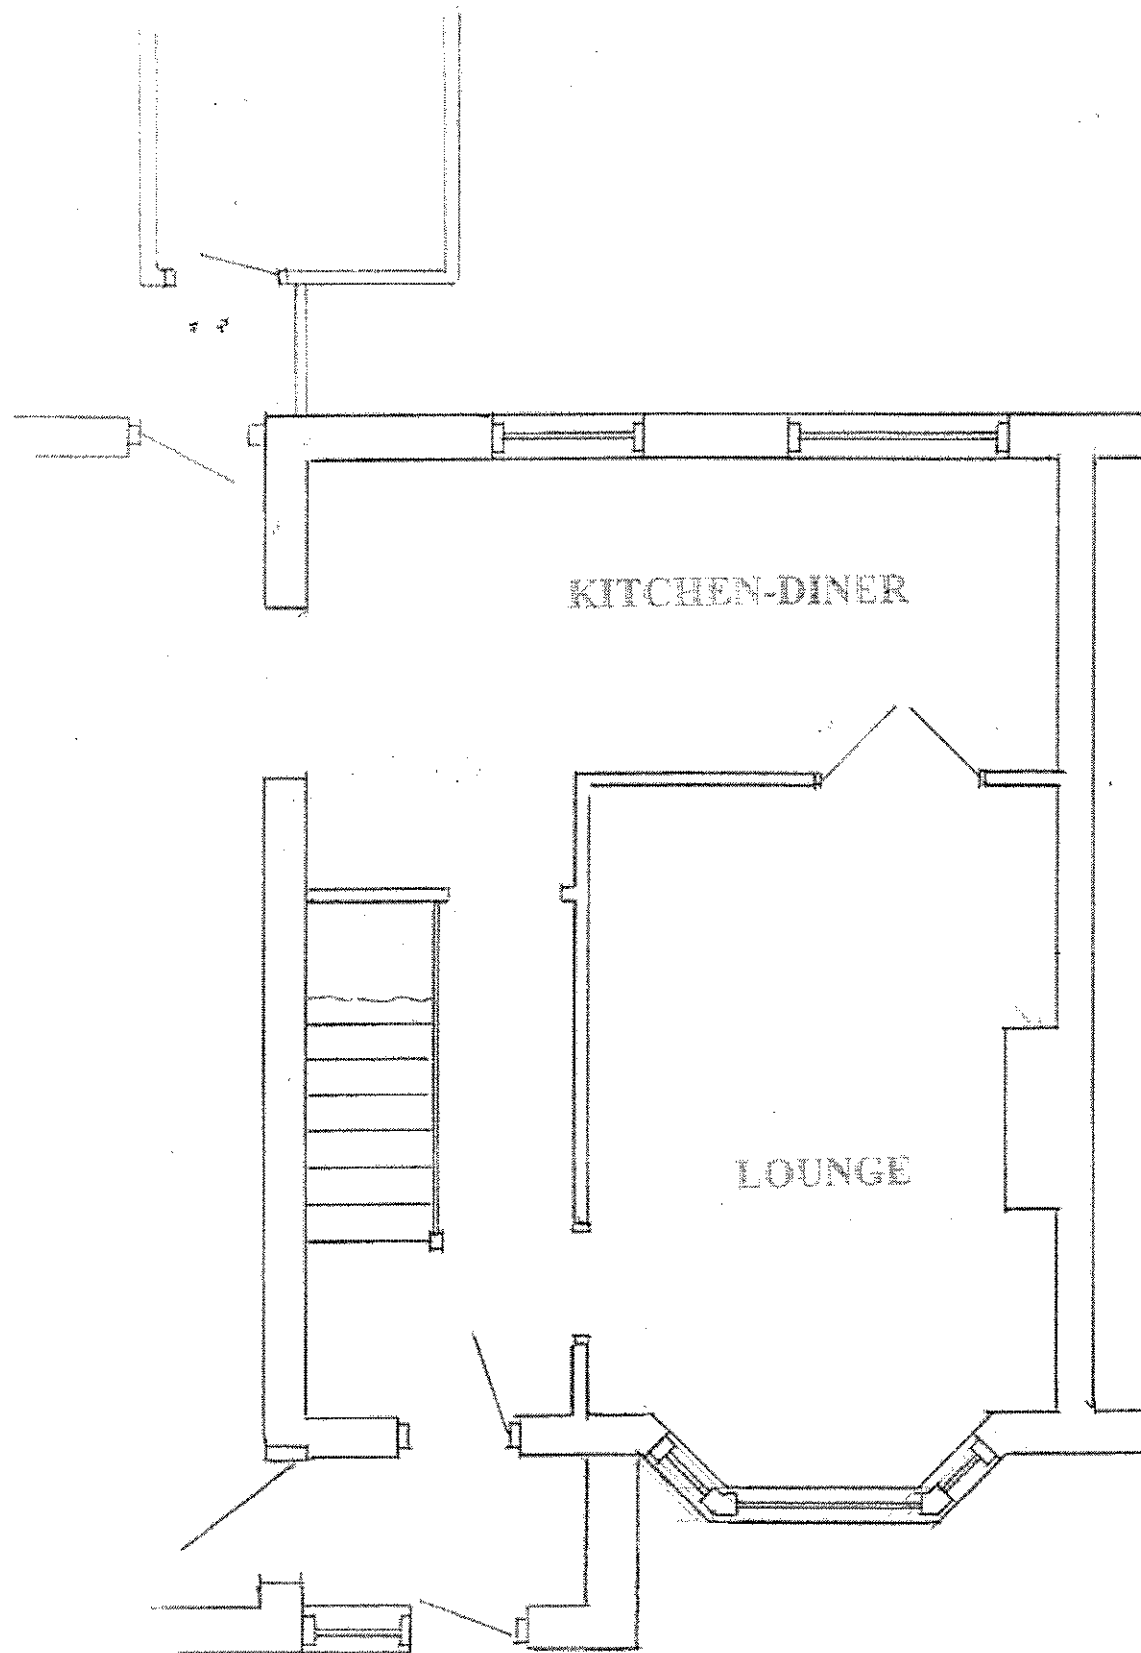

GROUND FLOOR

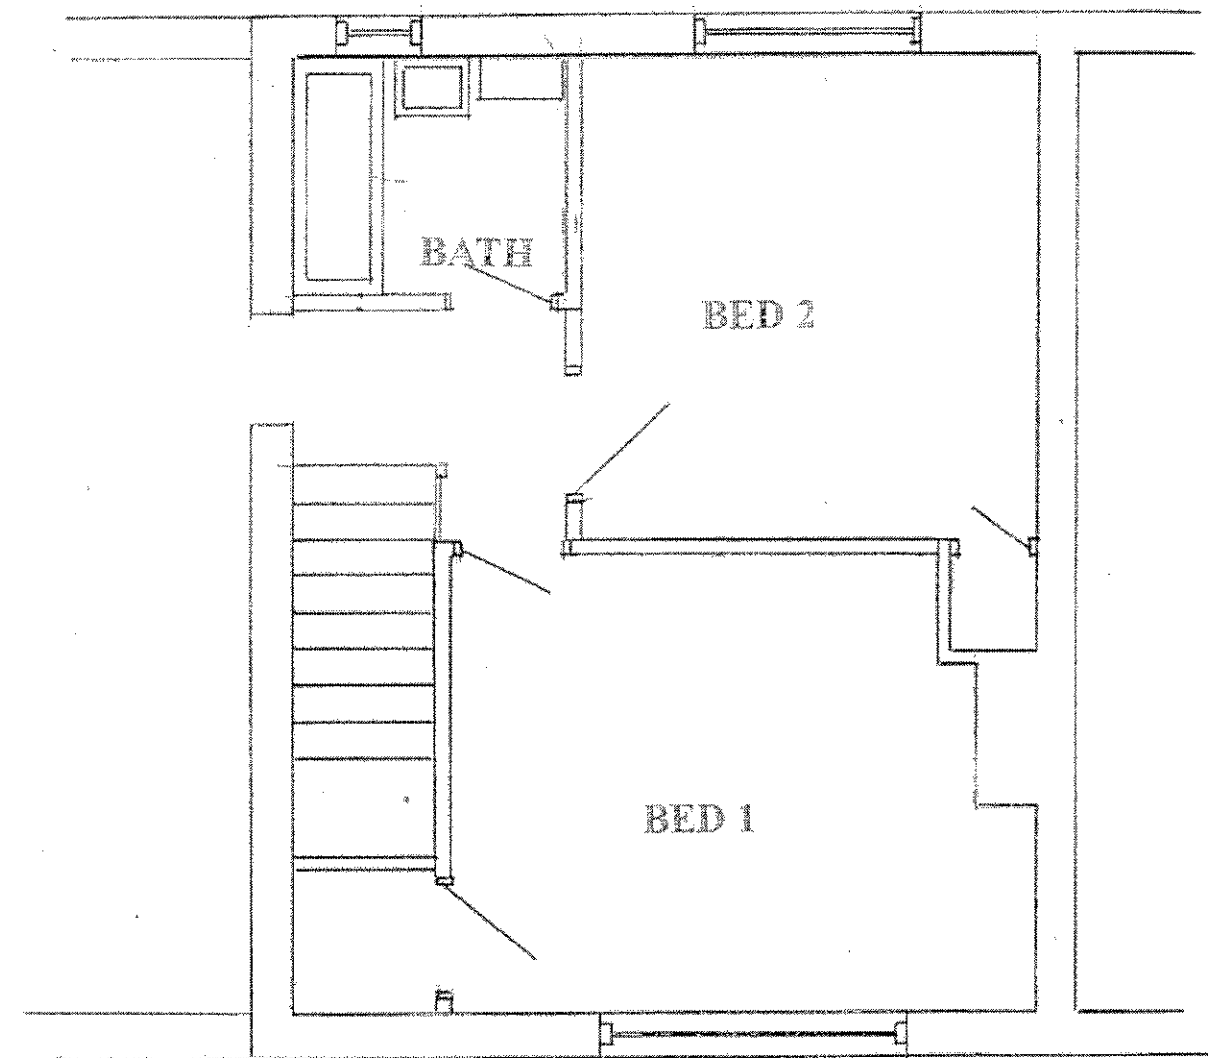


FIRST FLOOR

PROPOSED HOUSE FROM EXISTING
2 STOREY SIDE EXTENSION
68 BARNCROFT WAY, LEIGH PARK


PROPOSED HOUSE FROM EXISTING
2 STOREY SIDE EXTENSION
68 BARNCROFT WAY, LEIGH PARK

1/50 @ A3

EXISTING EXTENSION PLANS

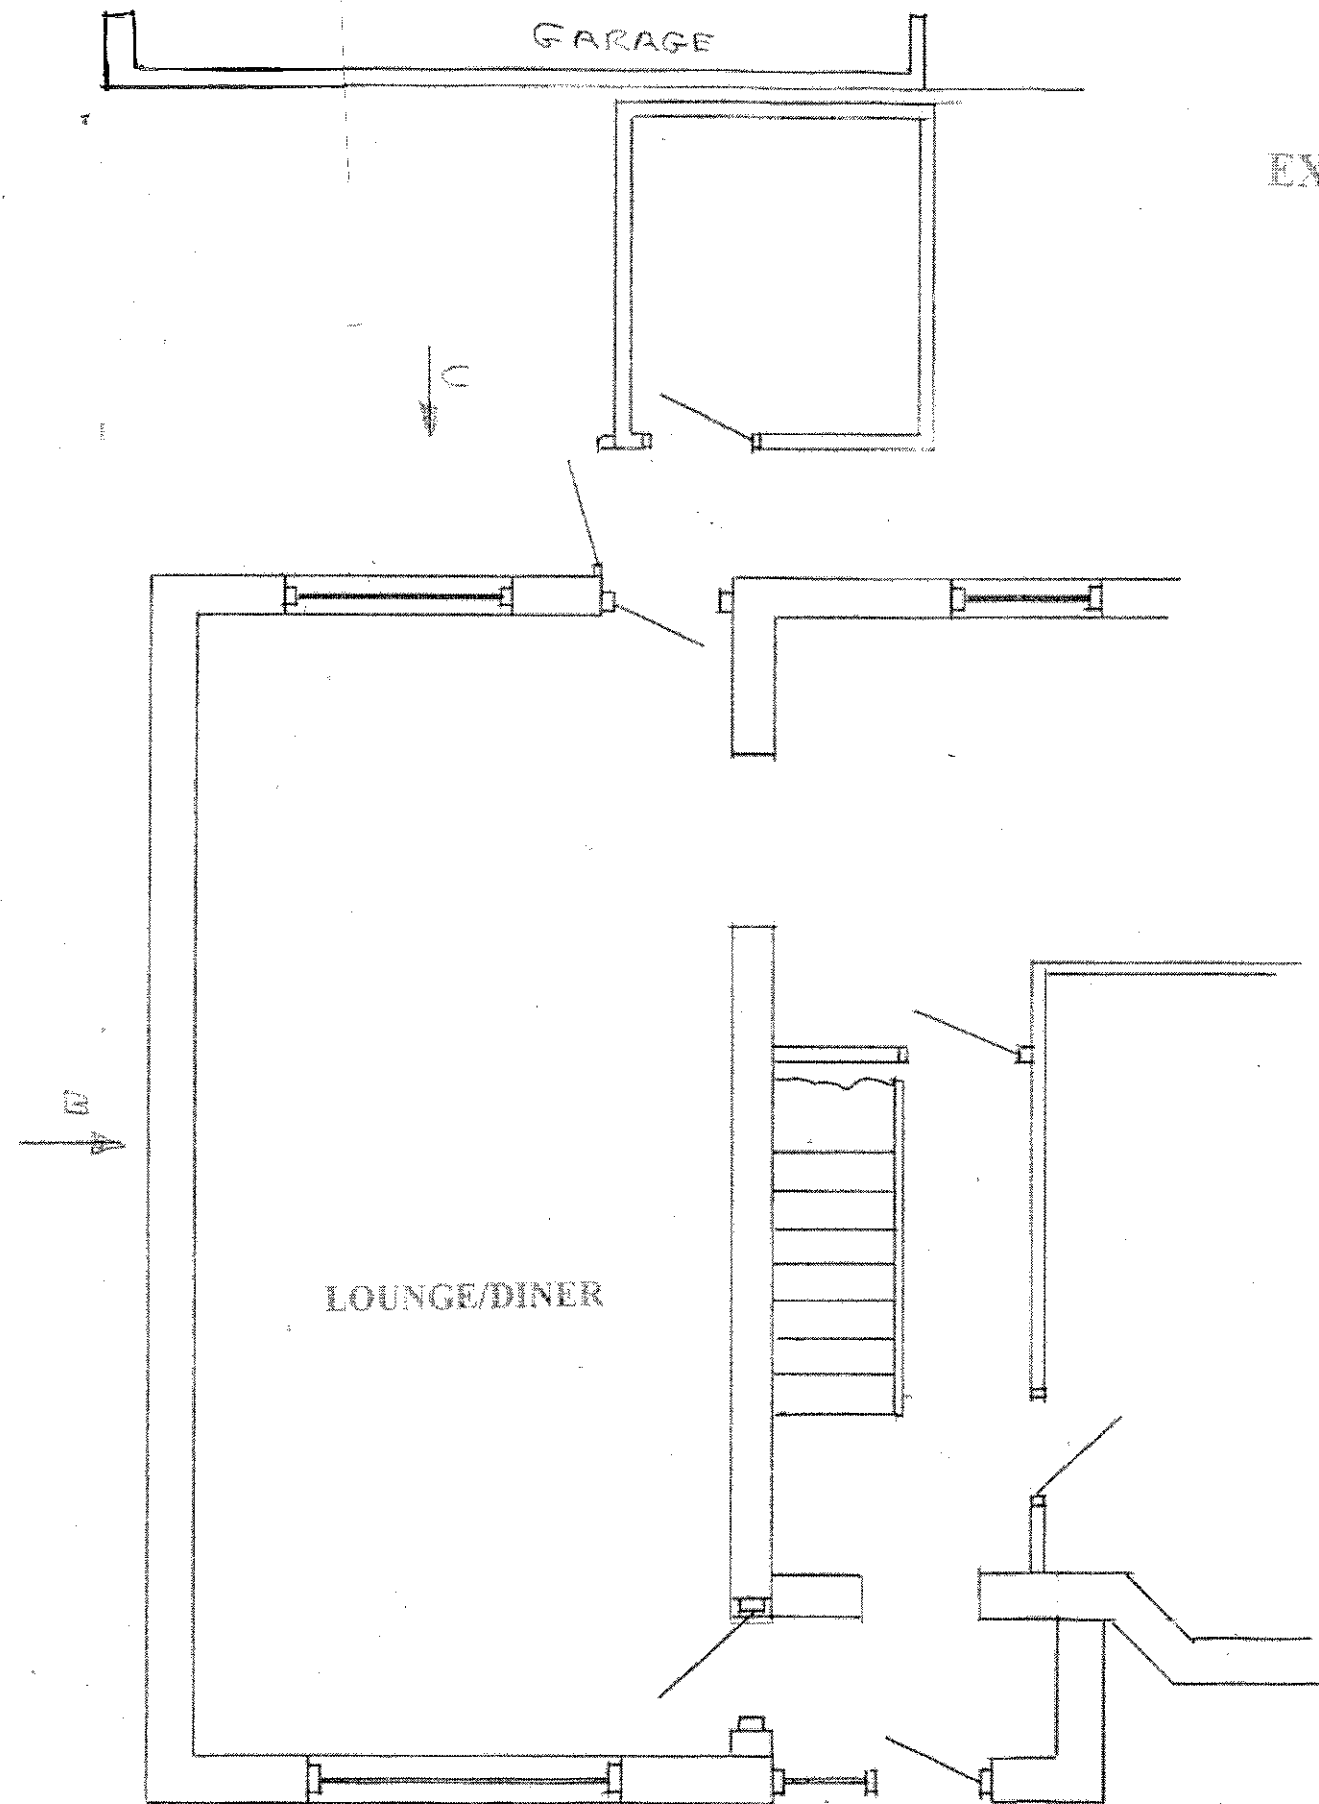

EXISTING GROUND FLOOR

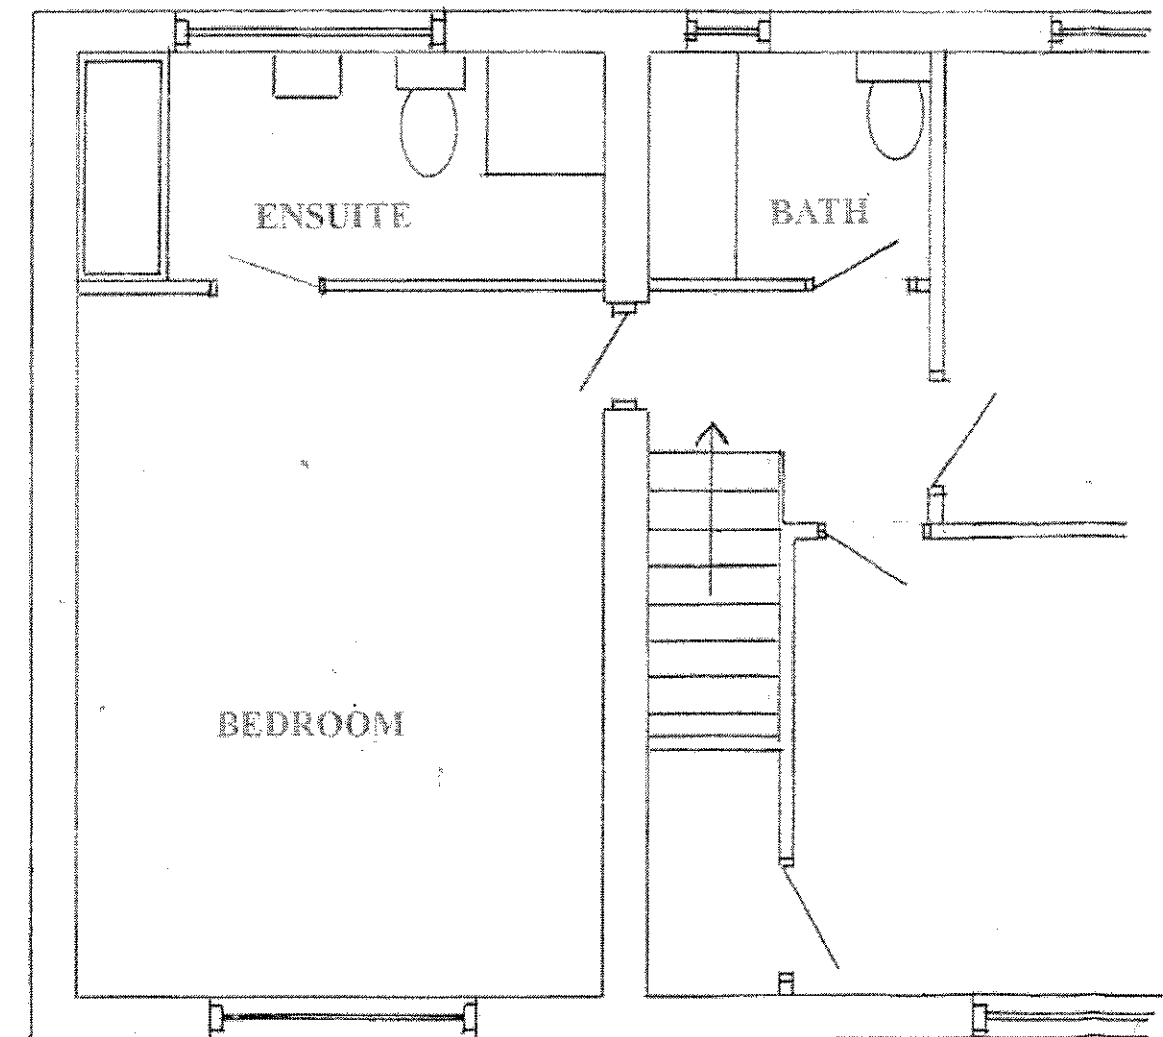

EXISTING FIRST FLOOR