


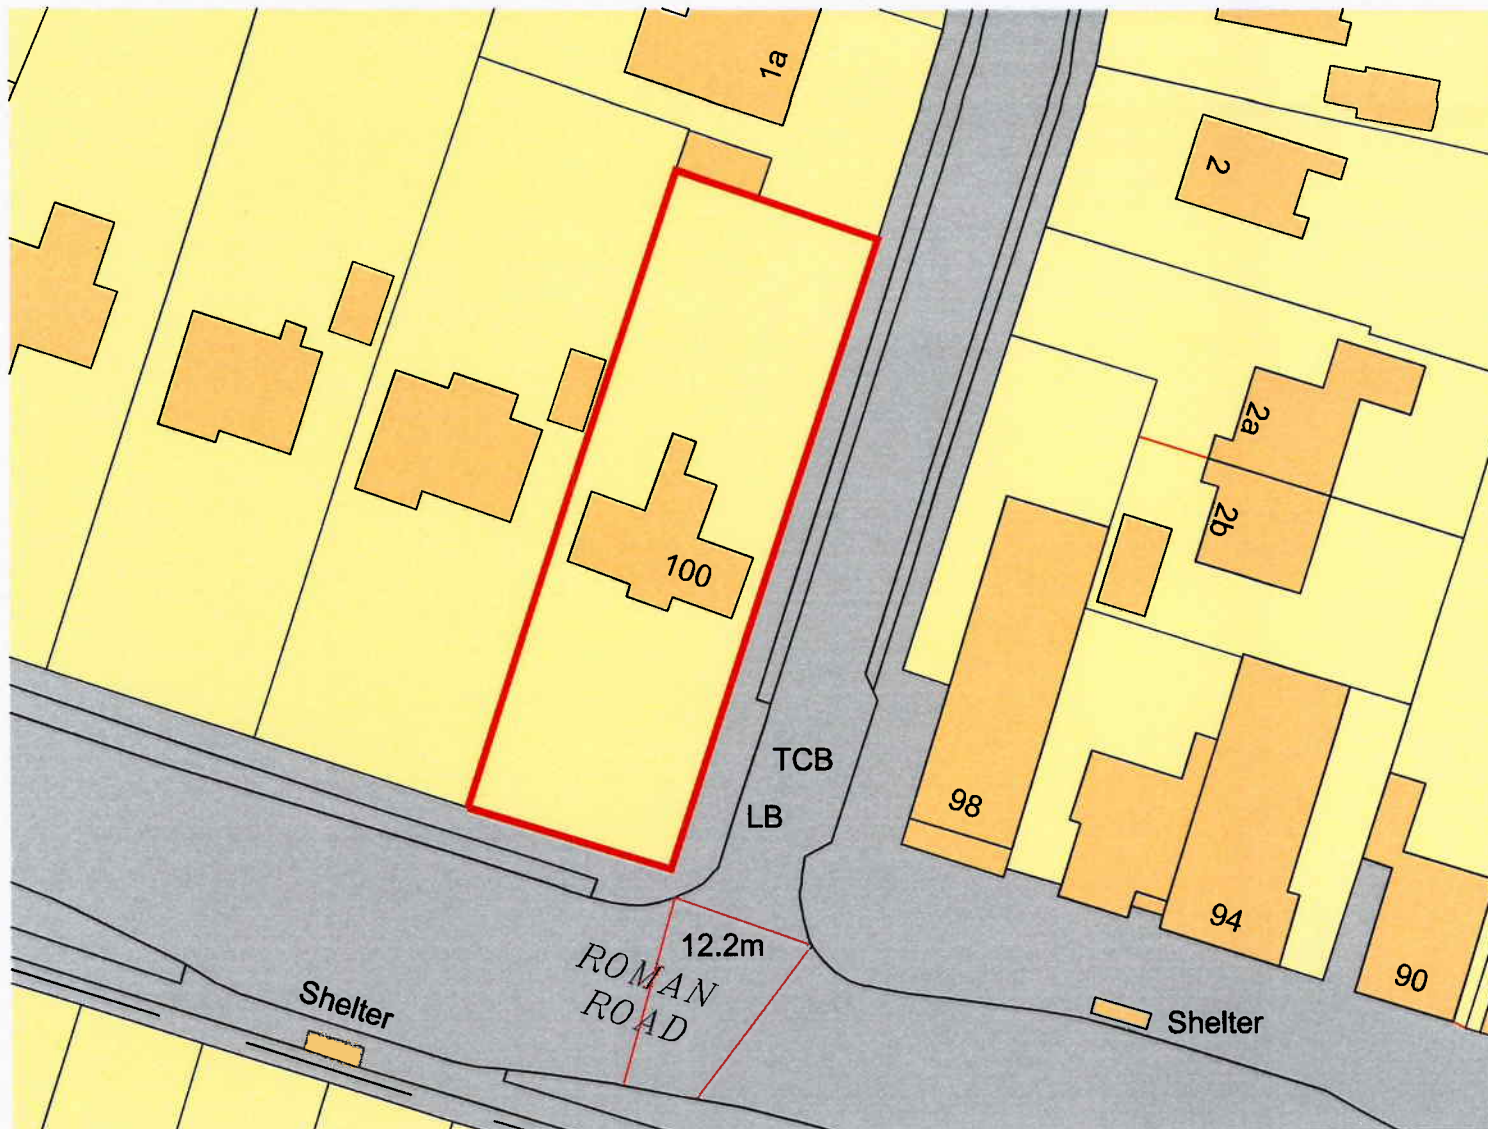

RECEIVED
24 JUN 2013
HBC Development Control

0 5 10 15 20 25
Metres - Scale 1:500

Client: Mr & Mrs Cottrell

Peter Minett & Partners Ltd

Building Design and Project Management Consultants

Bridge House
3 Fleet Road
Farnborough
Hampshire
GU14 9RU

Tel: 01252 543342
Fax: 01252 370482
email: farnborough@peterminett.co.uk

Project: Parkway Dentalcare
100 Bedhampton Road
Havant, Hampshire
PO9 3EZ

Drawing Title: Block Plan

Date: 27/05/13

Drawn: WM

Scale: 1:500 @ A4

Checked: GP

Project No. 6132

Drawing No. FP09

Revision: -