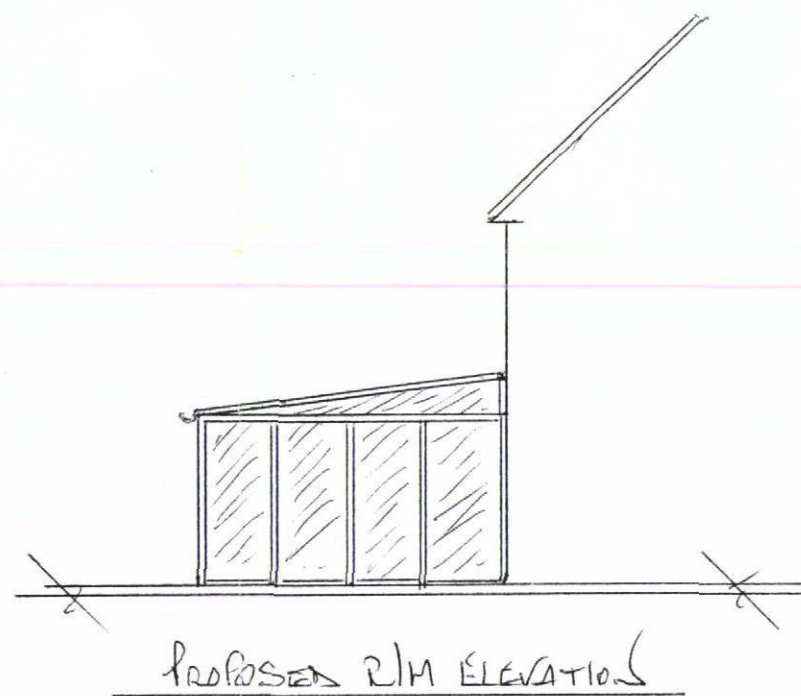
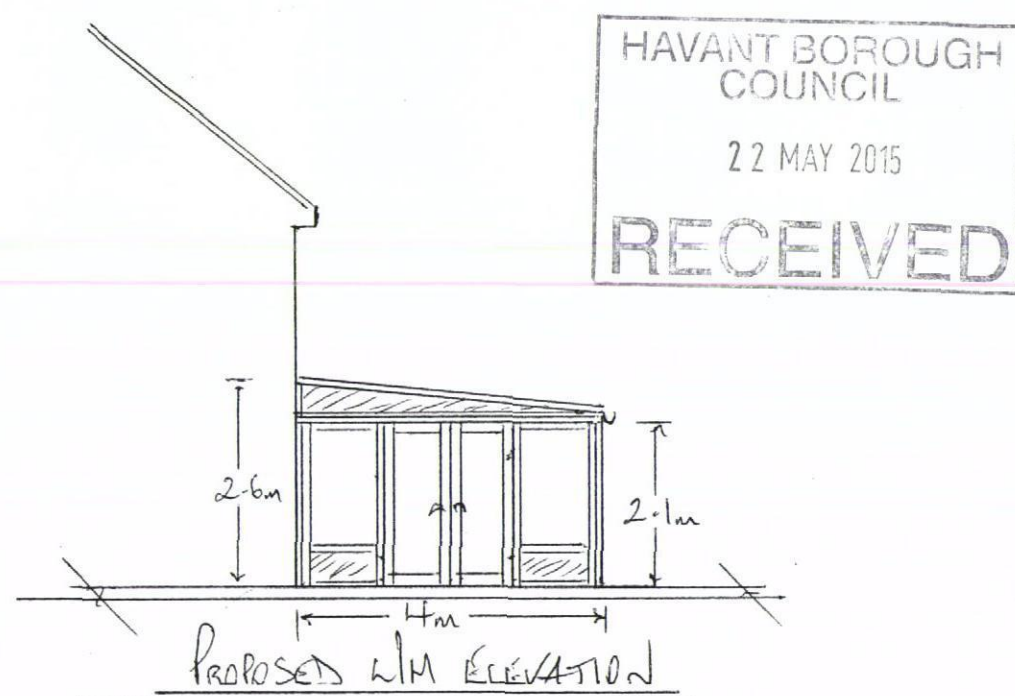


PROPOSED CONSERVATORY
FOR:
MR + MRS DARTS
31, WARD CRESCENT,
EMSWORTH,
HANTS. PO10 7RR

MATERIALS

WHITE STEEL REINFORCED PVC u
FRAME PROFILES.
28mm TOUGHENED GLASS SEALED UNITS.
WHITE INSULATED PANELS TO RH
ELEVATION AND BELOW MITRALS.
WHITE THERMAL CLAD ALUMINIUM ROOF
STRUCTURE.
35mm POLYCARBONATE HEATGUARD ROOF
PANELS.

DRAWING No CD12135
T. BRYCESON

SCALE 1:100