

SUPERSEDED

REF JJM 518

PROJECT WATERLOOVILLE

CLIENT REDROW HOMES

PACK SPV DETAILS

[illegible]

SPV Site Plan (1:750 @ A3)

SUPERSEDED



General Notes

- 1) This is a design issue schematic.
- 2) Proposed PV - 

No.	Revision Notes	Date
1	Initial	23/07/14

Legend
 Roof outline
 Roof furniture / Upper floor(s)
 PV

Ext. Ref	SITE PLAN
----------	-----------


Site Address
BEREWOOD,
WATERLOOVILLE,
HAMPSHIRE

JJM|Building Supplies
Specialists in Renewable Products
123b Nottingham Road
Derby
DE1 3QR

Title	SPV Site Plan
Project name	WATERLOOVILLE
Dwg ref	JJM/518/5/01
Date	23/07/2014
Rev	1
Scale	1:1250 @ A3
Drawn (Chkd)	KP

PLANNING – 'Tavy' (1:50 @ A3)
PLOT (224, 225) (229, 228) (199, 198) (134, 135)

SUPERSEDED

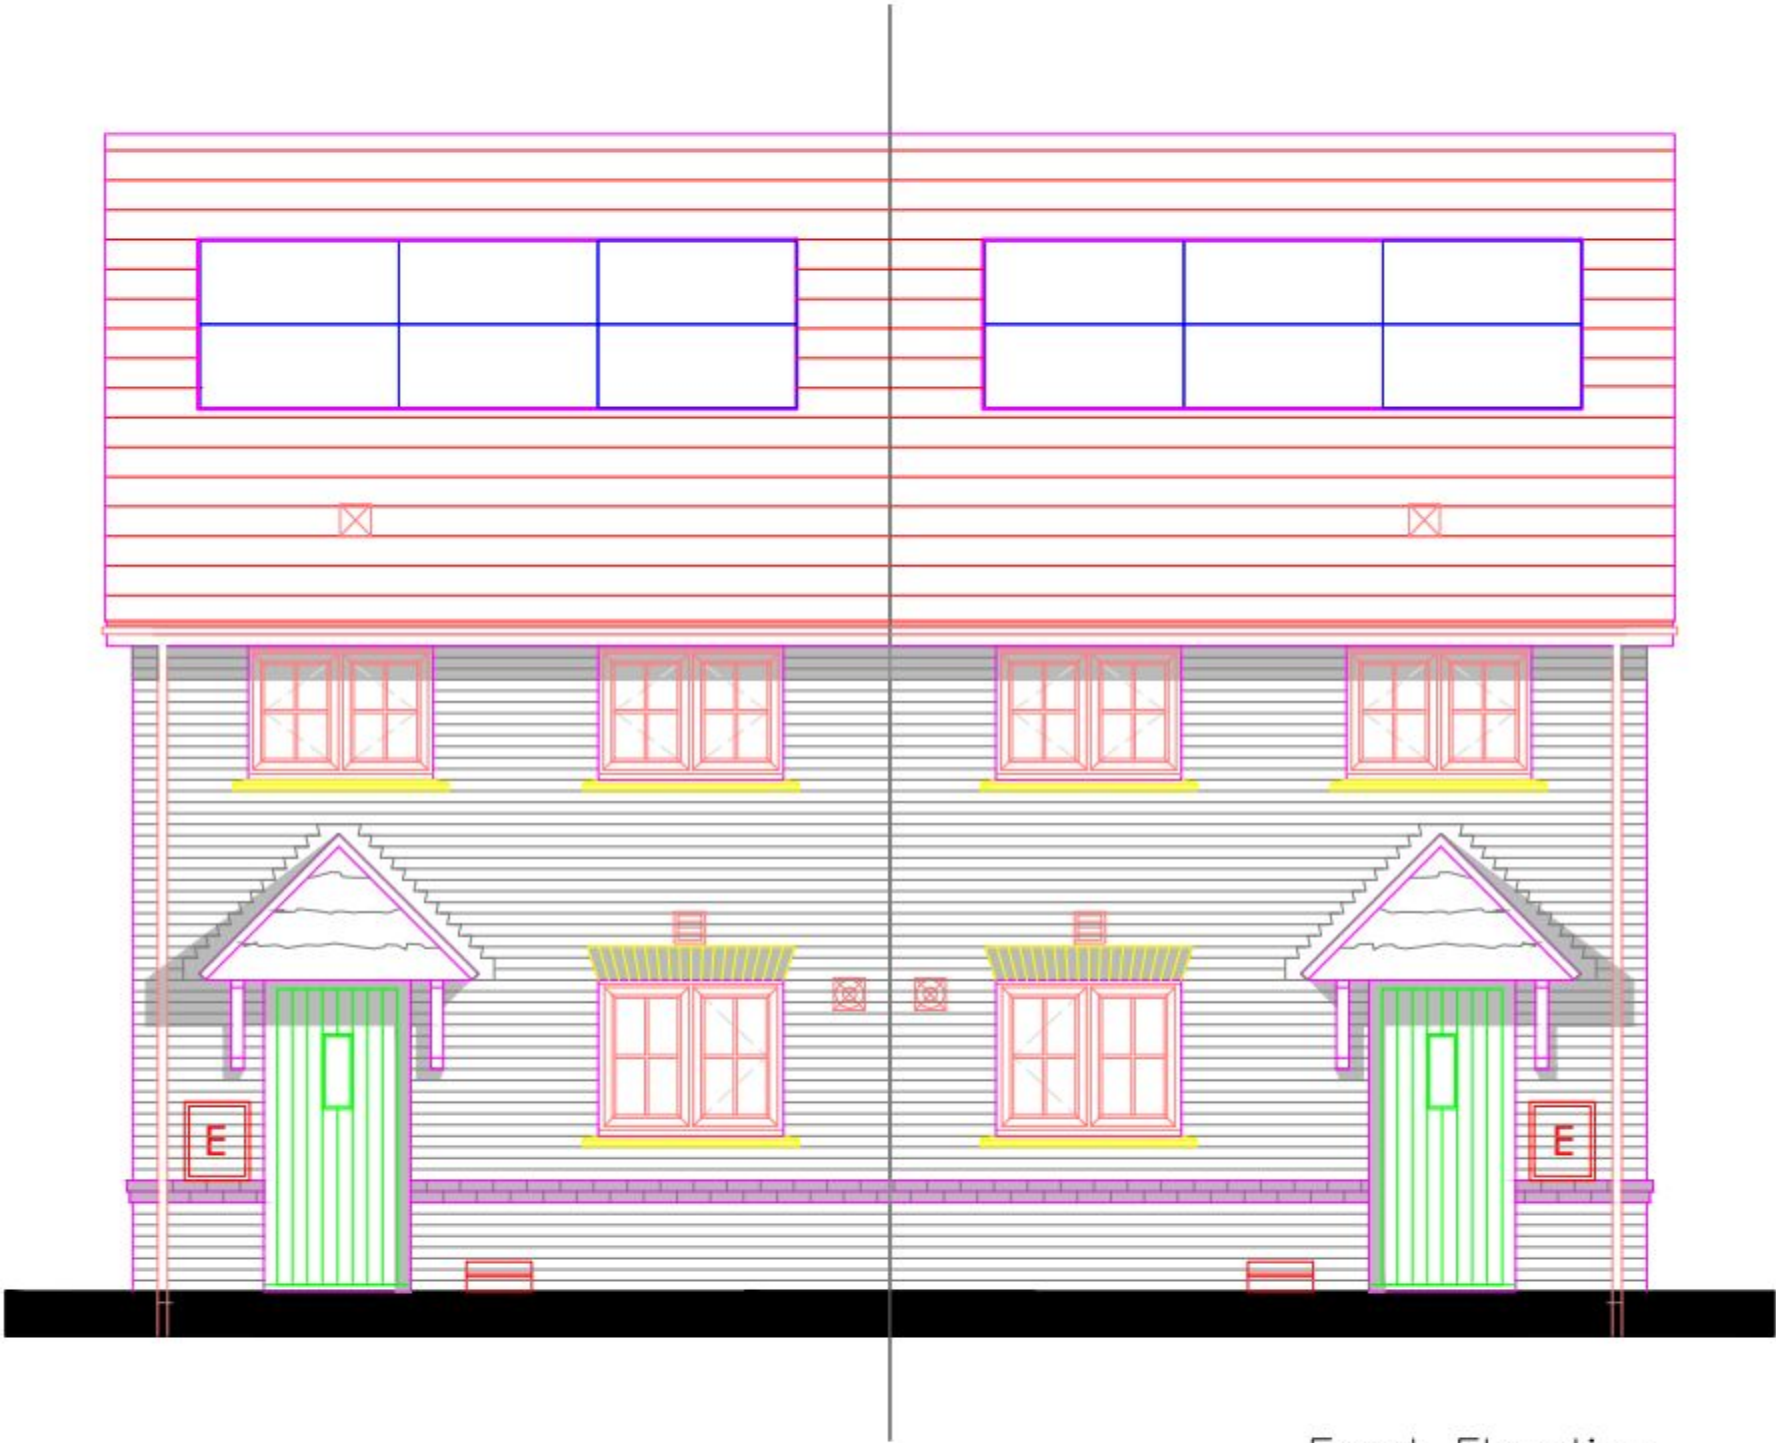

Front Elevation

General Notes		
1)	This is a design issue schematic.	
2)	Individual roof drawings are drawn in-line with the plane of the roof.	
3)	Any roof furniture (chimneys / dormers / vents etc.) is represented by cross-hatched areas.	
4)	All dimensions are to be checked on site.	

No.	Revision Notes	Date
1	Initial	xx/xx/14


Legend	
—	Roof outline
⊠	Roof furniture / Upper floor(s)
□	Module

Ext. Ref.	Tavy - D3AF093-1
No. of modules	
Roof Pitch	35°
Total kwp	
Orientation	

Site Address	BEREWOOD, WATERLOOVILLE, HAMPSHIRE
--------------	--

JJM Building Supplies
Specialists in Renewable Products
123b Nottingham Road
Derby
DE1 3QR

Title	PLANNING - 'Tavy'
Project name	WATERLOOVILLE
Dwg ref	JJM/518/P/01
Date	23/07/2014
Rev	1
Scale	1:50 @ A3
Drawn (Chkd)	KP

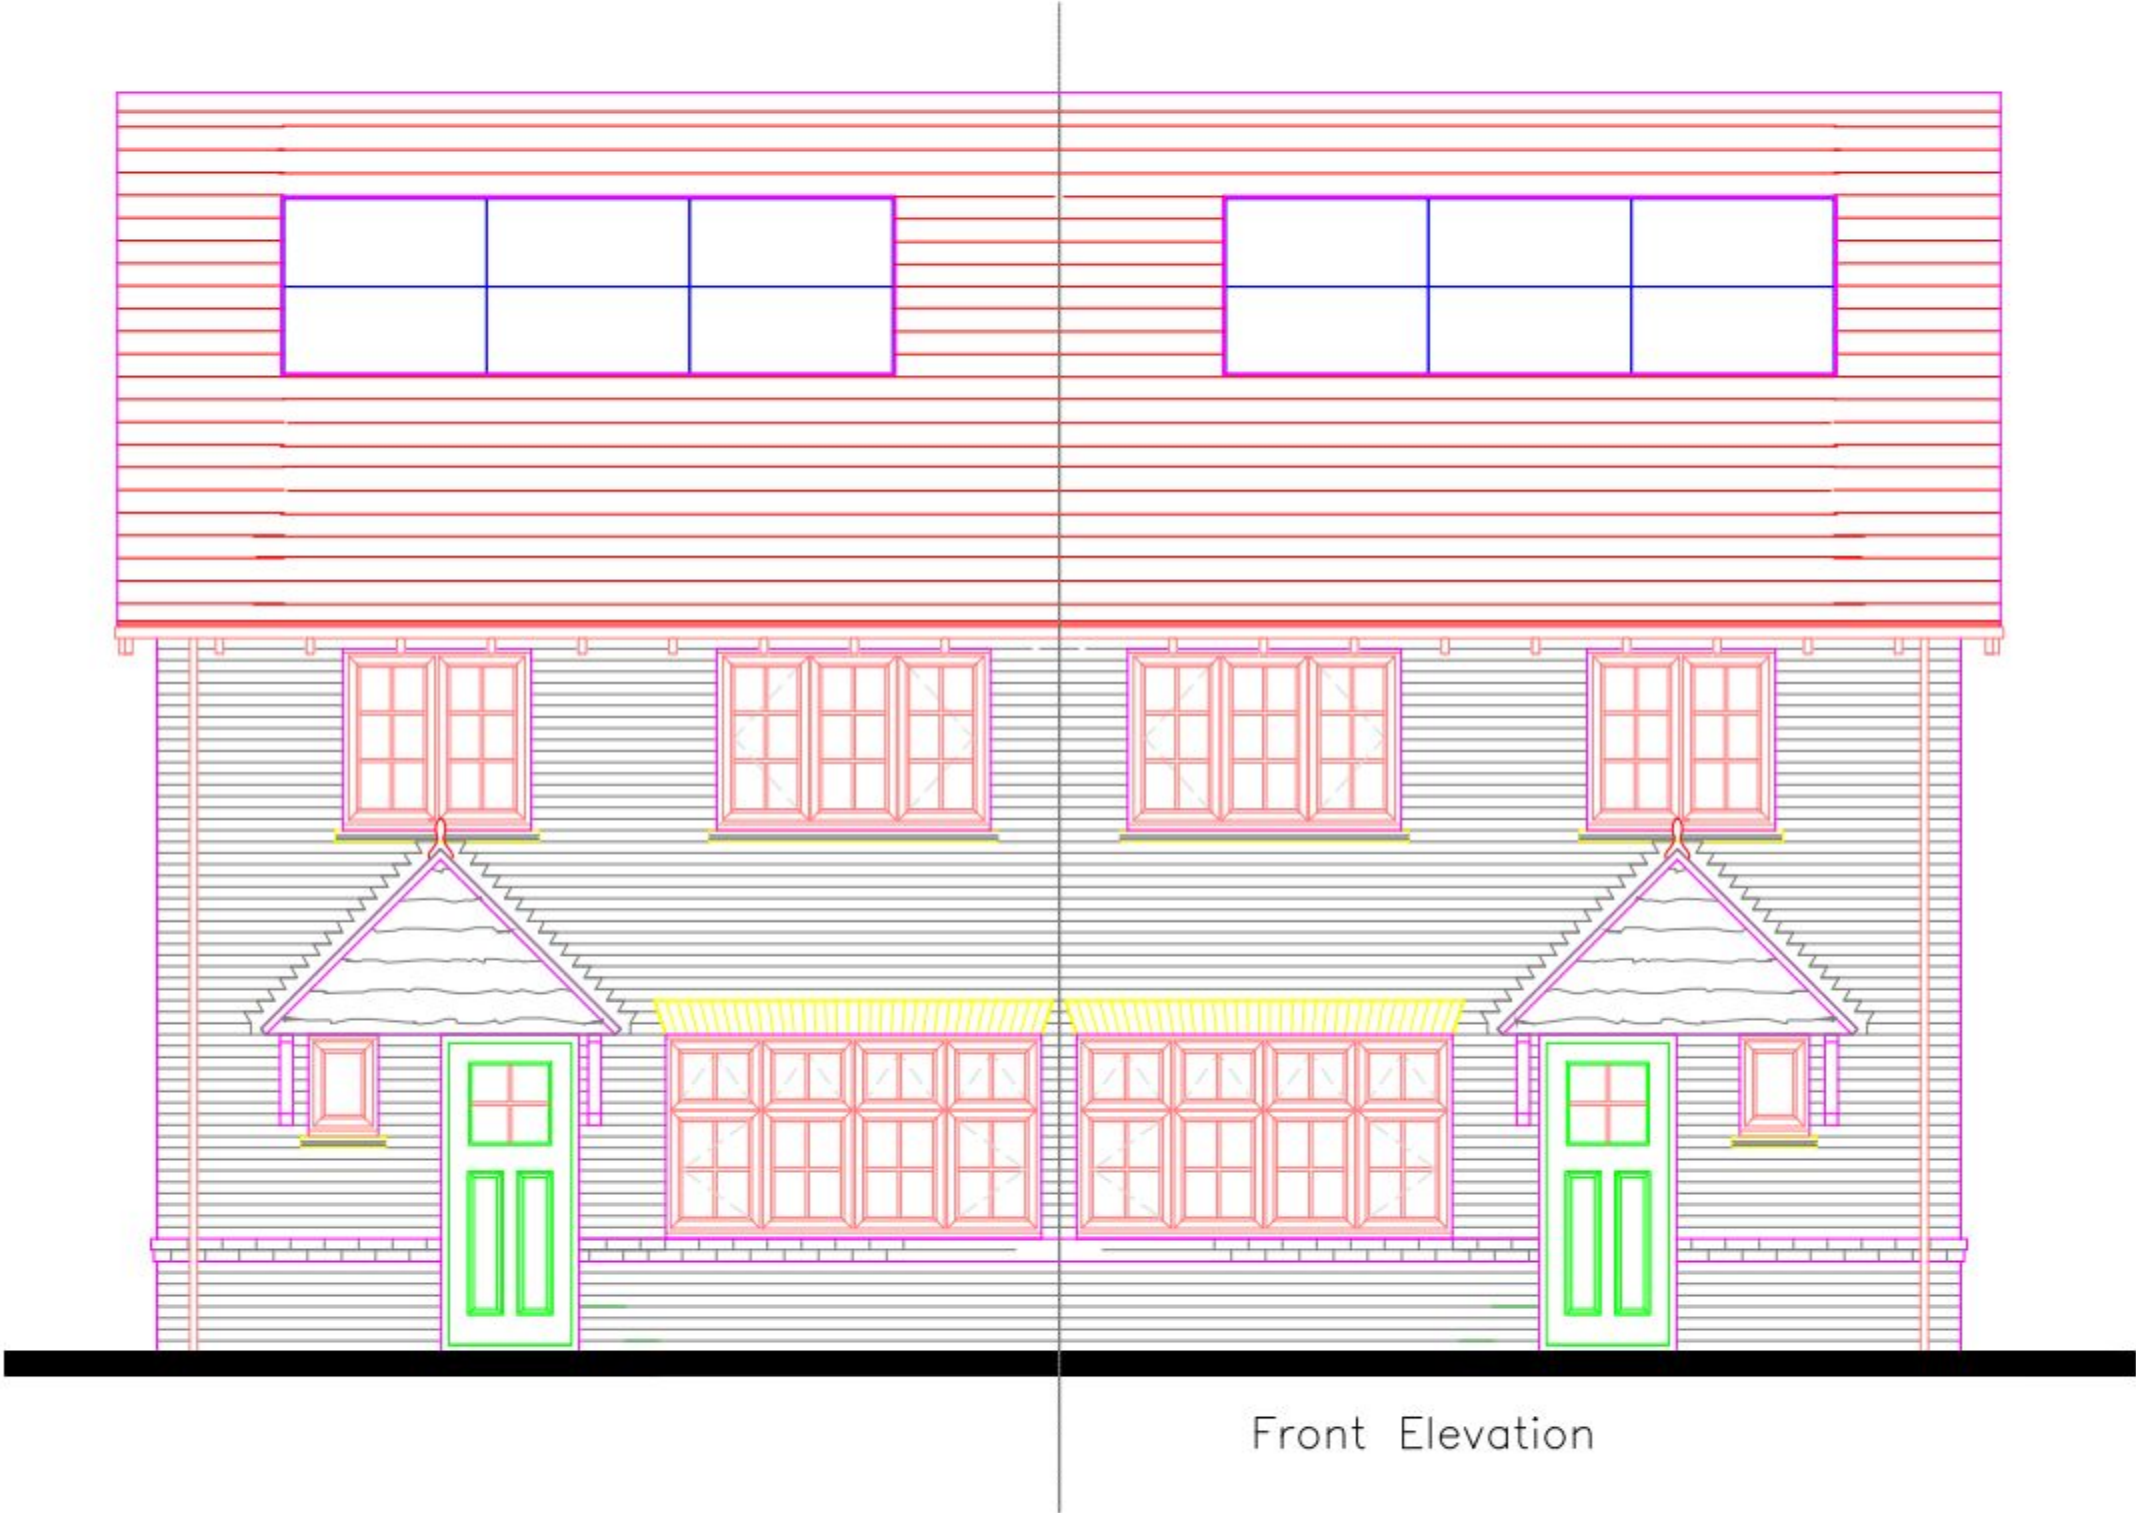

Front Elevation

General Notes

1) This is a design issue schematic.

2) Individual roof drawings are drawn in-line with the plane of the roof.

3) Any roof furniture (chimneys / dormers / vents etc.) is represented by cross-hatched areas.

4) All dimensions are to be checked on site.

No.	Revision Notes	Date
1	Initial	23/07/14

Legend

— Roof outline

☒ Roof furniture / Upper floor(s)

□ Module

Ext. Ref.

No. of modules

Roof Pitch

Total kWh

Orientation

Site Address

BEREWOOD,
WATERLOOVILLE,
HAMPSHIRE

JJM|Building Supplies

Specialists in Renewable Products

123b Nottingham Road
Derby
DE1 3QR

Title

PLANNING- 'TEME'

Project name

WATERLOOVILLE

Dwg ref

JJM/518/P/02

Date

23/07/2014

Rev

1

Scale

1:50 @ A3


Drawn (Chkd)

KP

PLANNING – 'Tavy' (1:50 @ A3)

PLOT (93, 94) (95, 96)

SUPERSEDED

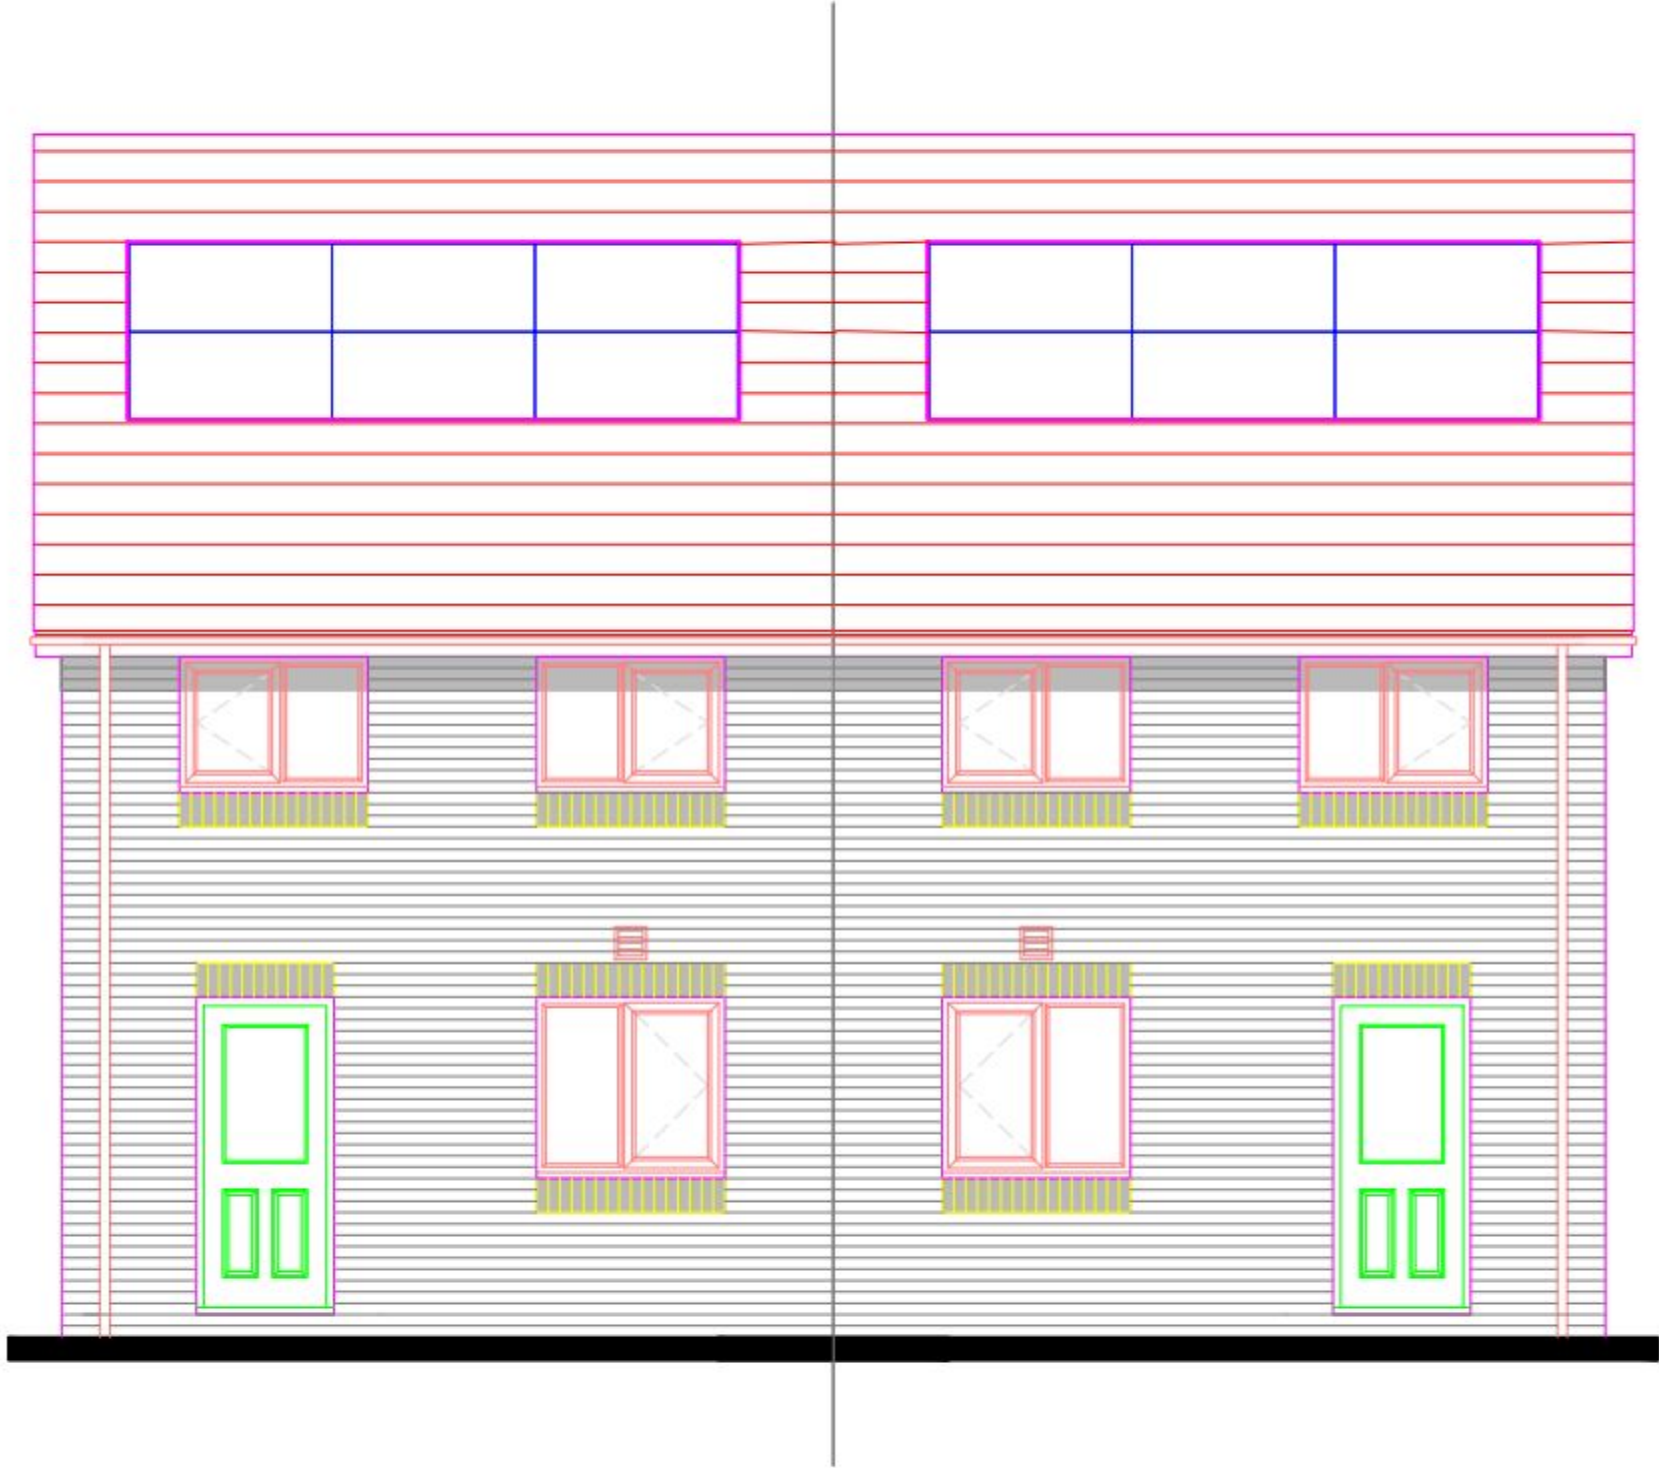

Rear Elevation

General Notes		
1)	This is a design issue schematic.	
2)	Individual roof drawings are drawn in-line with the plane of the roof.	
3)	Any roof furniture (chimneys / dormers / vents etc.) is represented by cross-hatched areas.	
4)	All dimensions are to be checked on site.	

No.	Revision Notes	Date
1	Initial	23/07/14

Legend	
—	Roof outline
▨	Roof furniture / Upper floor(s)
□	Module

Ext. Ref.	Tavy - D3AF093-1
No. of modules	
Roof Pitch	35°
Total kwp	
Orientation	


Site Address	BEREWOOD, WATERLOOVILLE, HAMPSHIRE
--------------	--

JJM Building Supplies
Specialists in Renewable Products
123b Nottingham Road
Derby
DE1 3QR

Title	PLANNING- 'Tavy'
Project name	WATERLOOVILLE
Dwg ref	JJM/518/P/03
Date	23/07/2014
Rev	1
Scale	1:50 @ A3
Drawn (Chkd)	KP

PLOT (39, 40) (109, 110)

SUPERSEDED

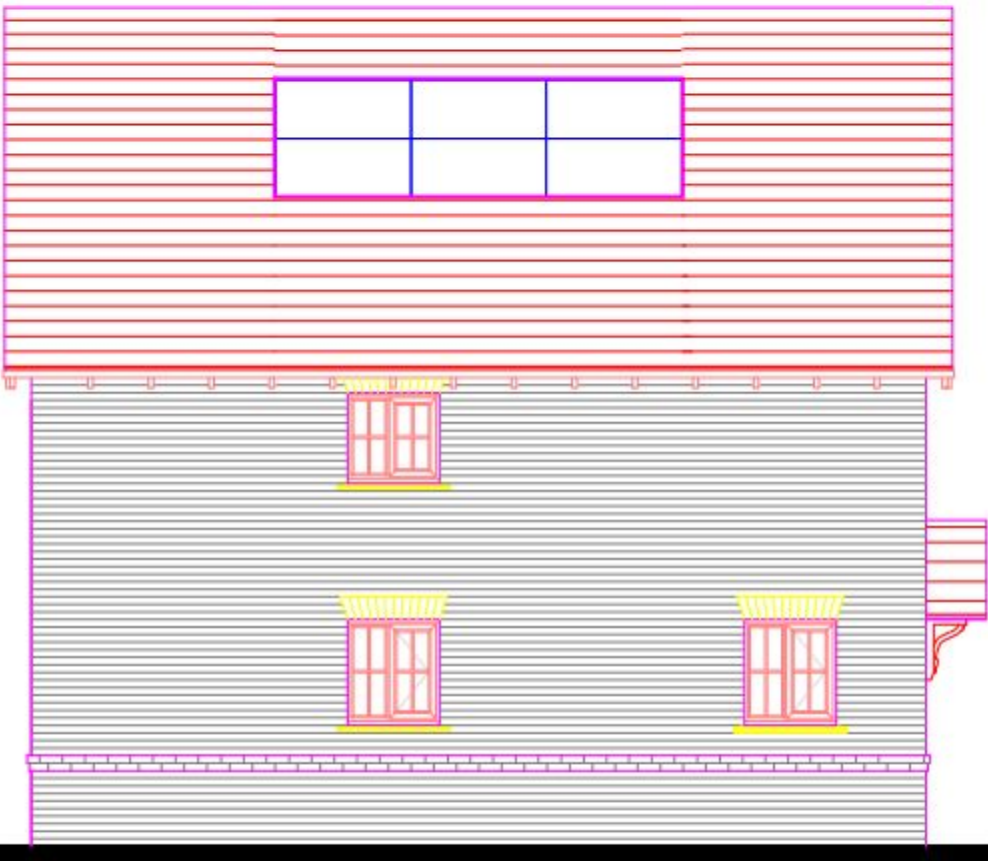

PLOTS 39

PLOTS 110

Side Elevation



PLOTS 40

PLOTS 109

Front Elevation

General Notes

- 1) This is a design issue schematic.
- 2) Individual roof drawings are drawn in-line with the plane of the roof.
- 3) Any roof furniture (chimneys / dormers / vents etc.) is represented by cross-hatched areas.
- 4) All dimensions are to be checked on site.

No.	Revision Notes	Date
1	Initial	24/07/14

Legend
— Roof outline
☐ Roof furniture / Upper floor(s)
☐ Module

Ext. Ref.	Tavy - D3AF093-1
No. of modules	
Roof Pitch	35°
Total kWp	
Orientation	

Site Address
BEREWOOD, WATERLOOVILLE, HAMPSHIRE

JJM Building Supplies
Specialists in Renewable Products
123b Nottingham Road
Derby
DE1 3QR

Title	PLANNING - 'Tavy'
Project name	WATERLOOVILLE
Dwg ref	JJM/518/P/04
Date	23/07/2014
Rev	1
Scale	1:75 @ A3
Drawn (Chkd)	KP

PLOT (42, 43) (202, 205)



PLOT 44

PLOT 205

PLOT 43

PLOT 204

PLOT 42

PLOT 203

PLOT 41

PLOT 202

- General Notes
- 1) This is a design issue schematic.
 - 2) Individual roof drawings are drawn in-line with the plane of the roof.
 - 3) Any roof furniture (chimneys / dormers / vents etc.) is represented by cross-hatched areas.
 - 4) All dimensions are to be checked on site.

No.	Revision Notes	Date
1	Initial	23/07/14

Legend

—	Roof outline
▨	Roof furniture / Upper floor(s)
■	Module

Ext. Ref.
No. of modules
Roof Pitch
Total kWp
Orientation

Site Address
BEREWOOD, WATERLOOVILLE, HAMPSHIRE

JJM Building Supplies
Specialists in Renewable Products
123b Nottingham Road
Derby
DE1 3QR

Title	PLANNING - 'Tavy + Dart'
Project name	WATERLOOVILLE
Dwg ref	JJM/518/P/05
Date	23/07/2014
Rev	1
Scale	1:150 @ A3
Drawn (Chkd)	KP

PLOT (146 - 149) (190 - 193)

SUPERSEDED



General Notes

- 1) This is a design issue schematic.
- 2) Individual roof drawings are drawn in-line with the plane of the roof.
- 3) Any roof furniture (chimneys / dormers / vents etc.) is represented by cross-hatched areas.
- 4) All dimensions are to be checked on site.

No.	Revision Notes	Date
1	Initial	23/07/14

Legend
— Roof outline
▨ Roof furniture / Upper floor(s)
□ Module

Ext. Ref.
No. of modules
Roof Pitch
Total kWp
Orientation

Site Address
BEREWOOD,
WATERLOOVILLE,
HAMPSHIRE

JJM|Building Supplies
Specialists in Renewable Products
123b Nottingham Road
Derby
DE1 3QR

Title	PLANNING - 'Tavy + Dart'
Project name	WATERLOOVILLE
Dwg ref	JJM/518/P/06
Date	23/07/2014
Rev	1
Scale	1:150 @ A3
Drawn (Chkd)	KP

PLANNING – 'Dart + Teme' (1:50 @ A3)

PLOT (124, 125, 126)

SUPERSEDED



Front Elevation

PLOT 124

PLOT 125

PLOT 126

- General Notes
- 1) This is a design issue schematic.
 - 2) Individual roof drawings are drawn in-line with the plane of the roof.
 - 3) Any roof furniture (chimneys / dormers / vents etc.) is represented by cross-hatched areas.
 - 4) All dimensions are to be checked on site.

No.	Revision Notes	Date
1	Initial	23/07/14

Legend
— Roof outline
☐ Roof furniture / Upper floor(s)
☐ Module


Ext. Ref.
No. of modules
Roof Pitch
Total kWP
Orientation

Site Address
BEREWOOD, WATERLOOVILLE, HAMPSHIRE

JJM Building Supplies
Specialists in Renewable Products
123b Nottingham Road
Derby
DE1 3QR

Title	PLANNING- 'Dart + Teme'
Project name	WATERLOOVILLE
Dwg ref	JJM/518/P107
Date	23/07/2014
Rev	1
Scale	1:50 @ A3
Drawn (Chkd)	KP

SUPERSEDED

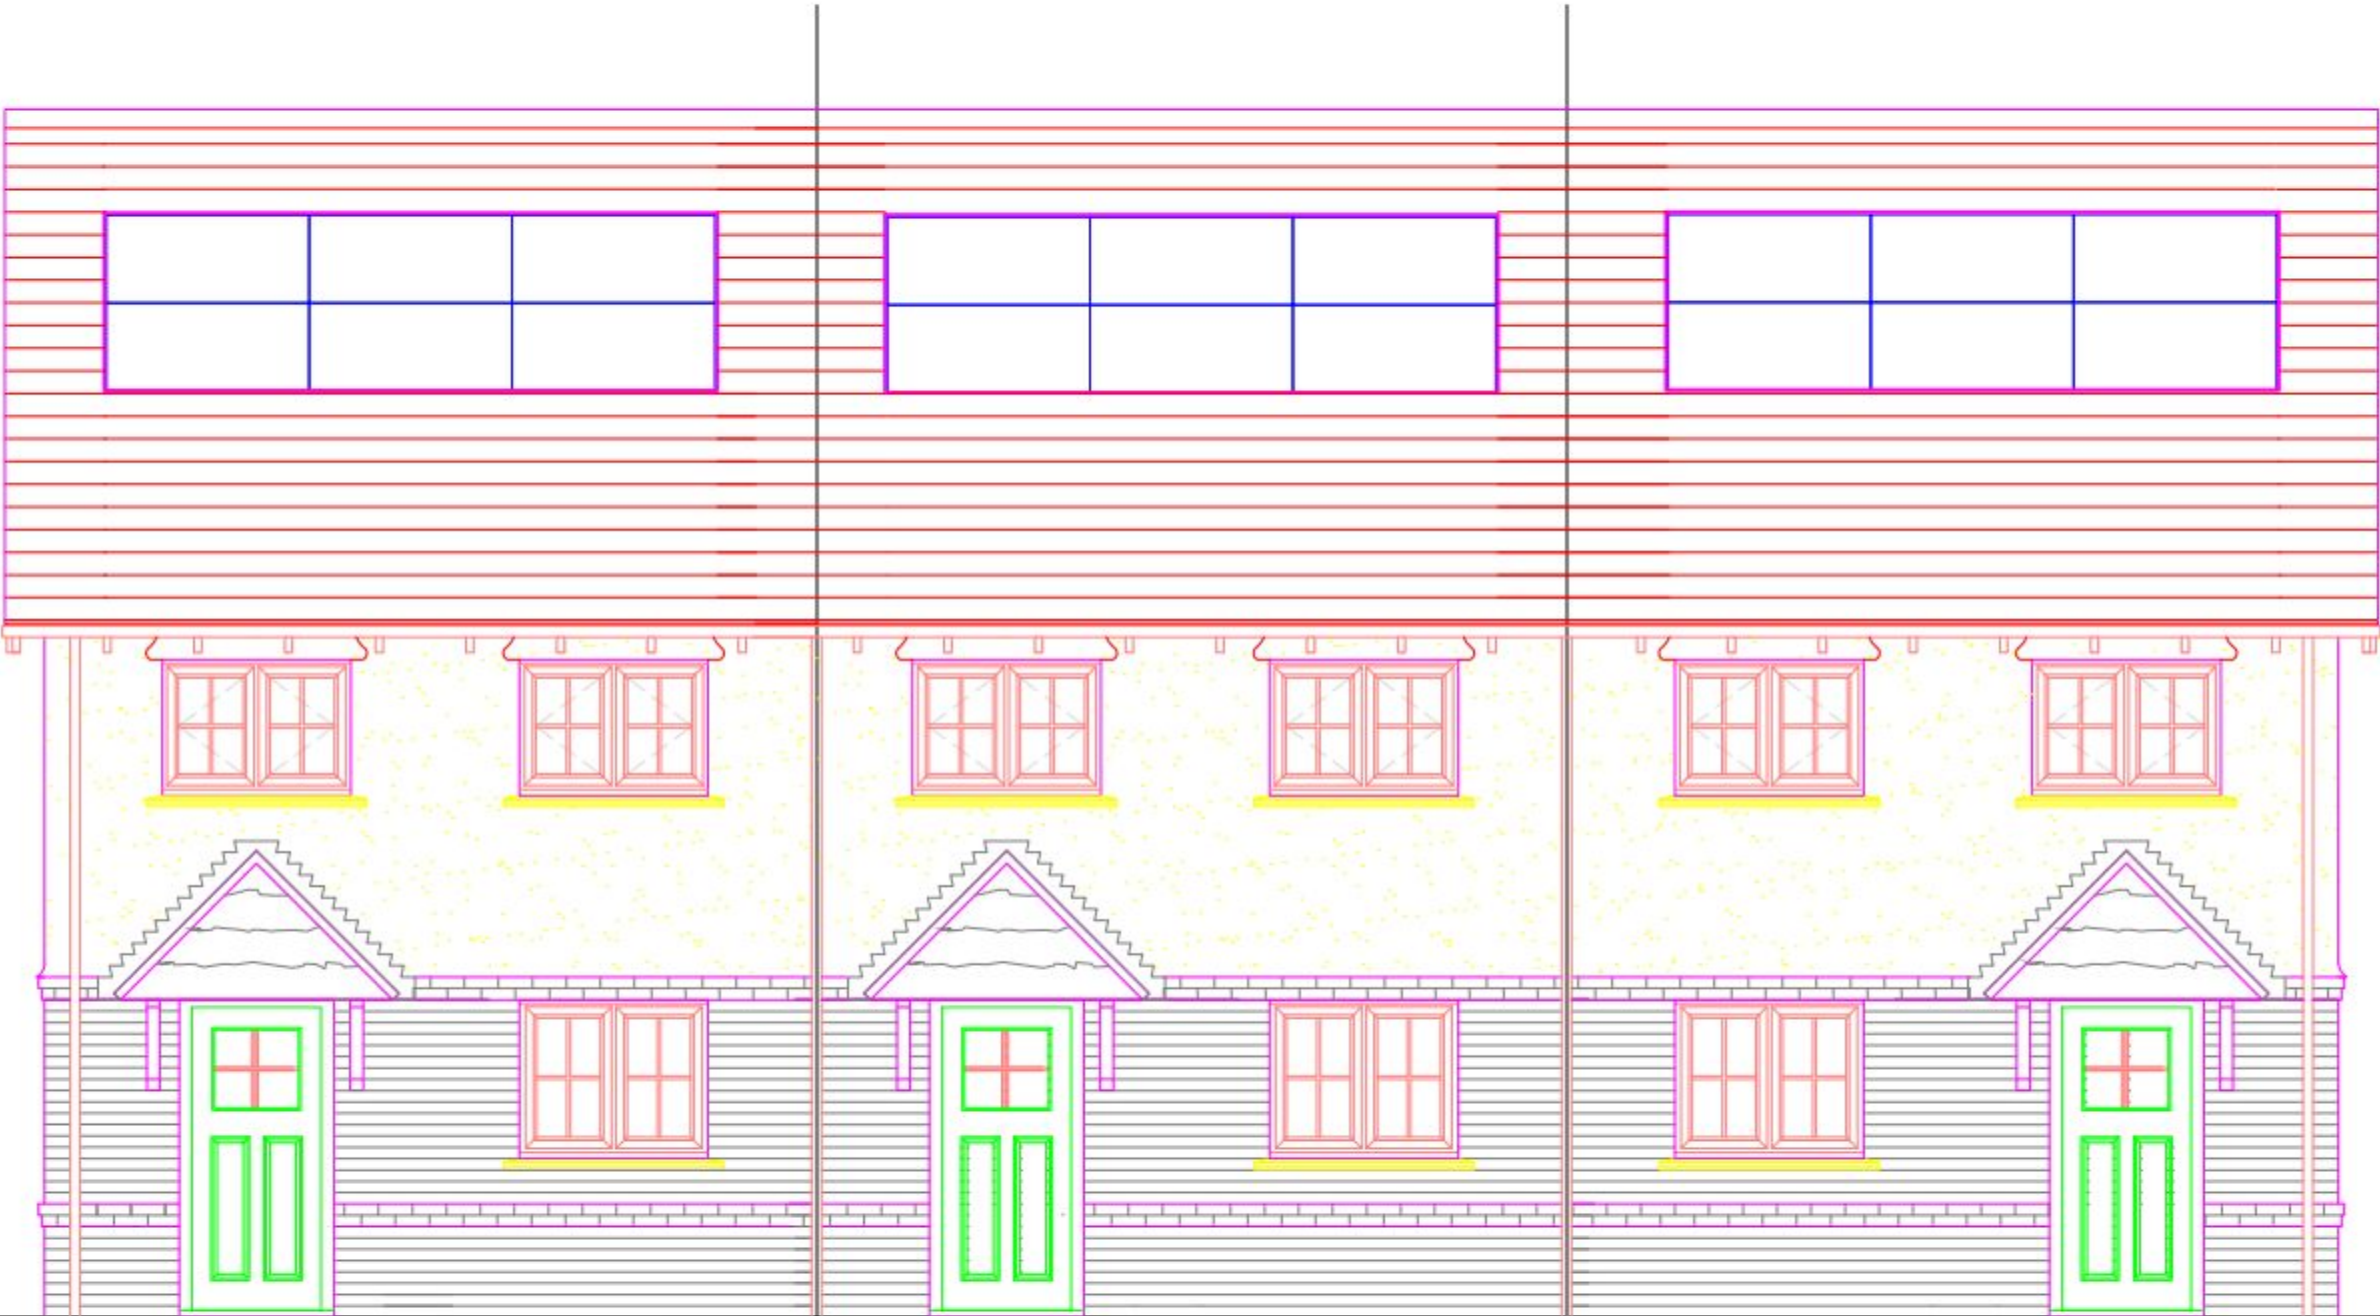

PLOT 133

PLOT 132

PLOT 131

Front Elevation

General Notes

- 1) This is a design issue schematic.
- 2) Individual roof drawings are drawn in-line with the plane of the roof.
- 3) Any roof furniture (chimneys / dormers / vents etc.) is represented by cross-hatched areas.
- 4) All dimensions are to be checked on site.

No.	Revision Notes	Date
1	Initial	23/07/14

Legend
— Roof outline
Roof furniture / Upper floor(s)
Module

Ext. Ref.	Tavy - D3AF093-1
No. of modules	
Roof Pitch	35°
Total kWp	
Orientation	

Site Address	BEREWOOD, WATERLOOVILLE, HAMPSHIRE
--------------	--

JJM Building Supplies
Specialists in Renewable Products
123b Nottingham Road
Derby
DE1 3QR

Title	PLANNING- 'Tavy'
Project name	WATERLOOVILLE
Dwg ref	JJM/518/P/08
Date	23/07/2014
Rev	1
Scale	1:50 @ A3
Drawn (Chkd)	KP

PLANNING – 'Teme + Dart' (1:100 @ A3)

PLOT (150, 151, 152, 153, 154)

SUPERSEDED



General Notes		
1)	This is a design issue schematic.	
2)	Individual roof drawings are drawn in-line with the plane of the roof.	
3)	Any roof furniture (chimneys / dormers / vents etc.) is represented by cross-hatched areas.	
4)	All dimensions are to be checked on site.	

No.	Revision Notes	Date
1	Initial	23/07/14

Legend	
—	Roof outline
▨	Roof furniture / Upper floor(s)
□	Module

Ext. Ref.
No. of modules
Roof Pitch
Total kWP
Orientation

Site Address
BEREWOOD, WATERLOOVILLE, HAMPSHIRE

JJM Building Supplies
Specialists in Renewable Products
123b Nottingham Road
Derby
DE1 3QR

Title	PLANNING - 'Teme + Dart'
Project name	WATERLOOVILLE
Dwg ref	JJM/518/P/09
Date	23/07/2014
Rev	1
Scale	1:100 @ A3
Drawn (Chkd)	KP

PLANNING – 'FLat A' (1:200 @ A3)
PLOTS (20 - 38)

SUPERSEDED



Left Side Elevation



Front Elevation



Right Side Elevation

General Notes

- 1) This is a design issue schematic.
- 2) Individual roof drawings are drawn in-line with the plane of the roof.
- 3) Any roof furniture (chimneys / dormers / vents etc.) is represented by cross-hatched areas.
- 4) All dimensions are to be checked on site.

No.	Revision Notes	Date
1	Initial	23/07/14

Legend
— Roof outline
Roof furniture / Upper floor(s)
Module

Ext. Ref.
No. of modules
Roof Pitch
Total kwp
Orientation

Site Address
BEREWOOD,
WATERLOOVILLE,
HAMPSHIRE

JJM|Building Supplies
Specialists in Renewable Products
123b Nottingham Road
Derby
DE1 3QR

Title	PLANNING - 'FLAT A'
Project name	WATERLOOVILLE
Dwg ref	JJM/518/P10
Date	23/07/2014
Rev	1
Scale	1:200 @ A3
Drawn (Chkd)	KP

PLANNING – 'FLAT B' (1:100 @ A3)

PLOT (101 - 106)

SUPERSEDED



Rear Elevation



Side Elevation

- General Notes
- 1) This is a design issue schematic.
 - 2) Individual roof drawings are drawn in-line with the plane of the roof.
 - 3) Any roof furniture (chimneys / dormers / vents etc.) is represented by cross-hatched areas.
 - 4) All dimensions are to be checked on site.

No.	Revision Notes	Date
1	Initial	23/07/14

Legend
— Roof outline
☐ Roof furniture / Upper floor(s)
☐ Module

Ext. Ref.
No. of modules
Roof Pitch
Total kWp
Orientation

Site Address
BEREWOOD, WATERLOOVILLE, HAMPSHIRE

JJM Building Supplies
Specialists in Renewable Products
123b Nottingham Road
Derby
DE1 3QR

Title	PLANNING - 'FLAT B'
Project name	WATERLOOVILLE
Dwg ref	JJM/518/P/11
Date	23/07/2014
Rev	1
Scale	1:100 @ A3
Drawn (Chkd)	KP

PLANNING – 'FLAT C' (1:100 @ A3)

PLOT (111 - 118)

SUPERSEDED



Side Elevation



Rear Elevation

General Notes

1) This is a design issue schematic.

2) Individual roof drawings are drawn in-line with the plane of the roof.

3) Any roof furniture (chimneys / dormers / vents etc.) is represented by cross-hatched areas.

4) All dimensions are to be checked on site.

No.	Revision Notes	Date
1	Initial	23/07/14

Legend

— Roof outline

▨ Roof furniture / Upper floor(s)

■ Module

Ext. Ref.
No. of modules
Roof Pitch
Total kWP
Orientation

Site Address
BEREWOOD, WATERLOOVILLE, HAMPSHIRE

JJM|Building Supplies

Specialists in Renewable Products

123b Nottingham Road
Derby
DE1 3QR

Title	PLANNING- 'FLAT C'
Project name	WATERLOOVILLE
Dwg ref	JJM/518/P/12
Date	23/07/2014
Rev	1
Scale	1:100 @ A3
Drawn (Chkd)	KP

PLANNING – 'FLAT E' (1:100 @ A3)

PLOT (176 - 181)

SUPERSEDED



Side Elevation



Rear Elevation

- General Notes
- 1) This is a design issue schematic.
 - 2) Individual roof drawings are drawn in-line with the plane of the roof.
 - 3) Any roof furniture (chimneys / dormers / vents etc.) is represented by cross-hatched areas.
 - 4) All dimensions are to be checked on site.

No.	Revision Notes	Date
1	Initial	23/07/14

Legend

—	Roof outline
▨	Roof furniture / Upper floor(s)
□	Module

Ext. Ref.	
No. of modules	
Roof Pitch	
Total kWP	
Orientation	

Site Address

BEREWOOD, WATERLOOVILLE, HAMPSHIRE
--

JJM|Building Supplies

Specialists in Renewable Products

123b Nottingham Road
Derby
DE1 3QR

Title	PLANNING- 'FLAT E'
Project name	WATERLOOVILLE
Dwg ref	JJM/518/P13
Date	23/07/2014
Rev	1
Scale	1:100 @ A3
Drawn (Chkd)	KP

PLANNING – 'DART' (1:50 @ A3)

PLOT (66, 67) (68, 69) (107,108) (127, 128) (226, 227)



Front Elevation

General Notes

- 1) This is a design issue schematic.
- 2) Individual roof drawings are drawn in-line with the plane of the roof.
- 3) Any roof furniture (chimneys / dormers / vents etc.) is represented by cross-hatched areas.
- 4) All dimensions are to be checked on site.

No.	Revision Notes	Date
1	Initial	23/07/14

Legend

- Roof outline
- ☒ Roof furniture / Upper floor(s)
- Module

Ext. Ref.

No. of modules

Roof Pitch

Total kWp

Orientation

Site Address

BEREWOOD,
WATERLOOVILLE,
HAMPSHIRE

JJM|Building Supplies

Specialists in Renewable Products

123b Nottingham Road
Derby
DE1 3QR

Title PLANNING- 'DART'

Project name WATERLOOVILLE

Dwg ref JJM/518/P/14

Date 23/07/2014

Rev 1

Scale 1:50 @ A3

Drawn (Chkd) KP