


© Crown Copyright
All rights reserved.
Reproduced by Permission.
Licence No. 100046837

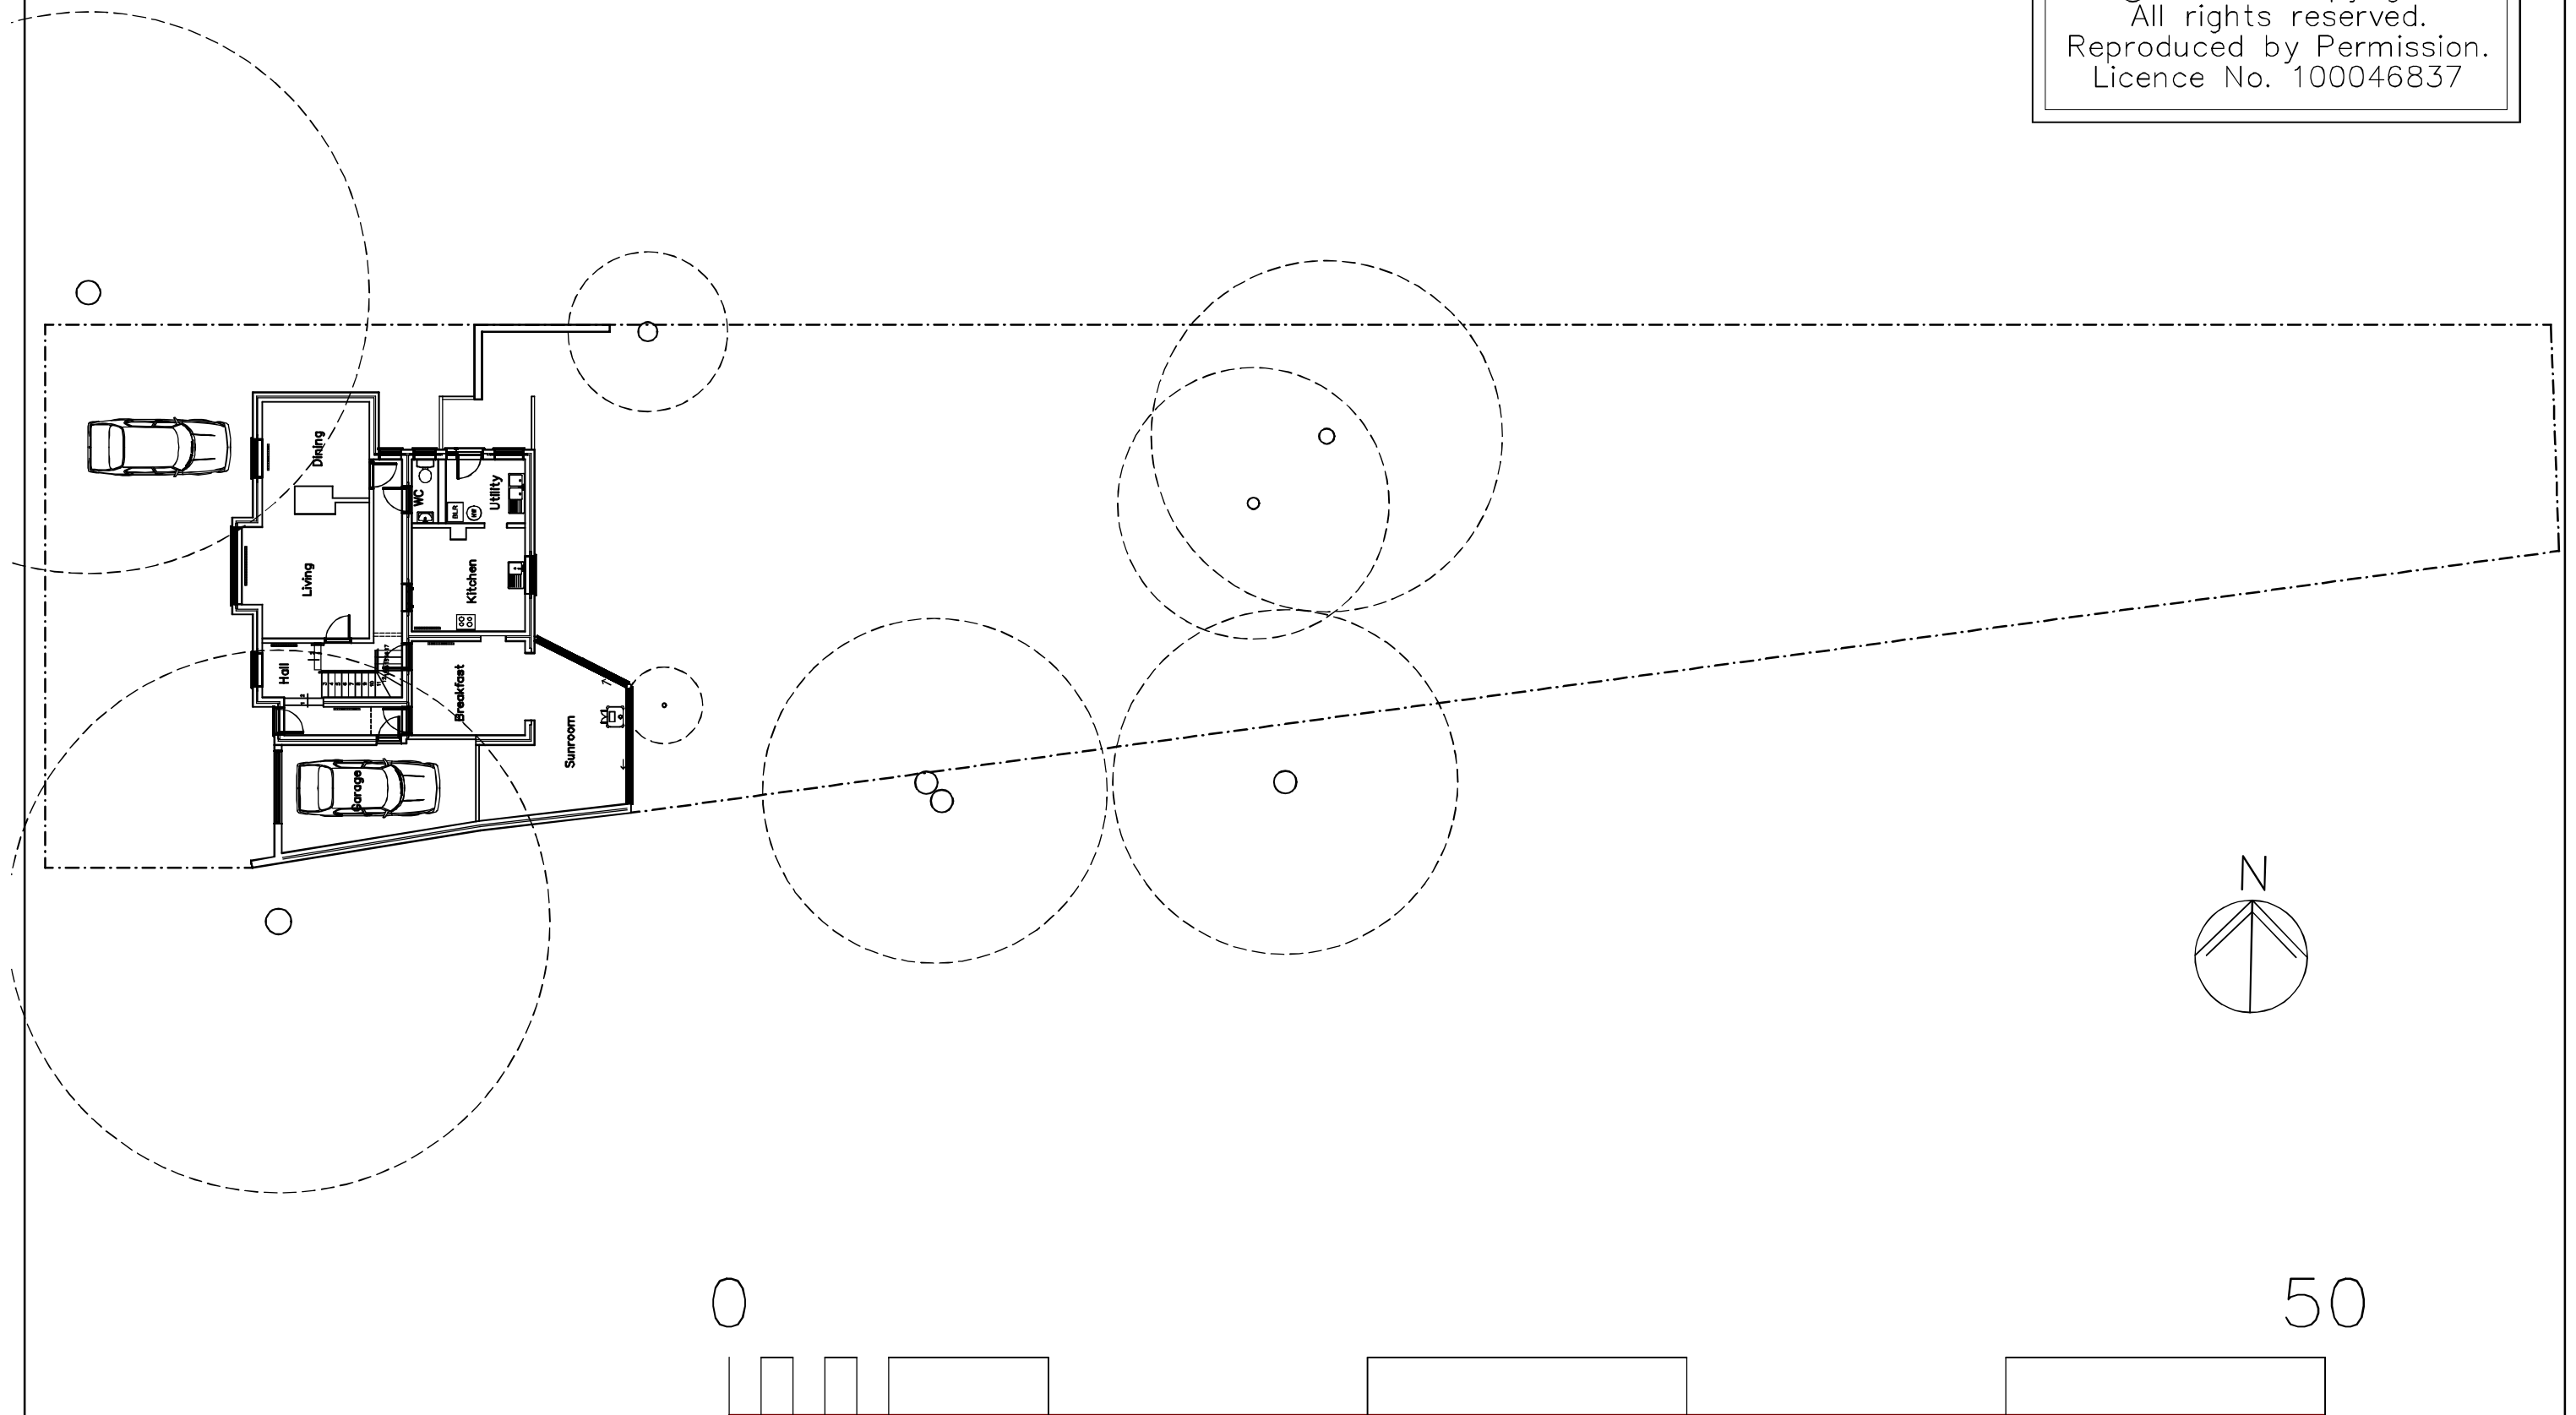

Briar Bank
Manor Road
Hayling Island

TREE PLAN EXISTING

Revisions

- A.
- B.
- C.

Martin Critchley
Chartered Architect
7 North Street
Havant, Hampshire, PO9 1PW
023 92 474 919
critchleyarchitect@hotmail.com

Scale A1=1:100, A3=1:200
Date 10/09/14
Drawn MHC / O.S.

1258-206⁰