


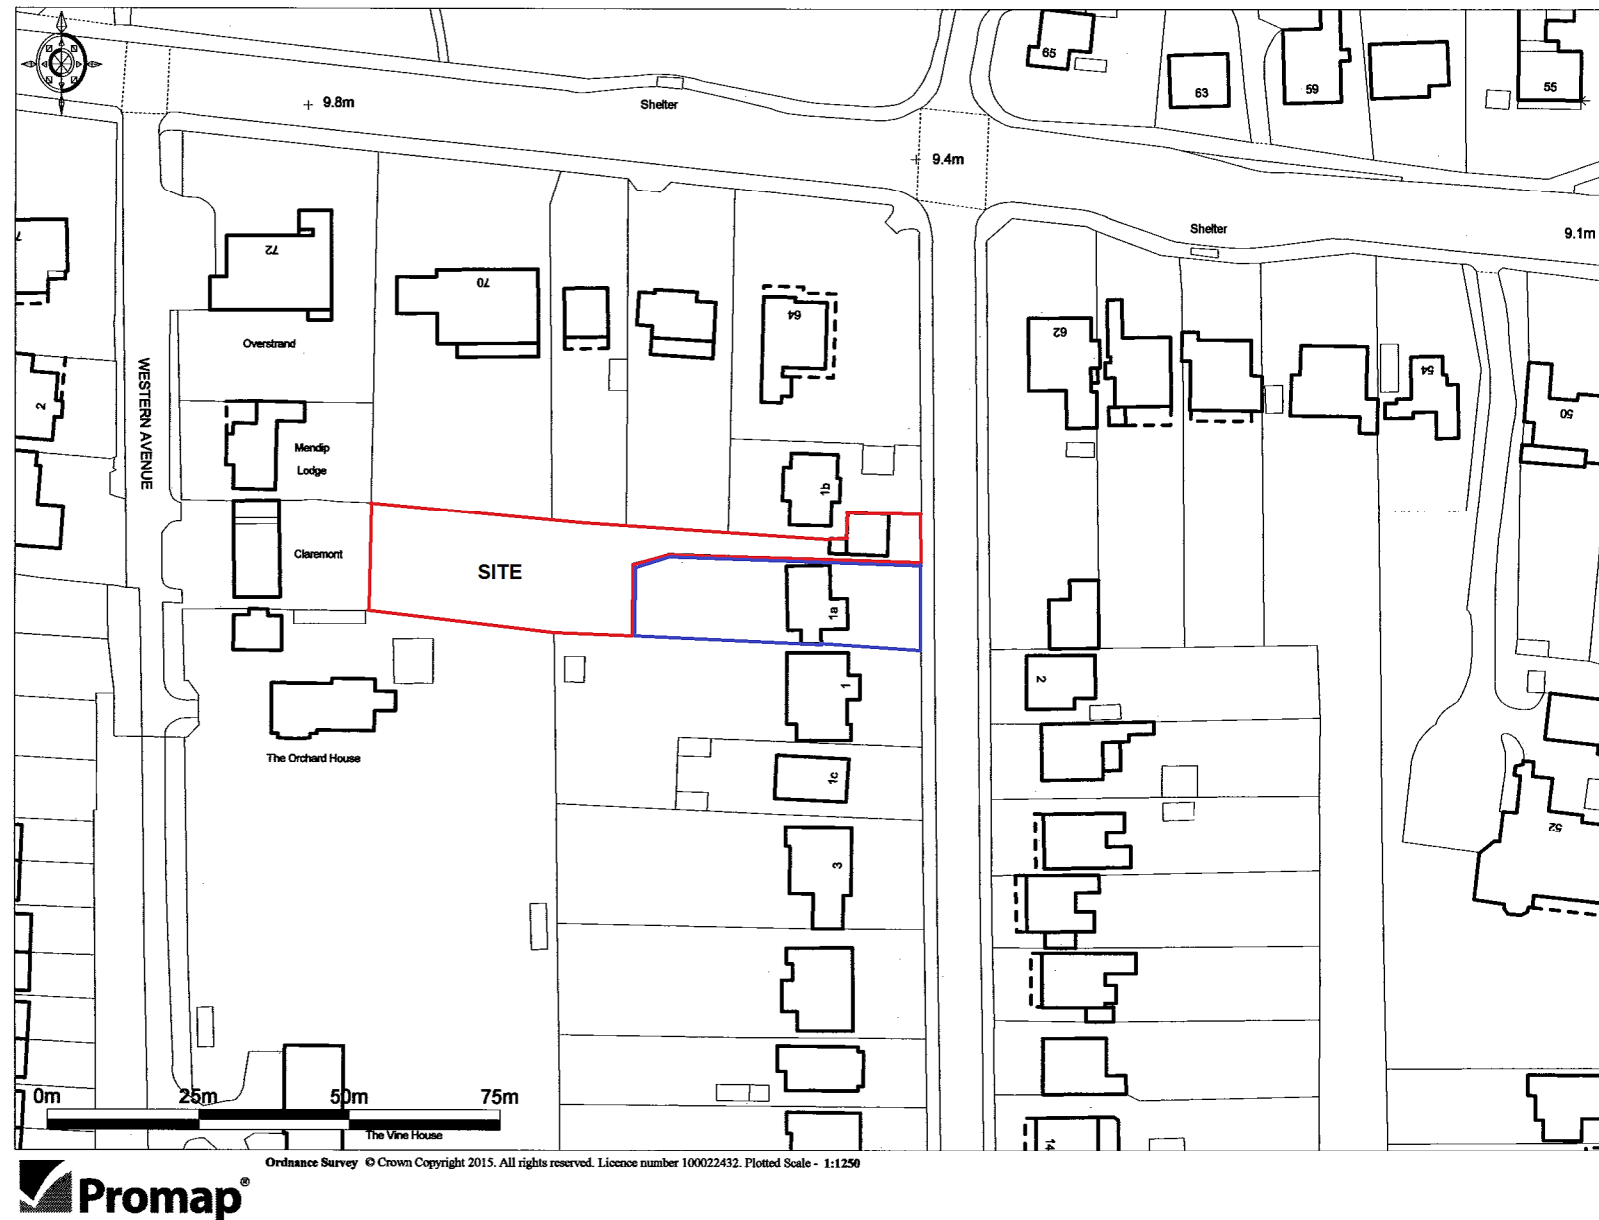

LOCATION PLAN

Client: Mr & Mrs Stepien

Site: Land at rear of 1A Beach Road, Emsworth, Hampshire. PO10 7JS

Scale: 1:1250

Drawing No: 15-037/LP1

© POTTON LTD 2015