



HAVANT BOROUGH COUNCIL
19 NOV 2014
RECEIVED

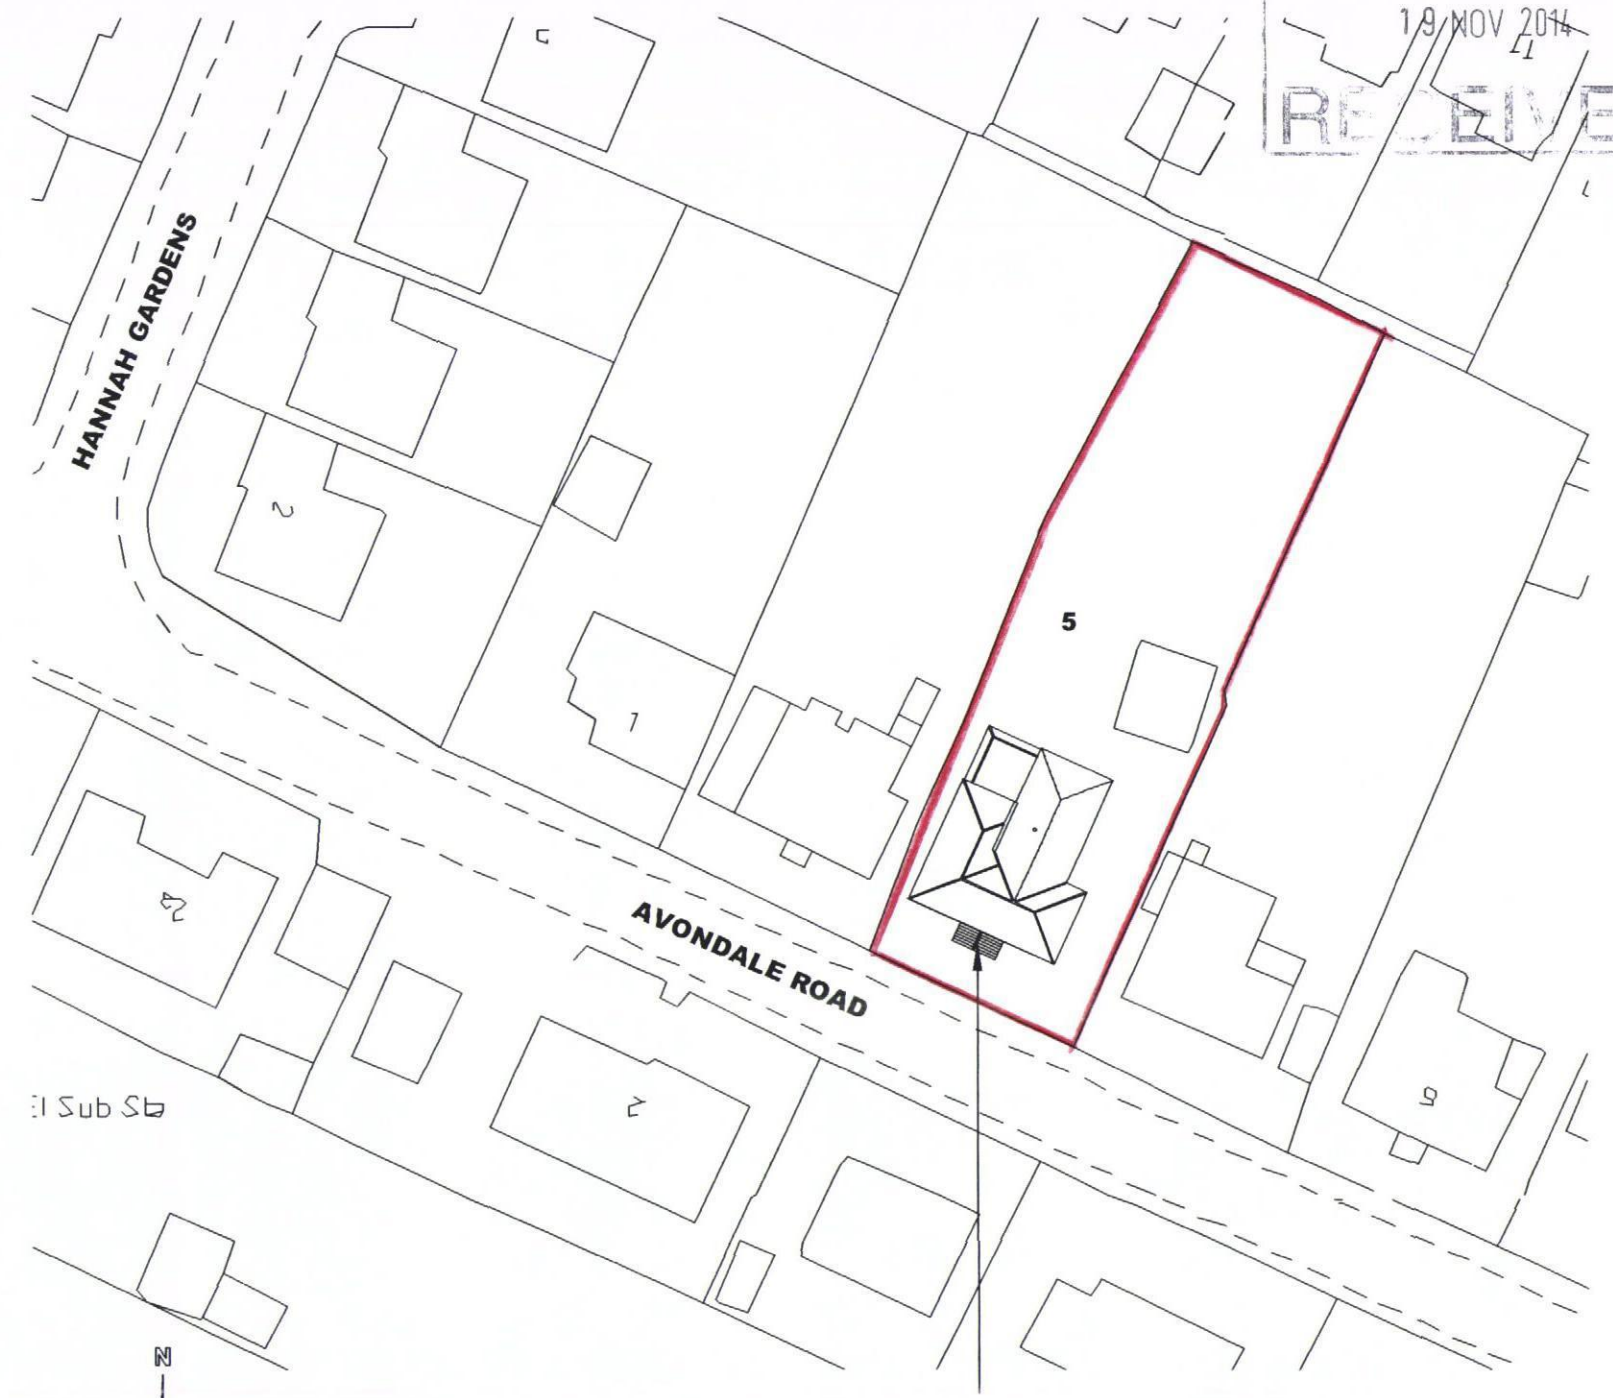

LOCATION PLAN
SCALE 1:1250

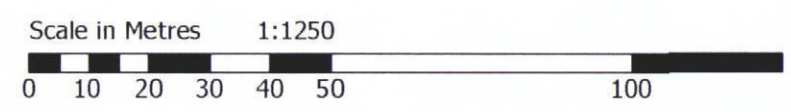

BLOCK PLAN
SCALE 1:500



**PROPOSED SINGLE STOREY FRONT EXTENSION
AFTER DEMOLITION OF EXISTING PORCH AT:
5 AVONDALE ROAD
WATERLOOVILLE
PO7 7ST**

Notes: The design and construction of this project shall be in accordance with the current Building Regulations & NHBC Standards. These notes & drawings have been prepared solely for the purpose of Planning & Building Regulation approval. Do not scale from this drawing unless for Planning purposes. All dimensions to be checked on-site and any alterations to be approved by the Architect and/or client prior to any work commencing. Ordnance Survey Licence No: 100047891 This drawing to be copyright and to be read in conjunction with all other drawings	Revisions:	Key:	<table><tr><td colspan="3"> Drawing Details: PLANNING DRAWING Proposed Block Plan & Location Plan </td></tr><tr><td> Project No: 810 </td><td> Drawing No: 3 </td><td> Rev No: </td></tr><tr><td> Scale: 1:500 1:1250 @ A3 </td><td> Drawn: BWH </td><td> Date: 31/10/14 </td></tr></table>	Drawing Details: PLANNING DRAWING Proposed Block Plan & Location Plan			Project No: 810	Drawing No: 3	Rev No:	Scale: 1:500 1:1250 @ A3	Drawn: BWH	Date: 31/10/14	Client Name: Mr & Mrs D Rowlinson 5 Avondale Road Waterlooville PO7 7ST	Project Address: 5 Avondale Road Waterlooville PO7 7ST	 B H ARCHITECTURE Ltd Heath Cottage Newlands Lane Purbrook Waterlooville Hants PO7 5SQ Tel: 023 9223 2322 Mob: 07747 771808 E-mail: bernard@bernardhanding.com
Drawing Details: PLANNING DRAWING Proposed Block Plan & Location Plan															
Project No: 810	Drawing No: 3	Rev No:													
Scale: 1:500 1:1250 @ A3	Drawn: BWH	Date: 31/10/14													