


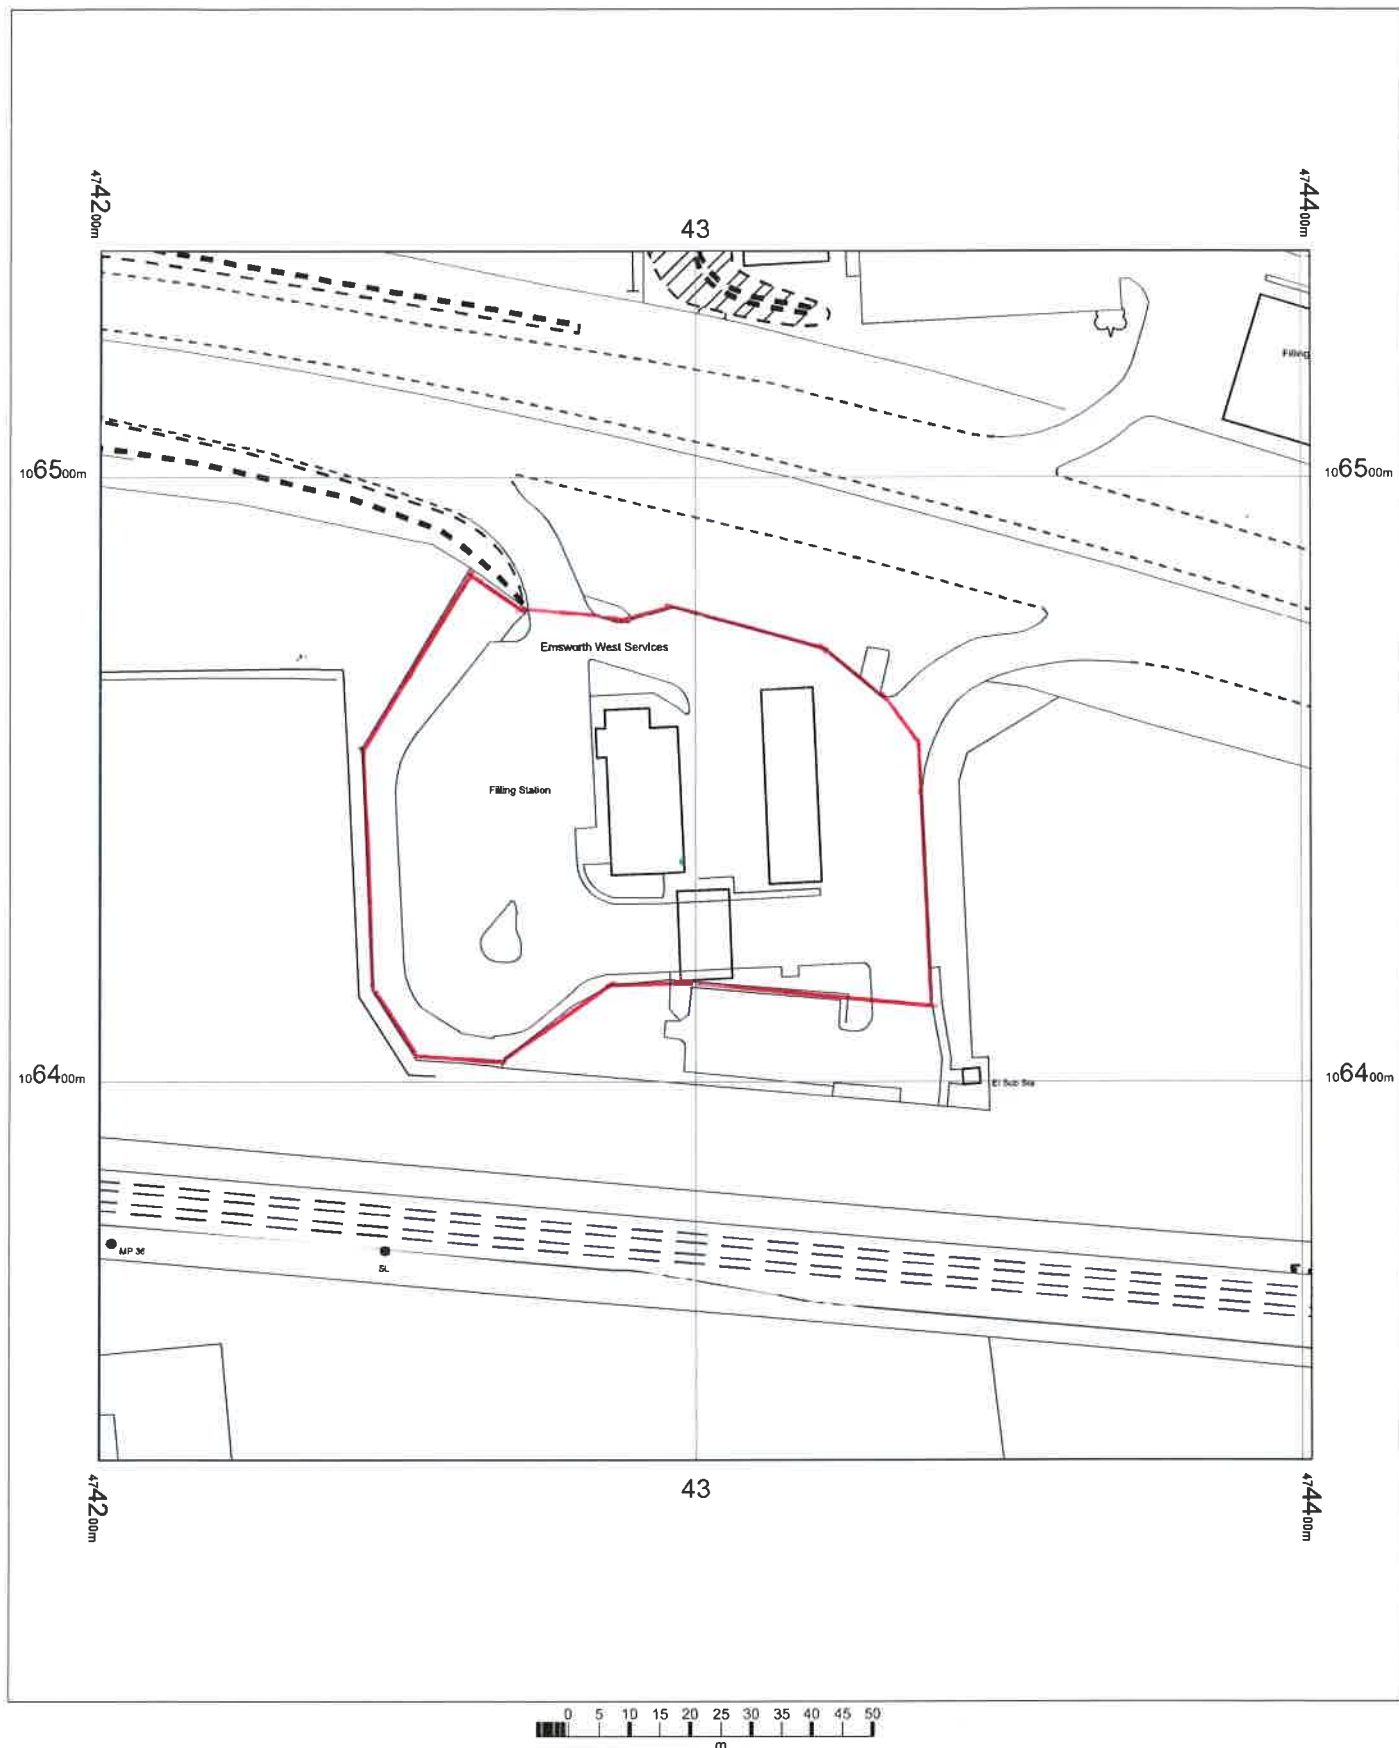

BP EMSWORTH
A27 WESTBOUND
EMSWORTH
PO10 7RB
E011545

OS MasterMap 1250/2500/10000 scale
18 August 2014, ID: BW1-00353047
maps.blackwell.co.uk

1:1250 scale print at A4, Centre: 474302 E, 106438 N

©Crown Copyright Ordnance Survey. Licence no.
100041040

Mapping
sourced from



BLACKWELL'S
www.blackwellmapping.co.uk

TEL: 0113 245 2623
comments@maps.blackwell.co.uk