


PROPOSED SINGLE STOREY ANNEXE ADDITION.
77, ST. THOMAS AVENUE, HAYLING ISLAND HANTS
FOR MR & MRS D.A. RICH.

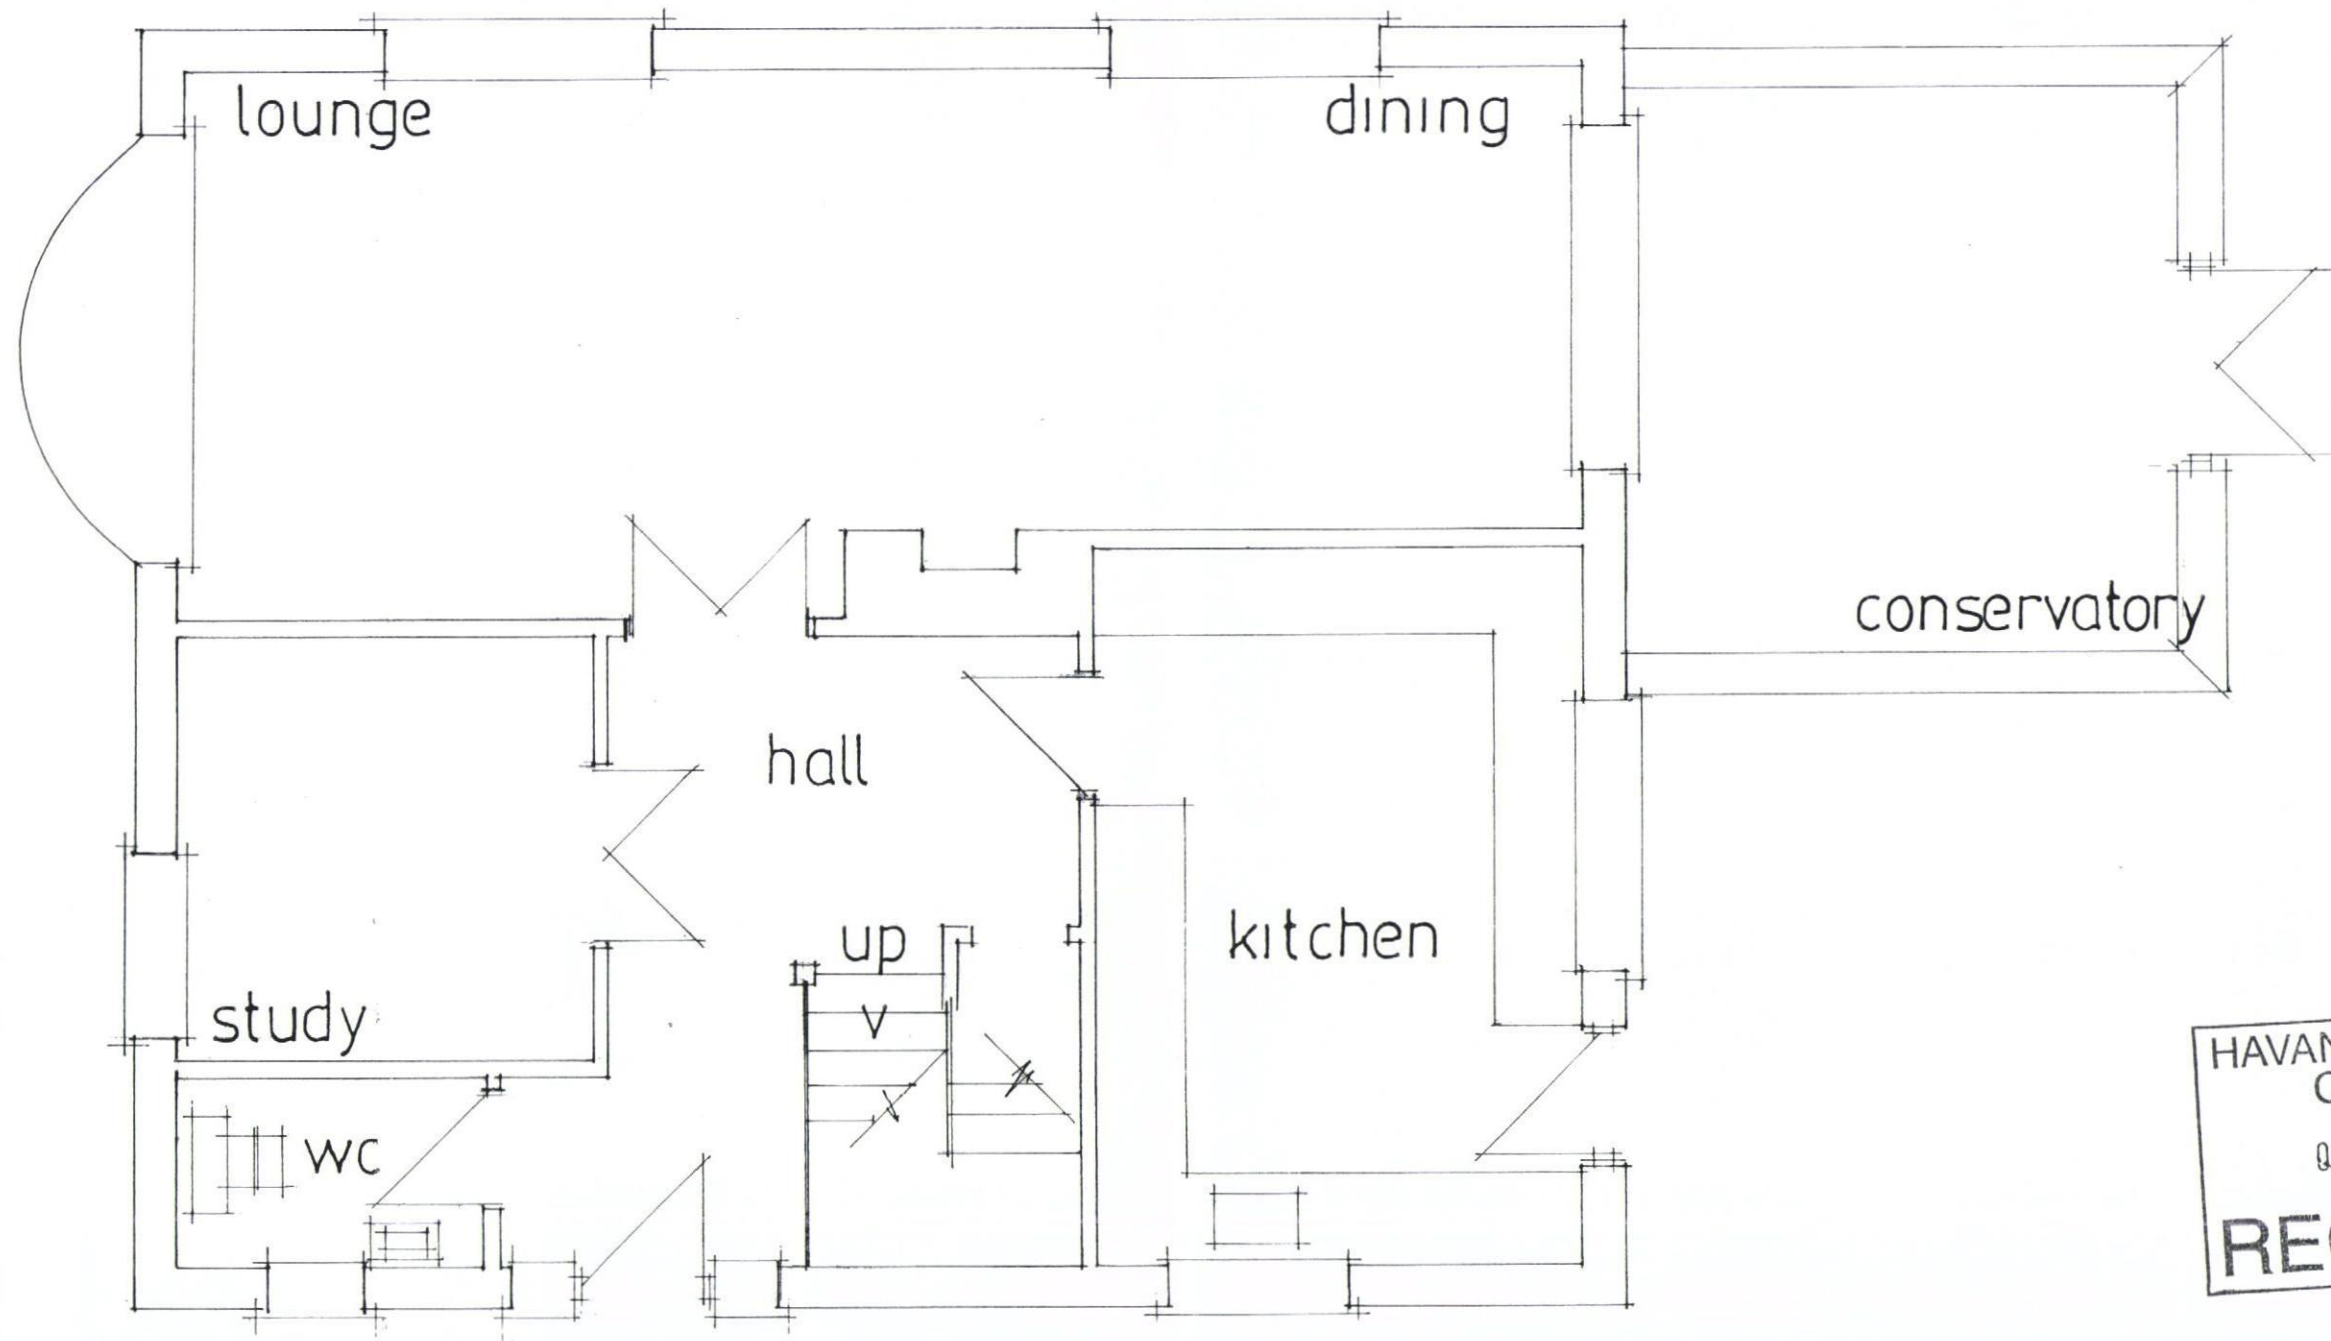

EXISTING GROUND FLOOR

PLANNING ONLY DRAWINGS

date oct 14
scale 1:50

PETER J. WALKER MRICS
CHARTERED SURVEYOR
182 SEAFRONT, HAYLING ISLAND, HANTS
PO11 9 AN

TEL: 02392467571