



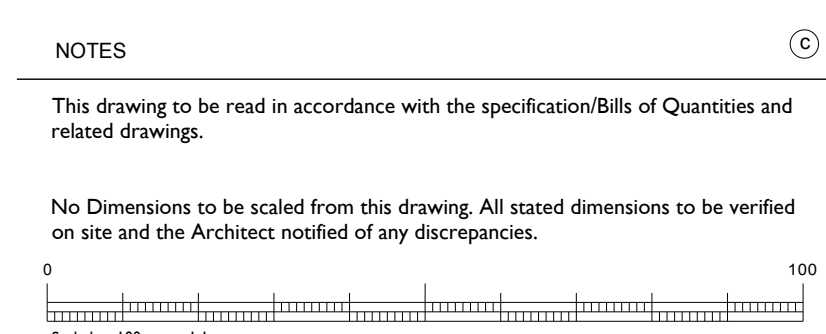

SIGNAGE NOTES:


- SIGNAGE CONTRACTOR TO CONFIRM OPENING TIMES PRIOR TO MANUFACTURE OF SIGNAGE.
- SIGNAGE CONTRACTOR TO OBTAIN ALL DIMENSIONS PRIOR TO MANUFACTURE OF SIGNAGE AND TO ENSURE ALL MULLIONS AND TRANSOMS DO NOT OBSCURE TEXT.
- ALL BRAND SIGNAGE DIMENSIONS TBC PRIOR TO MANUFACTURE.
- ALL ELEVATIONS TO BE DEEP CLEANED WHERE NEEDED.
- ALL FASCIAS, GUTTERING, WINDOW FRAMES, DOORS, COLUMNS, RAILINGS AND CANOPIES TO BE CLEANED AND REPAINTED WHITE TO MATCH RAL 9010 WHERE NEEDED.
- ALL DETAILS AND ELEMENTS TO BE CONSTRUCTED SHOULD COMPLY WITH LATEST REQUIREMENTS OF TESCO DESIGN STANDARDS.
- WHERE THERE APPEARS TO BE A DISCREPANCY BETWEEN THE DETAILS (INCLUDING STATUTORY REQUIREMENTS) AND DESIGN STANDARDS, THE CONTRACTOR HAS A DUTY TO REPORT THESE DIFFERENCES BACK TO THE ARCHITECT FOR A RESOLUTION PRIOR TO THEIR IMPLEMENTATION.

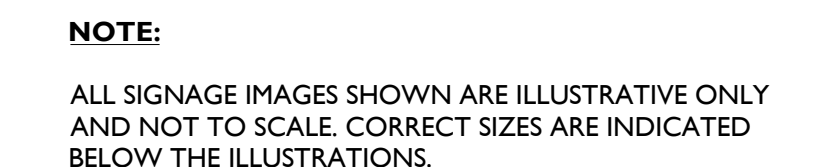

PLANNING ISSUE



Scale 1:2500 @ A1	Date JUN 2014
Drawn GL	Checked SB
Drawing Number 7295_PL01	Revision A
Saunders Partnership Architects ARCHITECTURE URBAN DESIGN MASTER PLANNING	
 www.saundersarchitects.com	 T 01707 385300
	
	

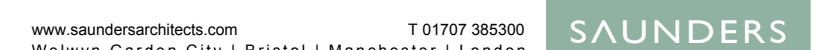

ELEVATION 4 SCALE 1:200