
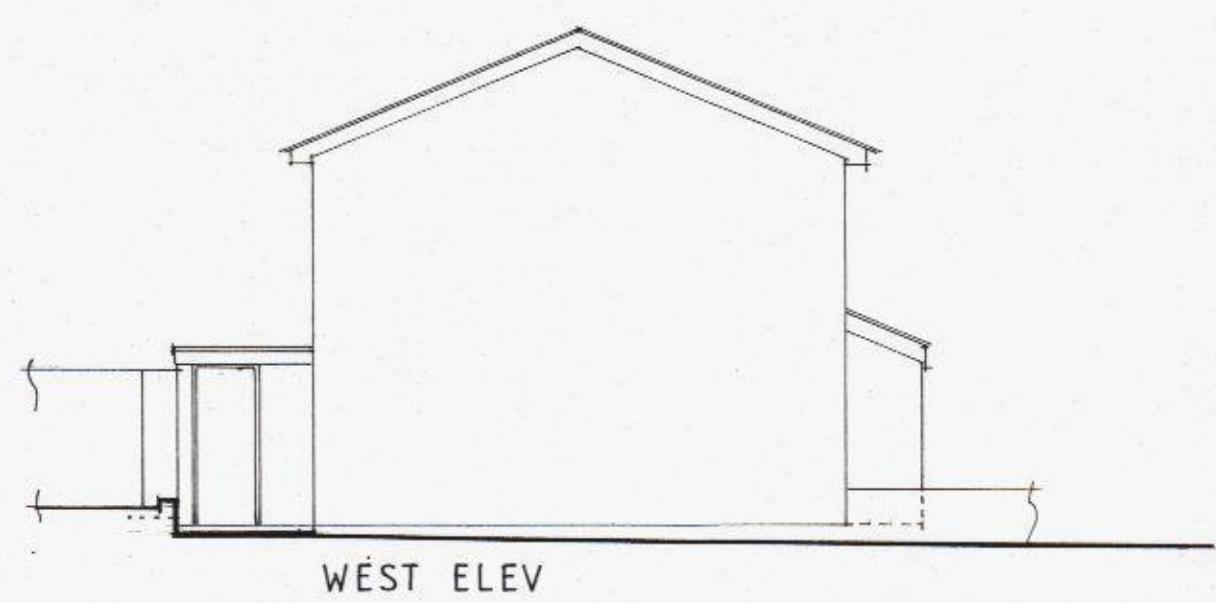
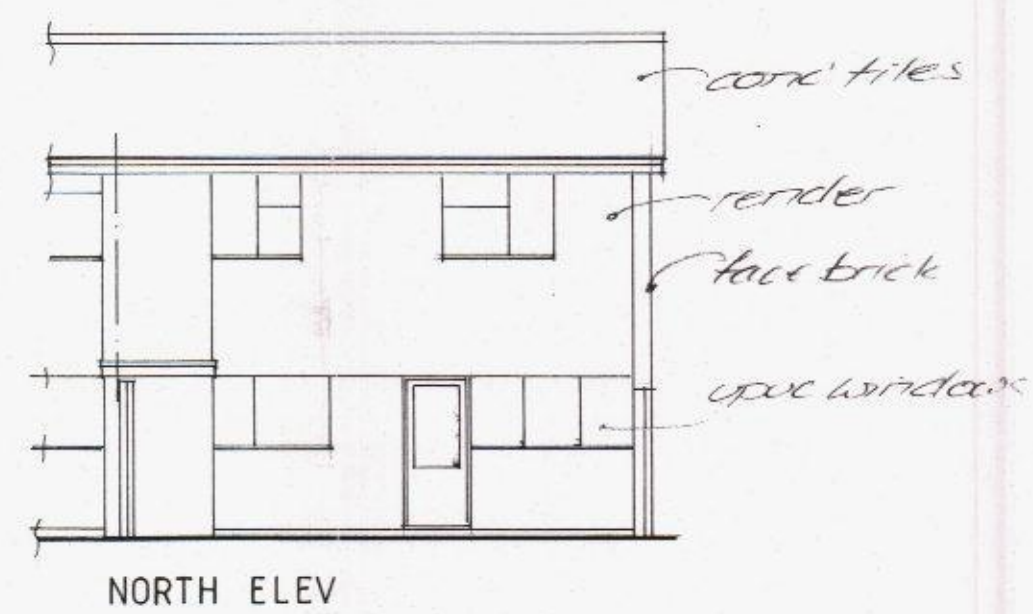


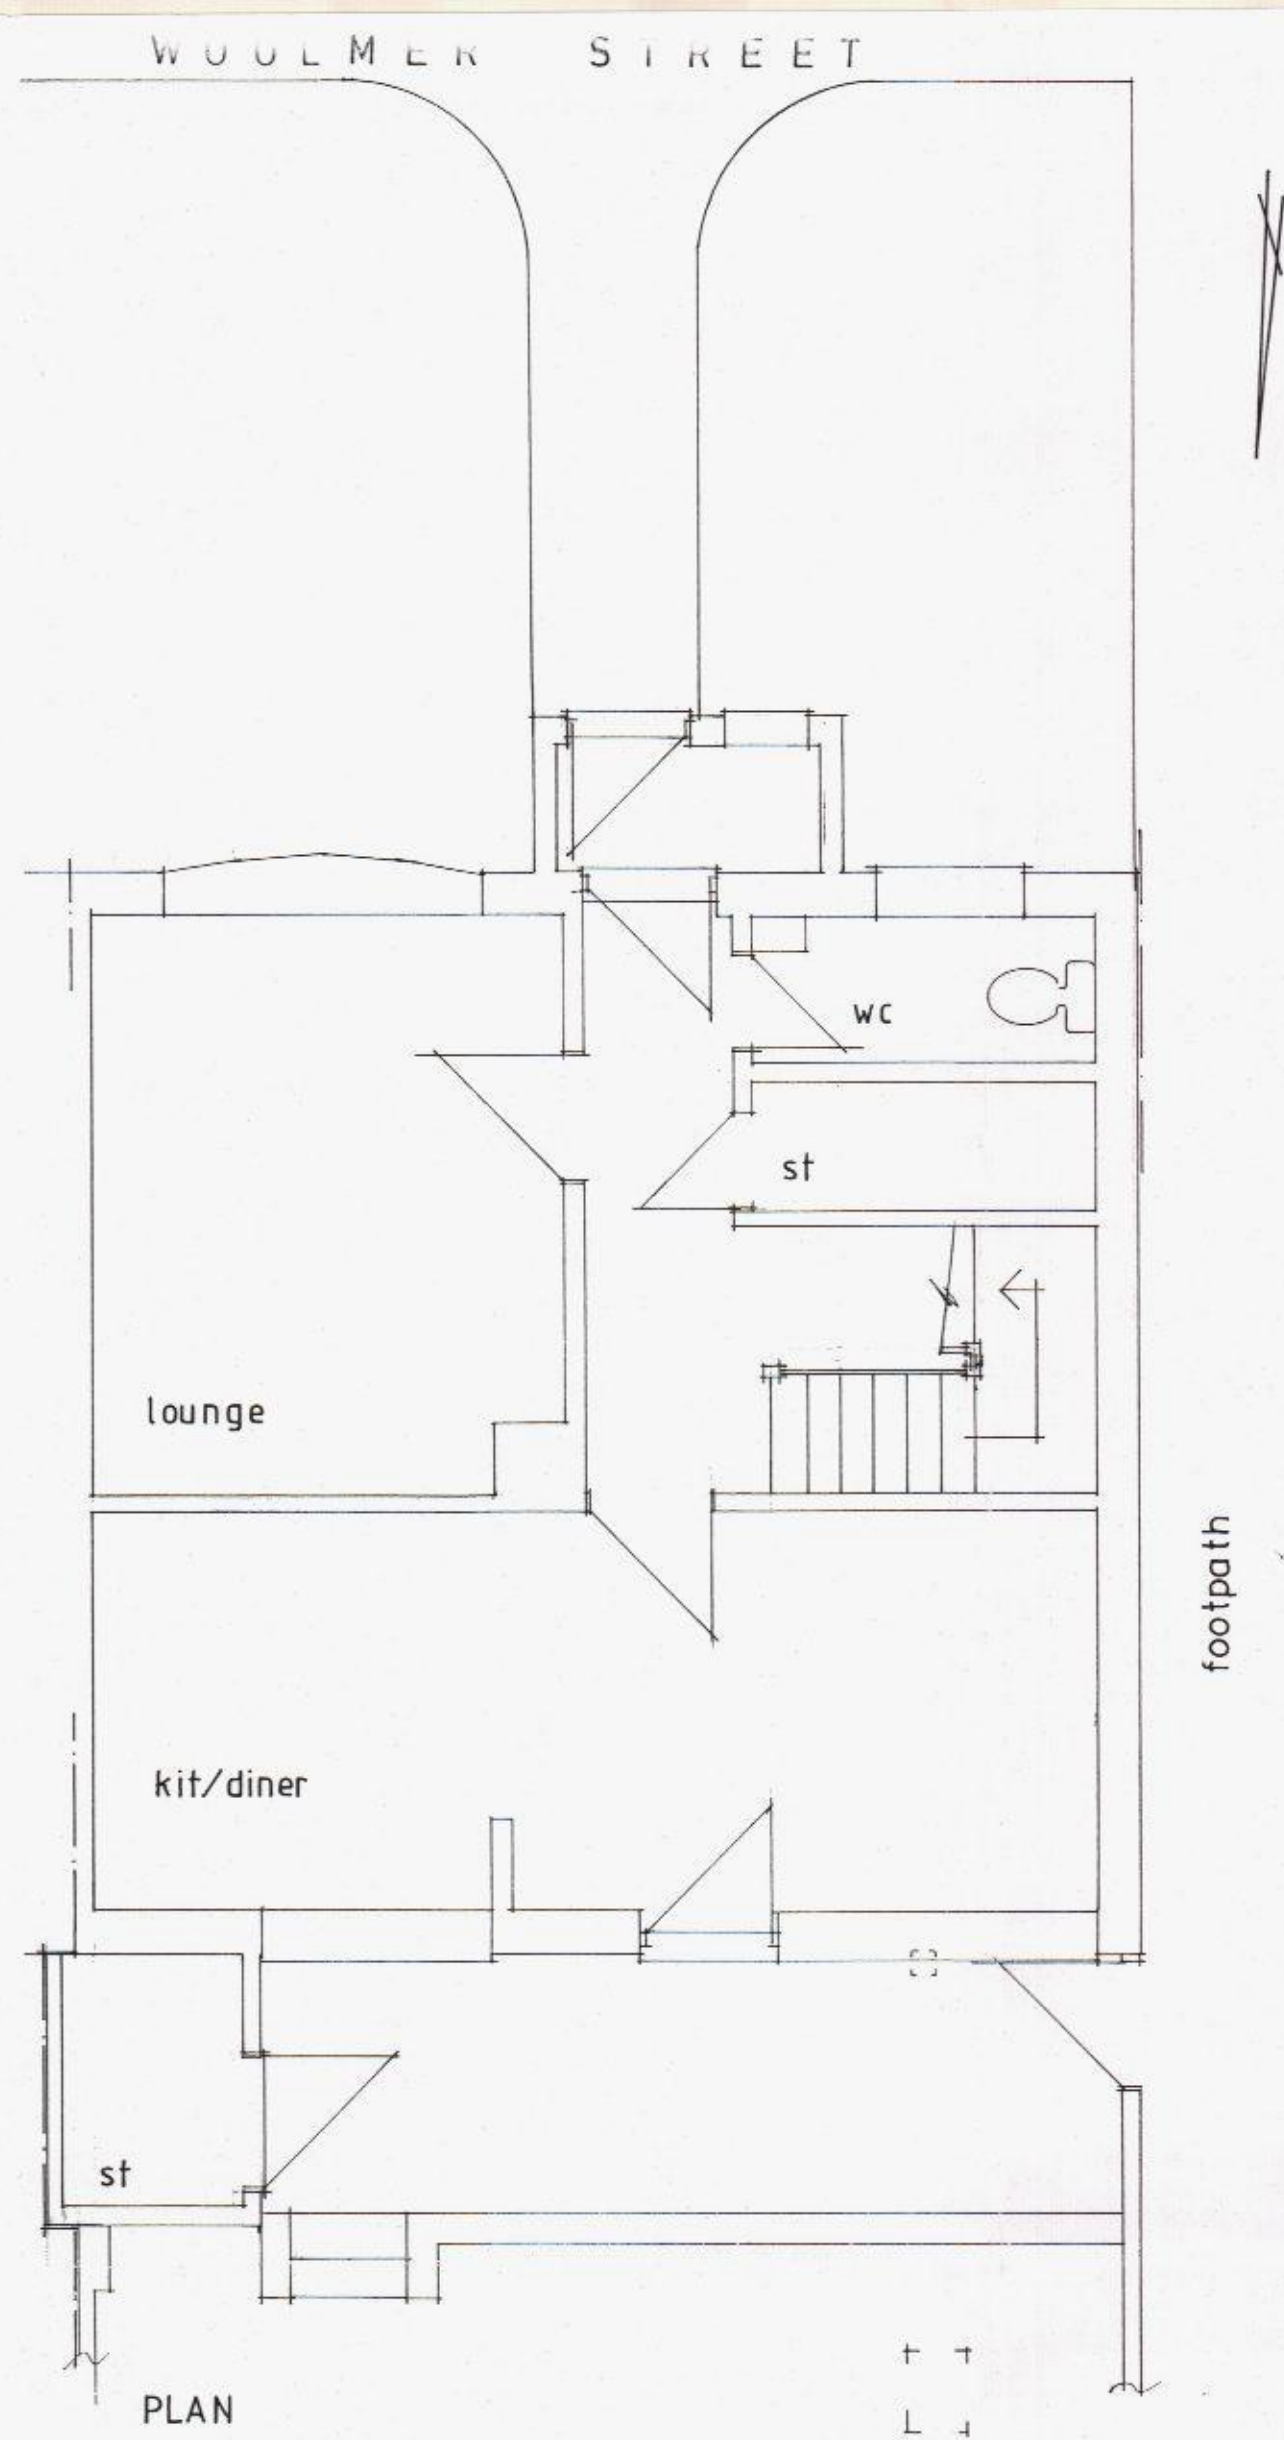

DATE	REVISION		
		 Ayles & Associates Ltd Architectural Design Consultants	
448 West Street Bournemouth, Dorset, BH1 1JN Tel: 01202 318215		DATE 16 APR 2014	DATE 4:14
CLIENT Mr S. Dridge.	DRAWN ta	SCALE 1:50 1:100	COPY No 02
PROJECT Proposed Extensions to 60 Woolmer Street Emsworth Hants	DRAWING No 1189/01		
PLANS & ELEVATIONS			