



All dimensions to be checked on site before any construction work commences. Client has provided and is responsible for all dimensions, survey data and drawings which these drawings were based on.

SITE LOCATION PLAN
AREA 2 HA
SCALE: 1:1250 on A4
CENTRE COORDINATES: 474754 , 105606

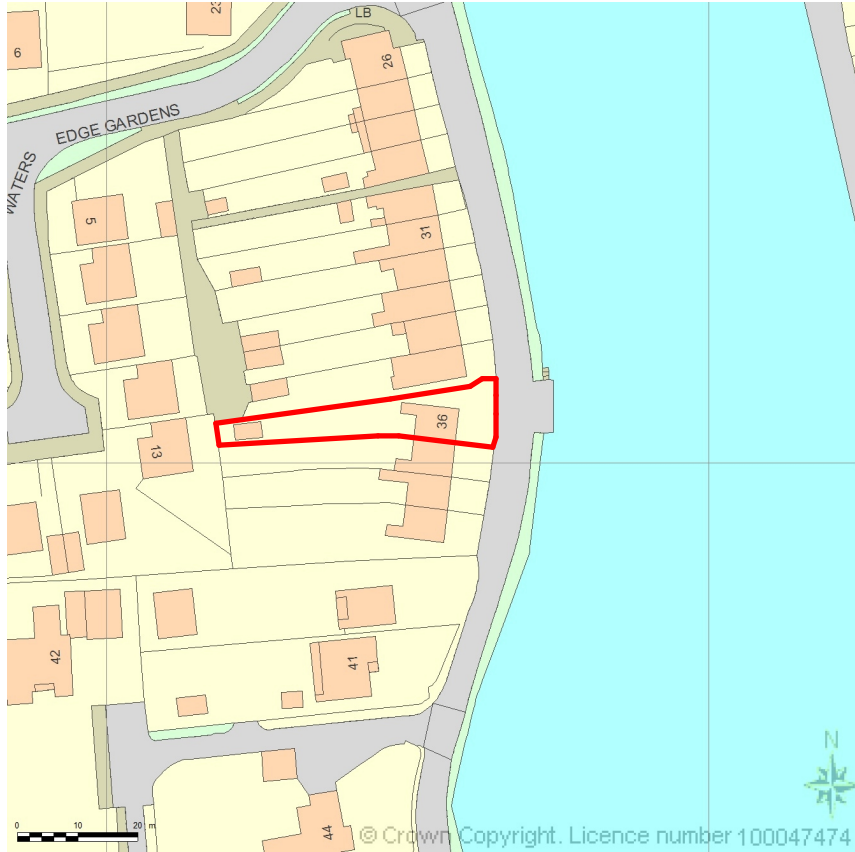

Supplied by Streetwise Maps Ltd
www.streetwise.net
Licence No: 100047474

Location plan 1:1250

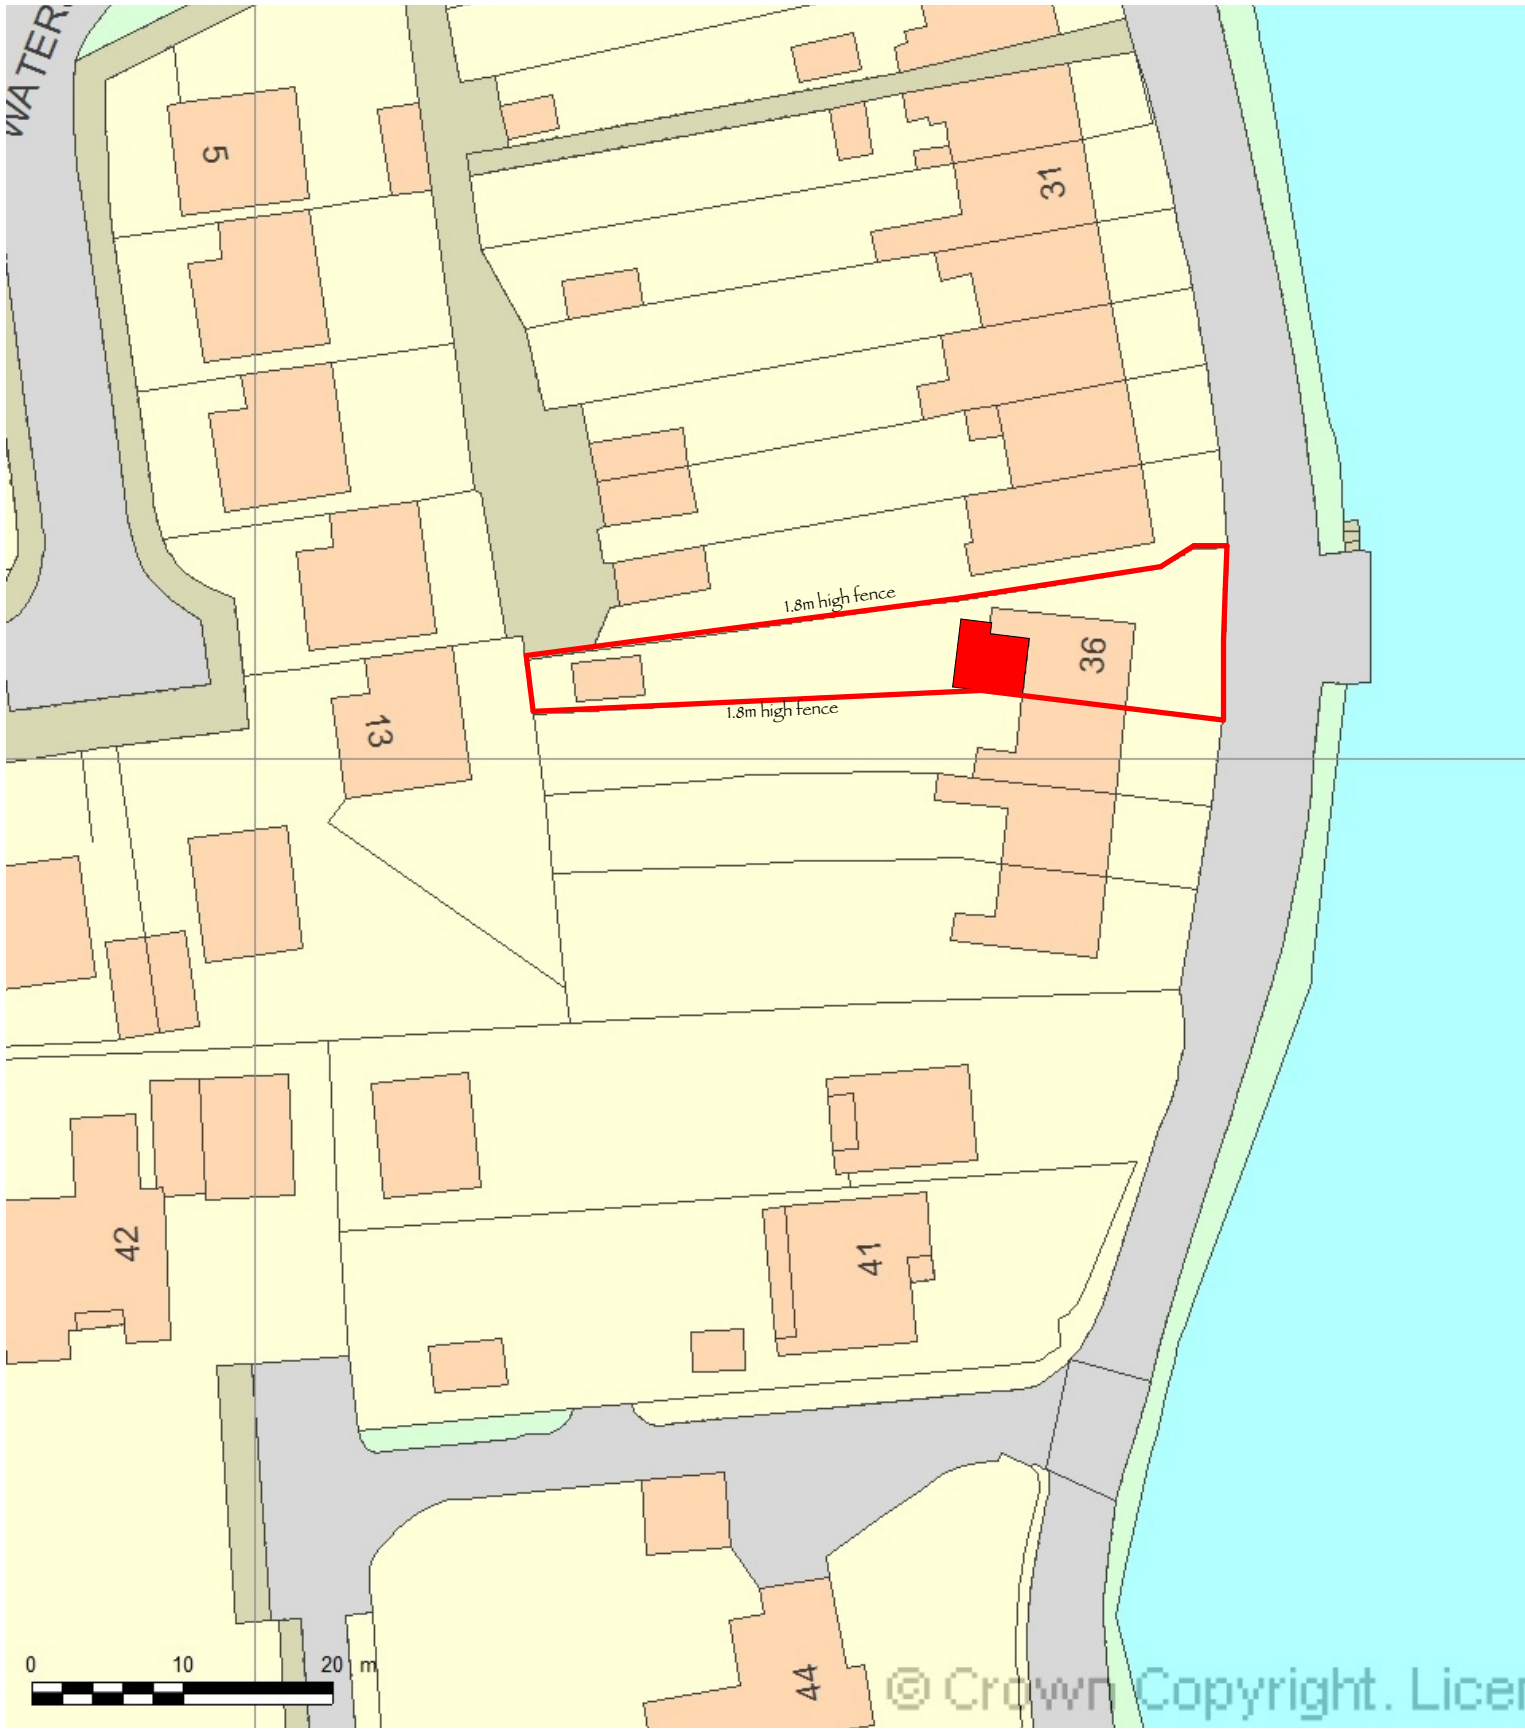

Block Plan 1:500



Purpose of Issue	status	Drawn By	Date	Scales @ A3	Client	Layout Title	Date:	Drawing Number	Rev
PLANNING		Checked By	Date	VARIOUS	JAN GOODRIDGE & MR GARETY	Location and Block Plans	March 2015	JG.02.15.001	
		Approved By	Date		36 BATH ROAD EMSWORTH PO10 7ER				