

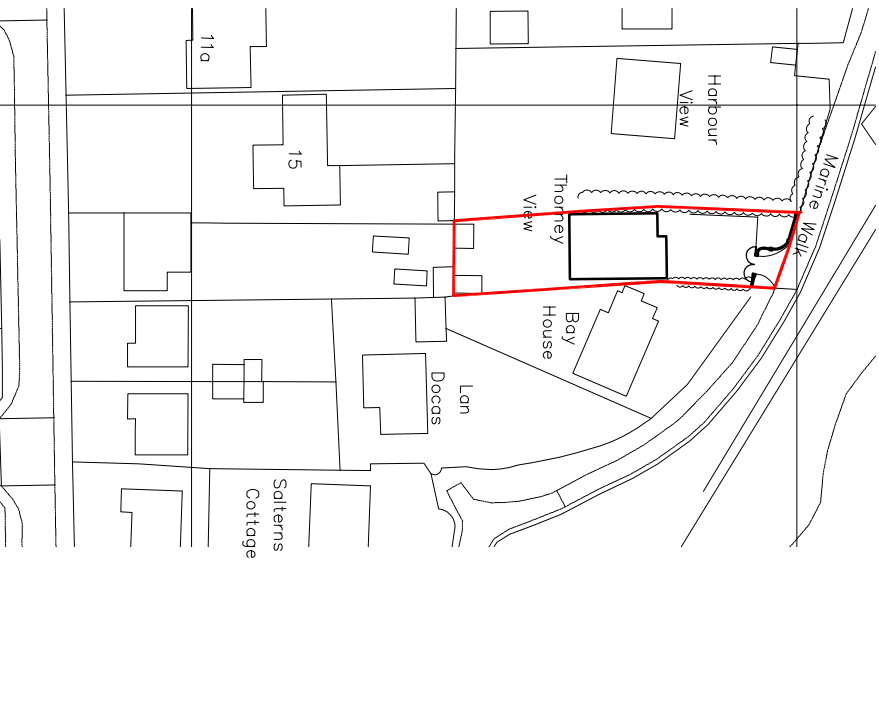


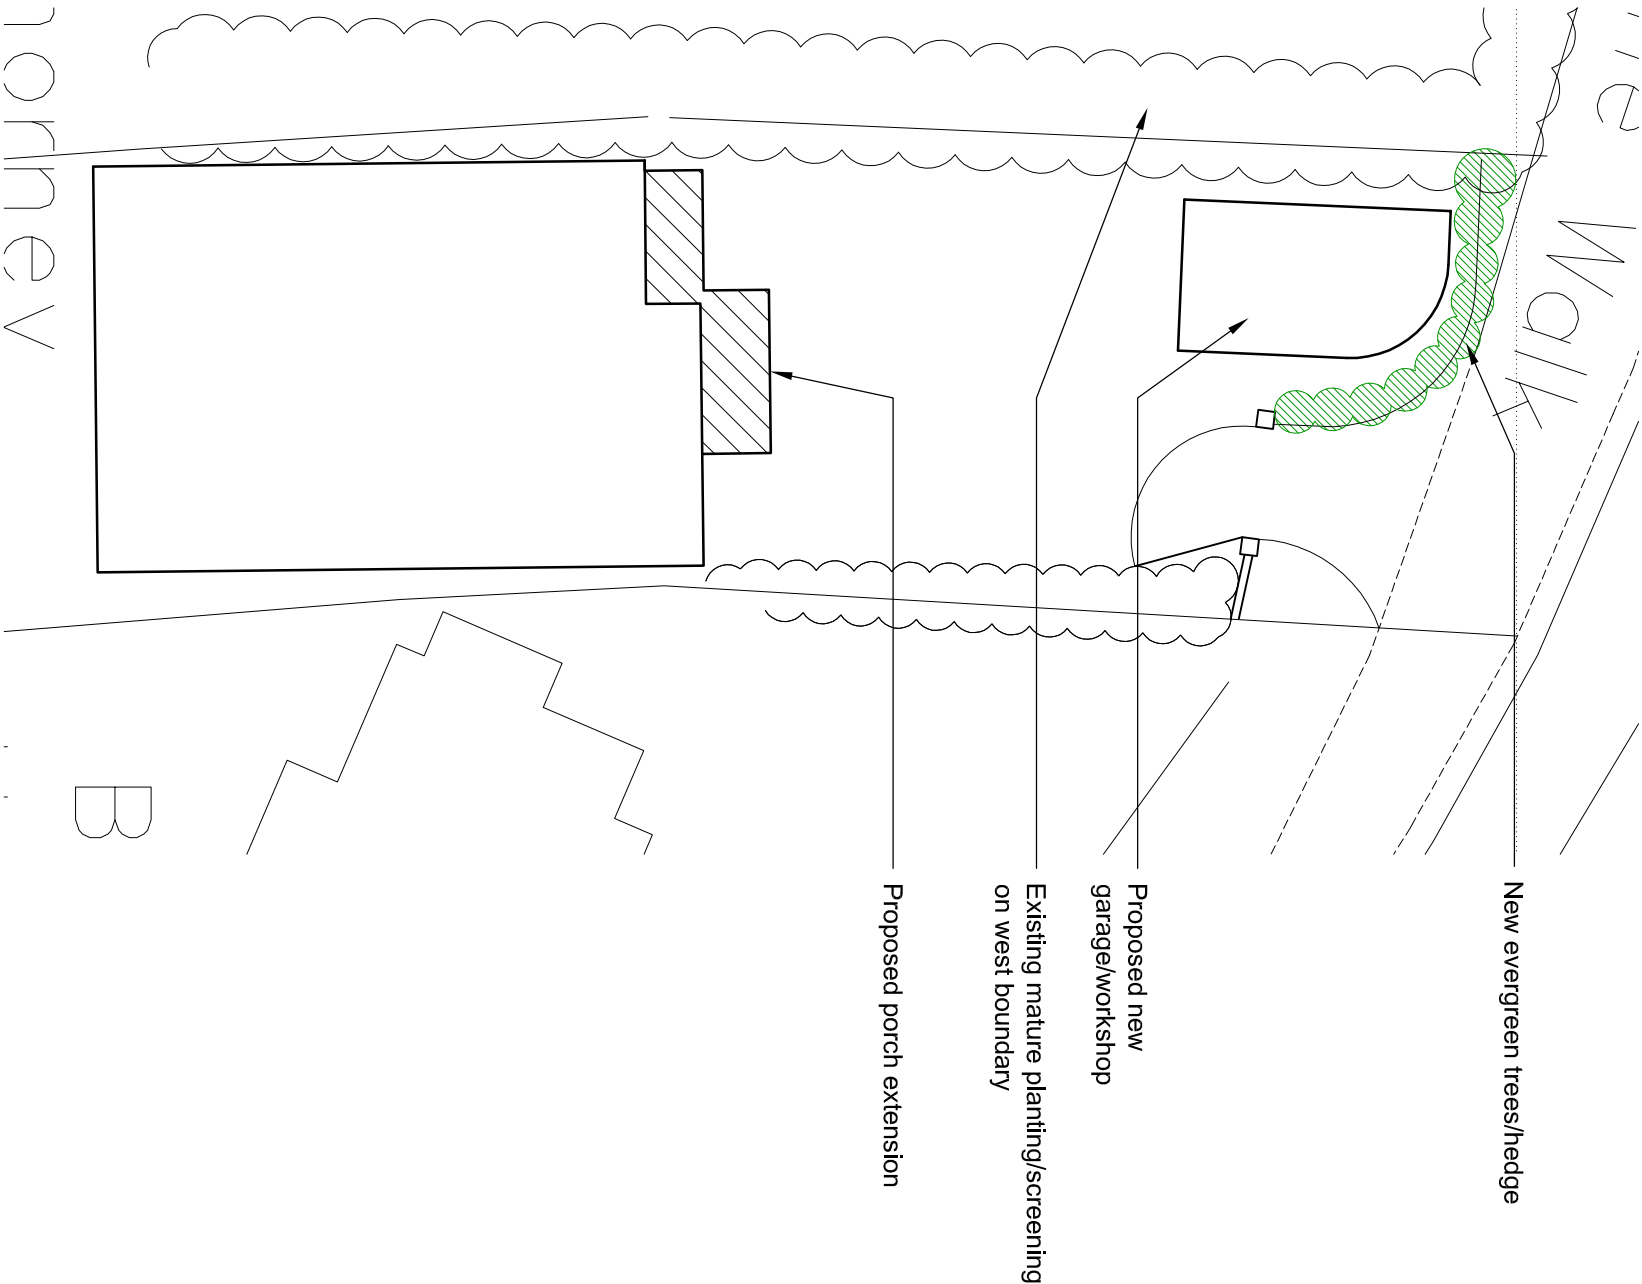

Ordnance Survey (c) Crown Copyright 2014. All rights reserved. Licence number 100022432

Location plan
1:1250

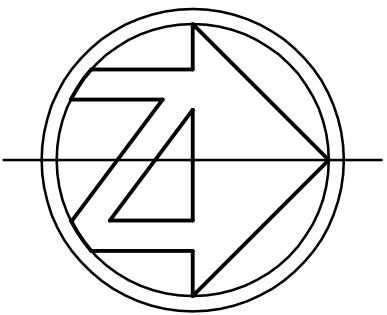

Proposed site plan
1:200

