

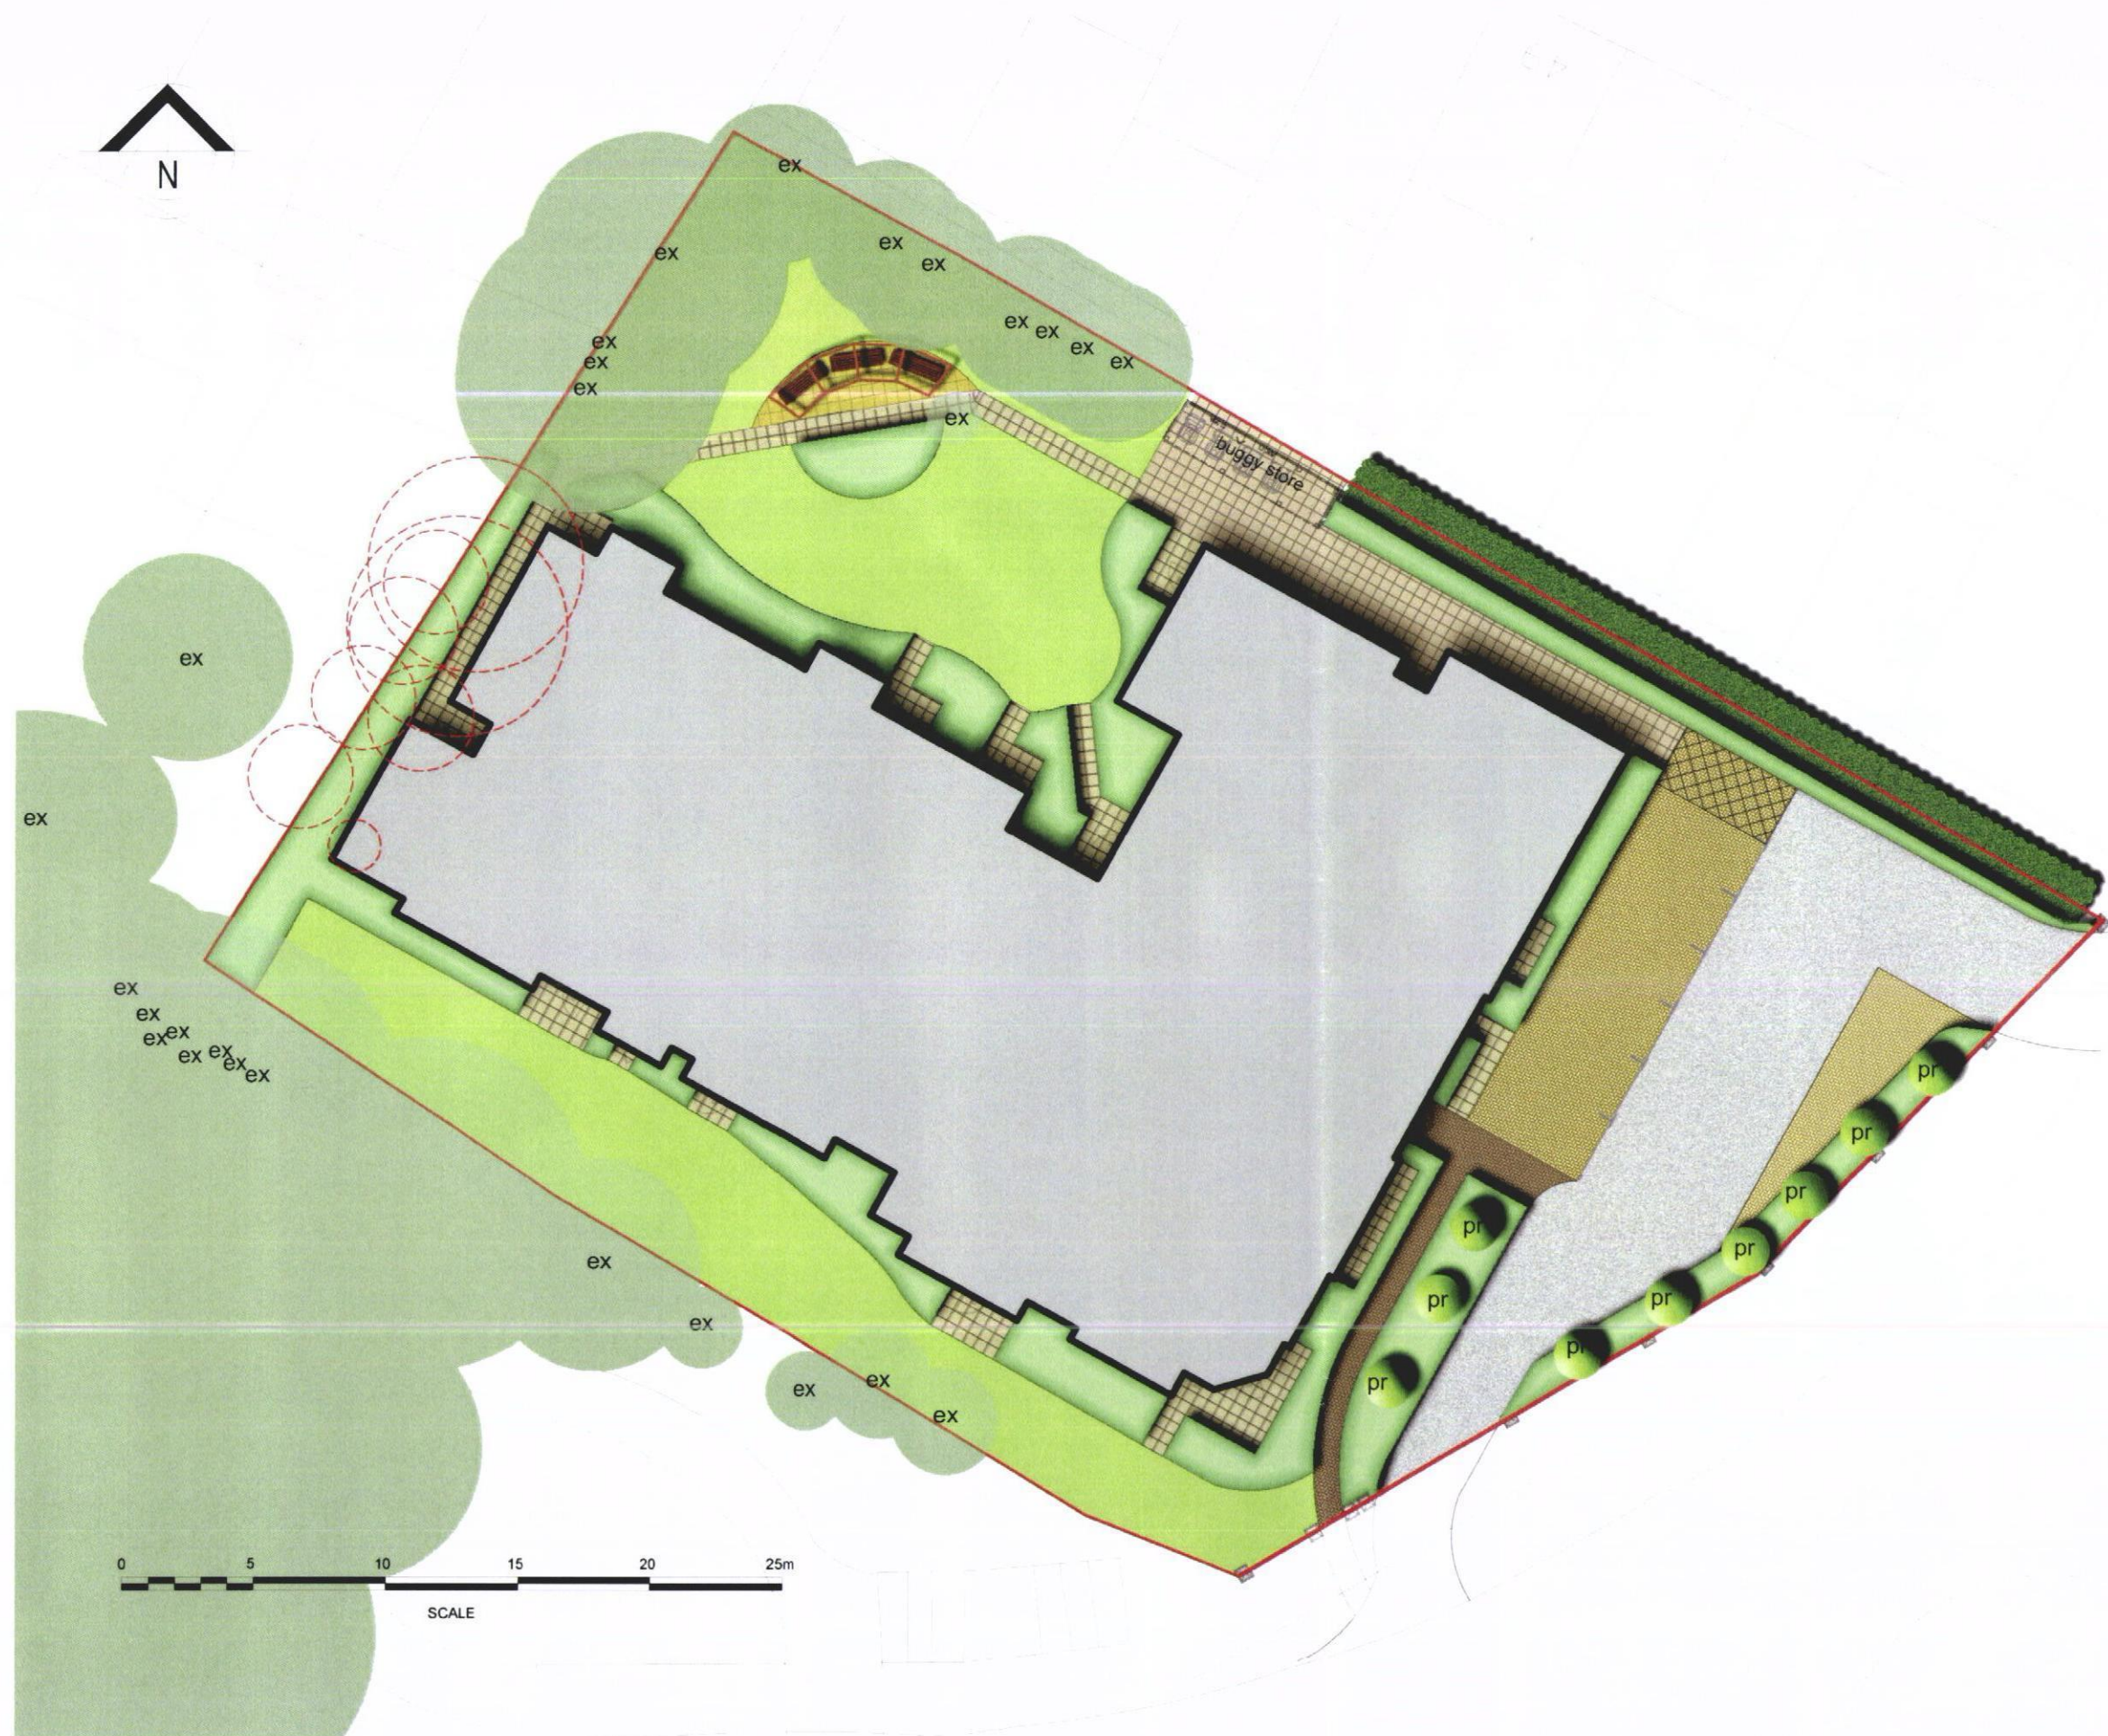
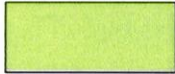


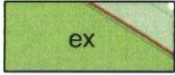

LEGEND:

-  proposed vehicular macadam
-  proposed grass
-  proposed planting
-  proposed brindle block paving - pedestrian construction
-  existing tree
-  tree to be removed
-  proposed tree
-  existing hedge
-  proposed slab paving
-  proposed pergola and benches
-  proposed buff block paving - vehicular construction

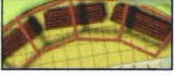

project: Waterloooville
 client: Churchill
 drawing title: Landscape sketch scheme
 drawing no: 144-LS 01 RevA
 scale: 1:250 @ A3
 date: 14.01.14
 drawn by: RG checked by: RW