
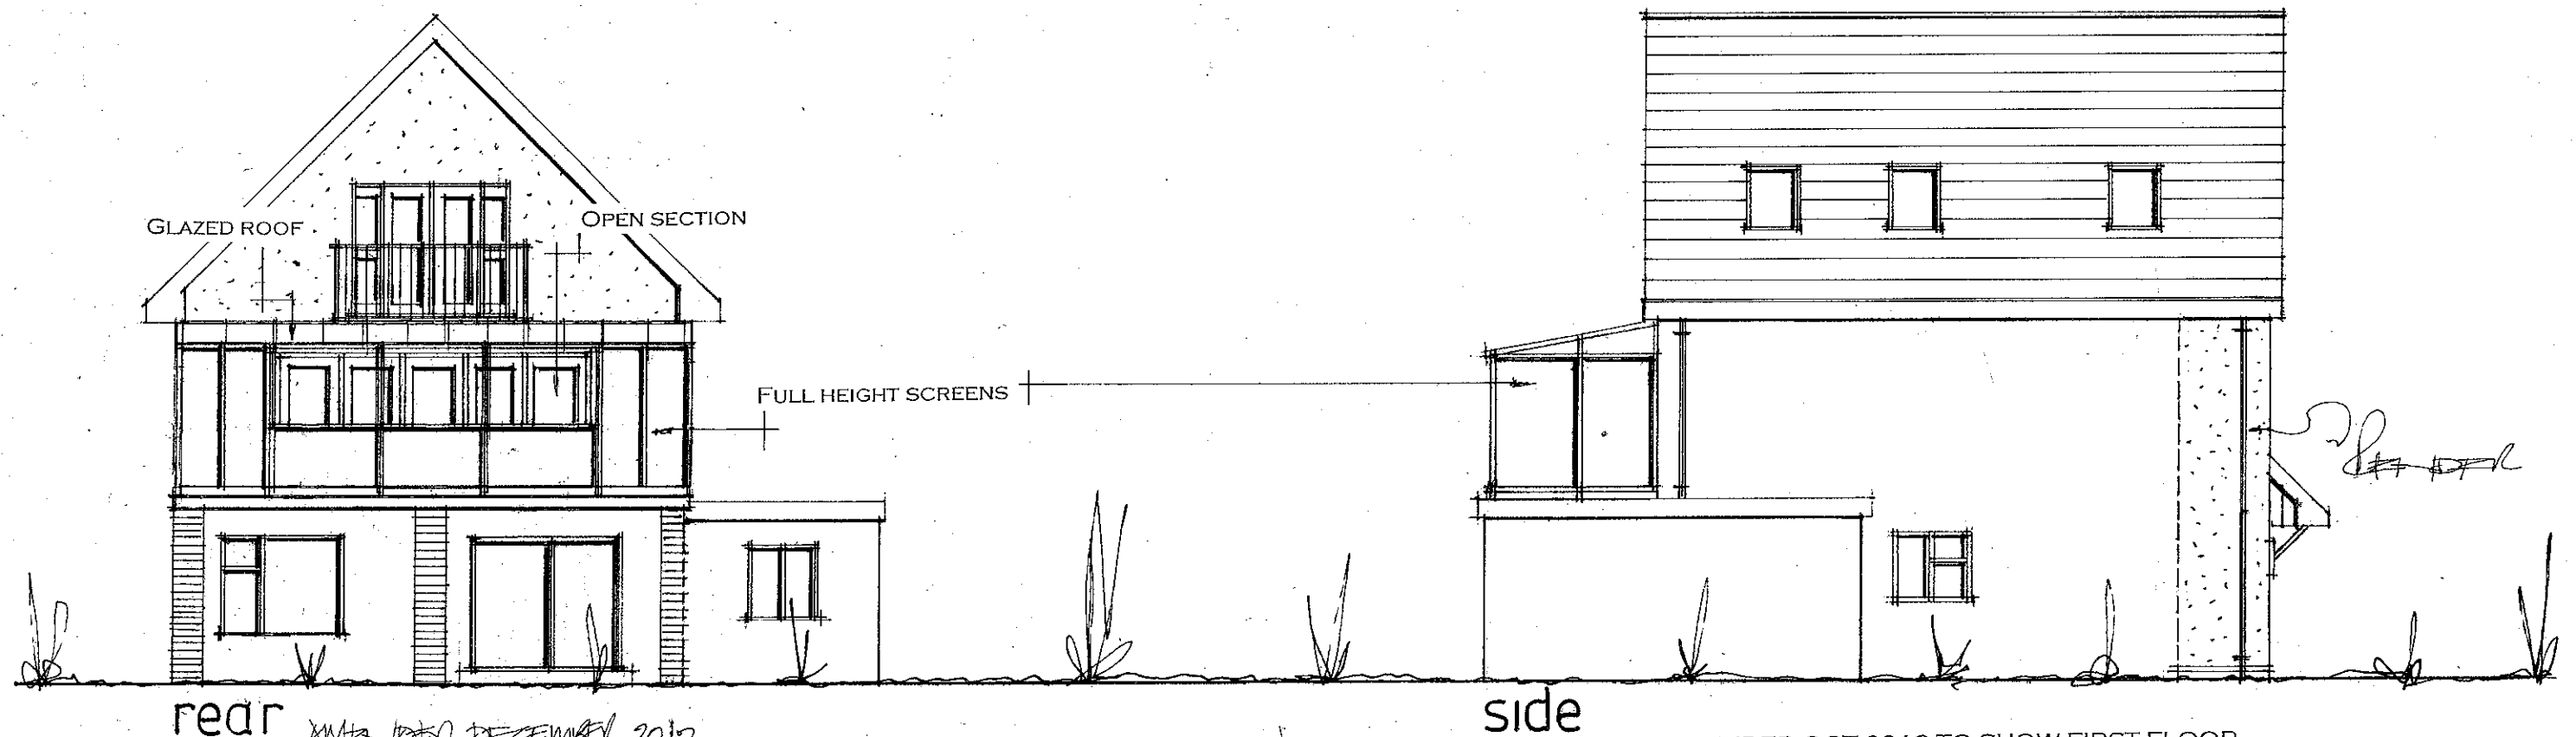


**PROPOSED ALTERATIONS AND ADDITIONS.
16, BRACKLESHAM ROAD, HAYLING ISLAND, HANTS.
FOR MR & MRS J. HEWSON.**

PETER J. WALKER MRICS
CHARTERED SURVEYOR
182 SEAFRONT, HAYLING ISLAND, HANTS
PO11 9 AN

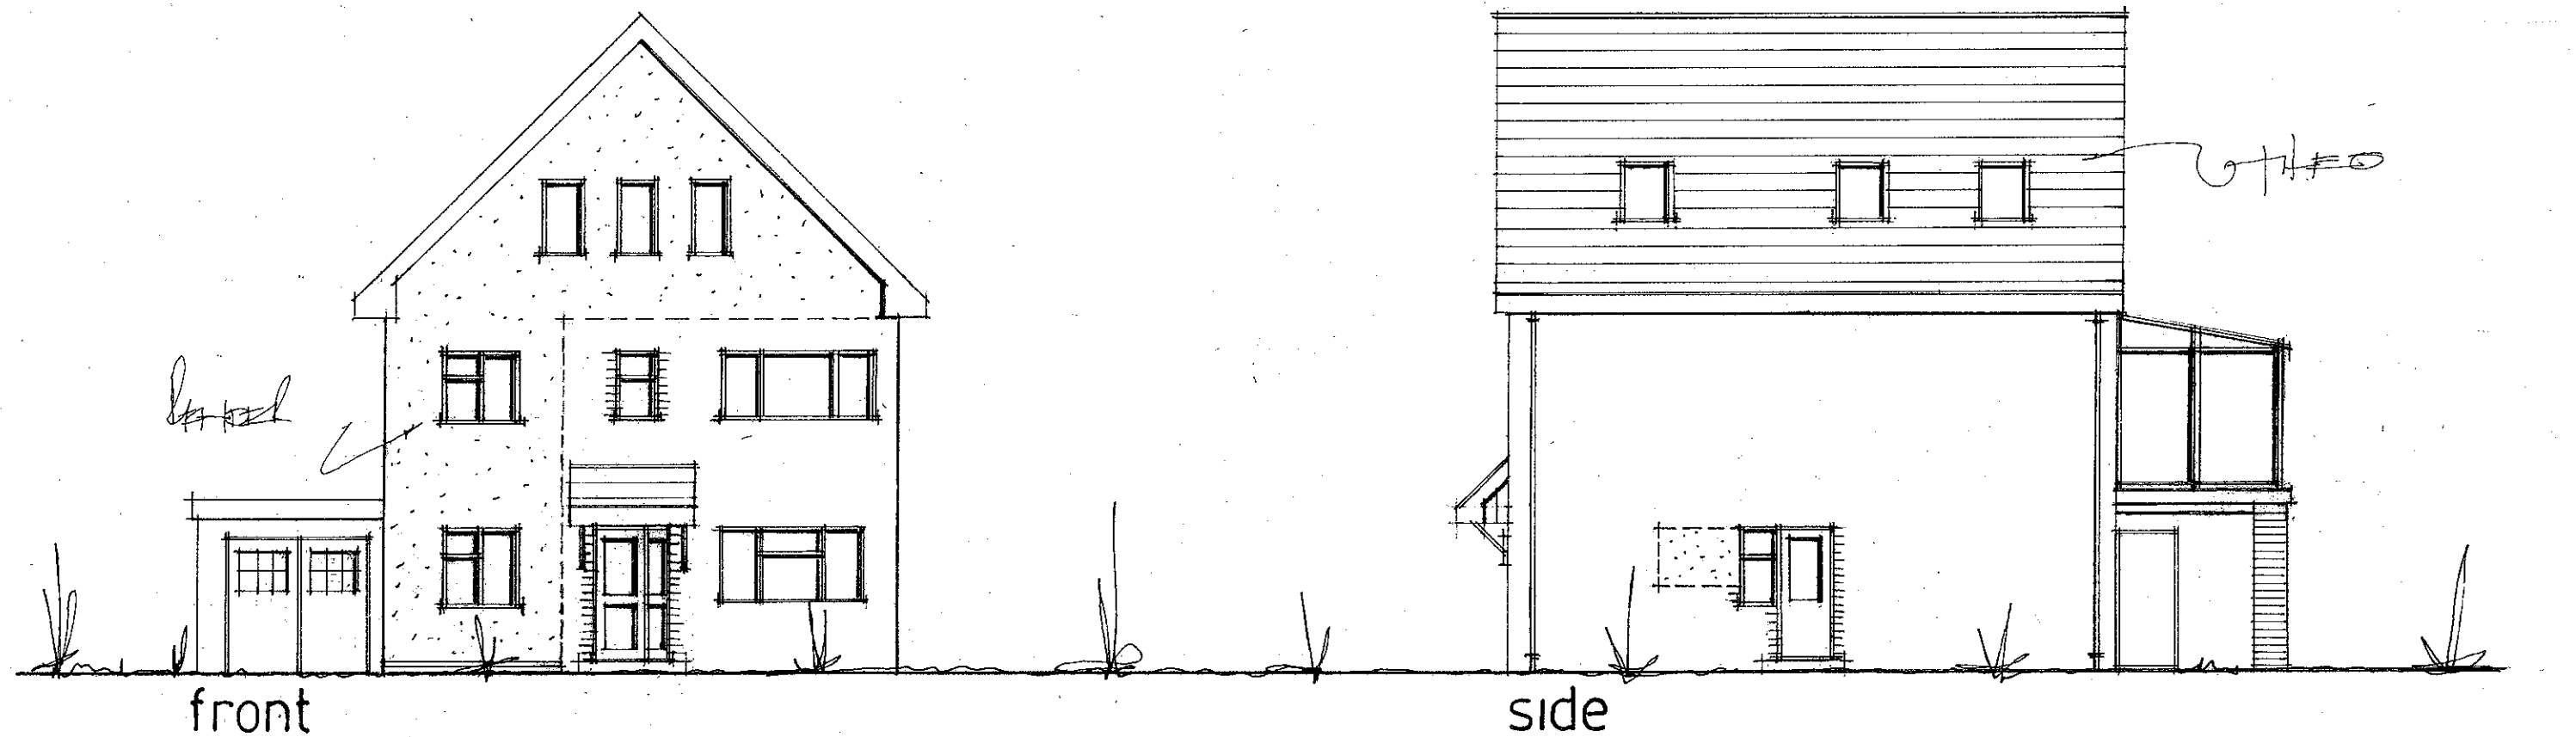

date oct 2012

AMENDED DECEMBER 2012
FULL HEIGHT SIDE
SCREENS TO BALCONY
(1.0m 144 HEIGHT)

PROPOSED ELEVATIONS

scale 1:100