


Figures 3-5 – 3-6



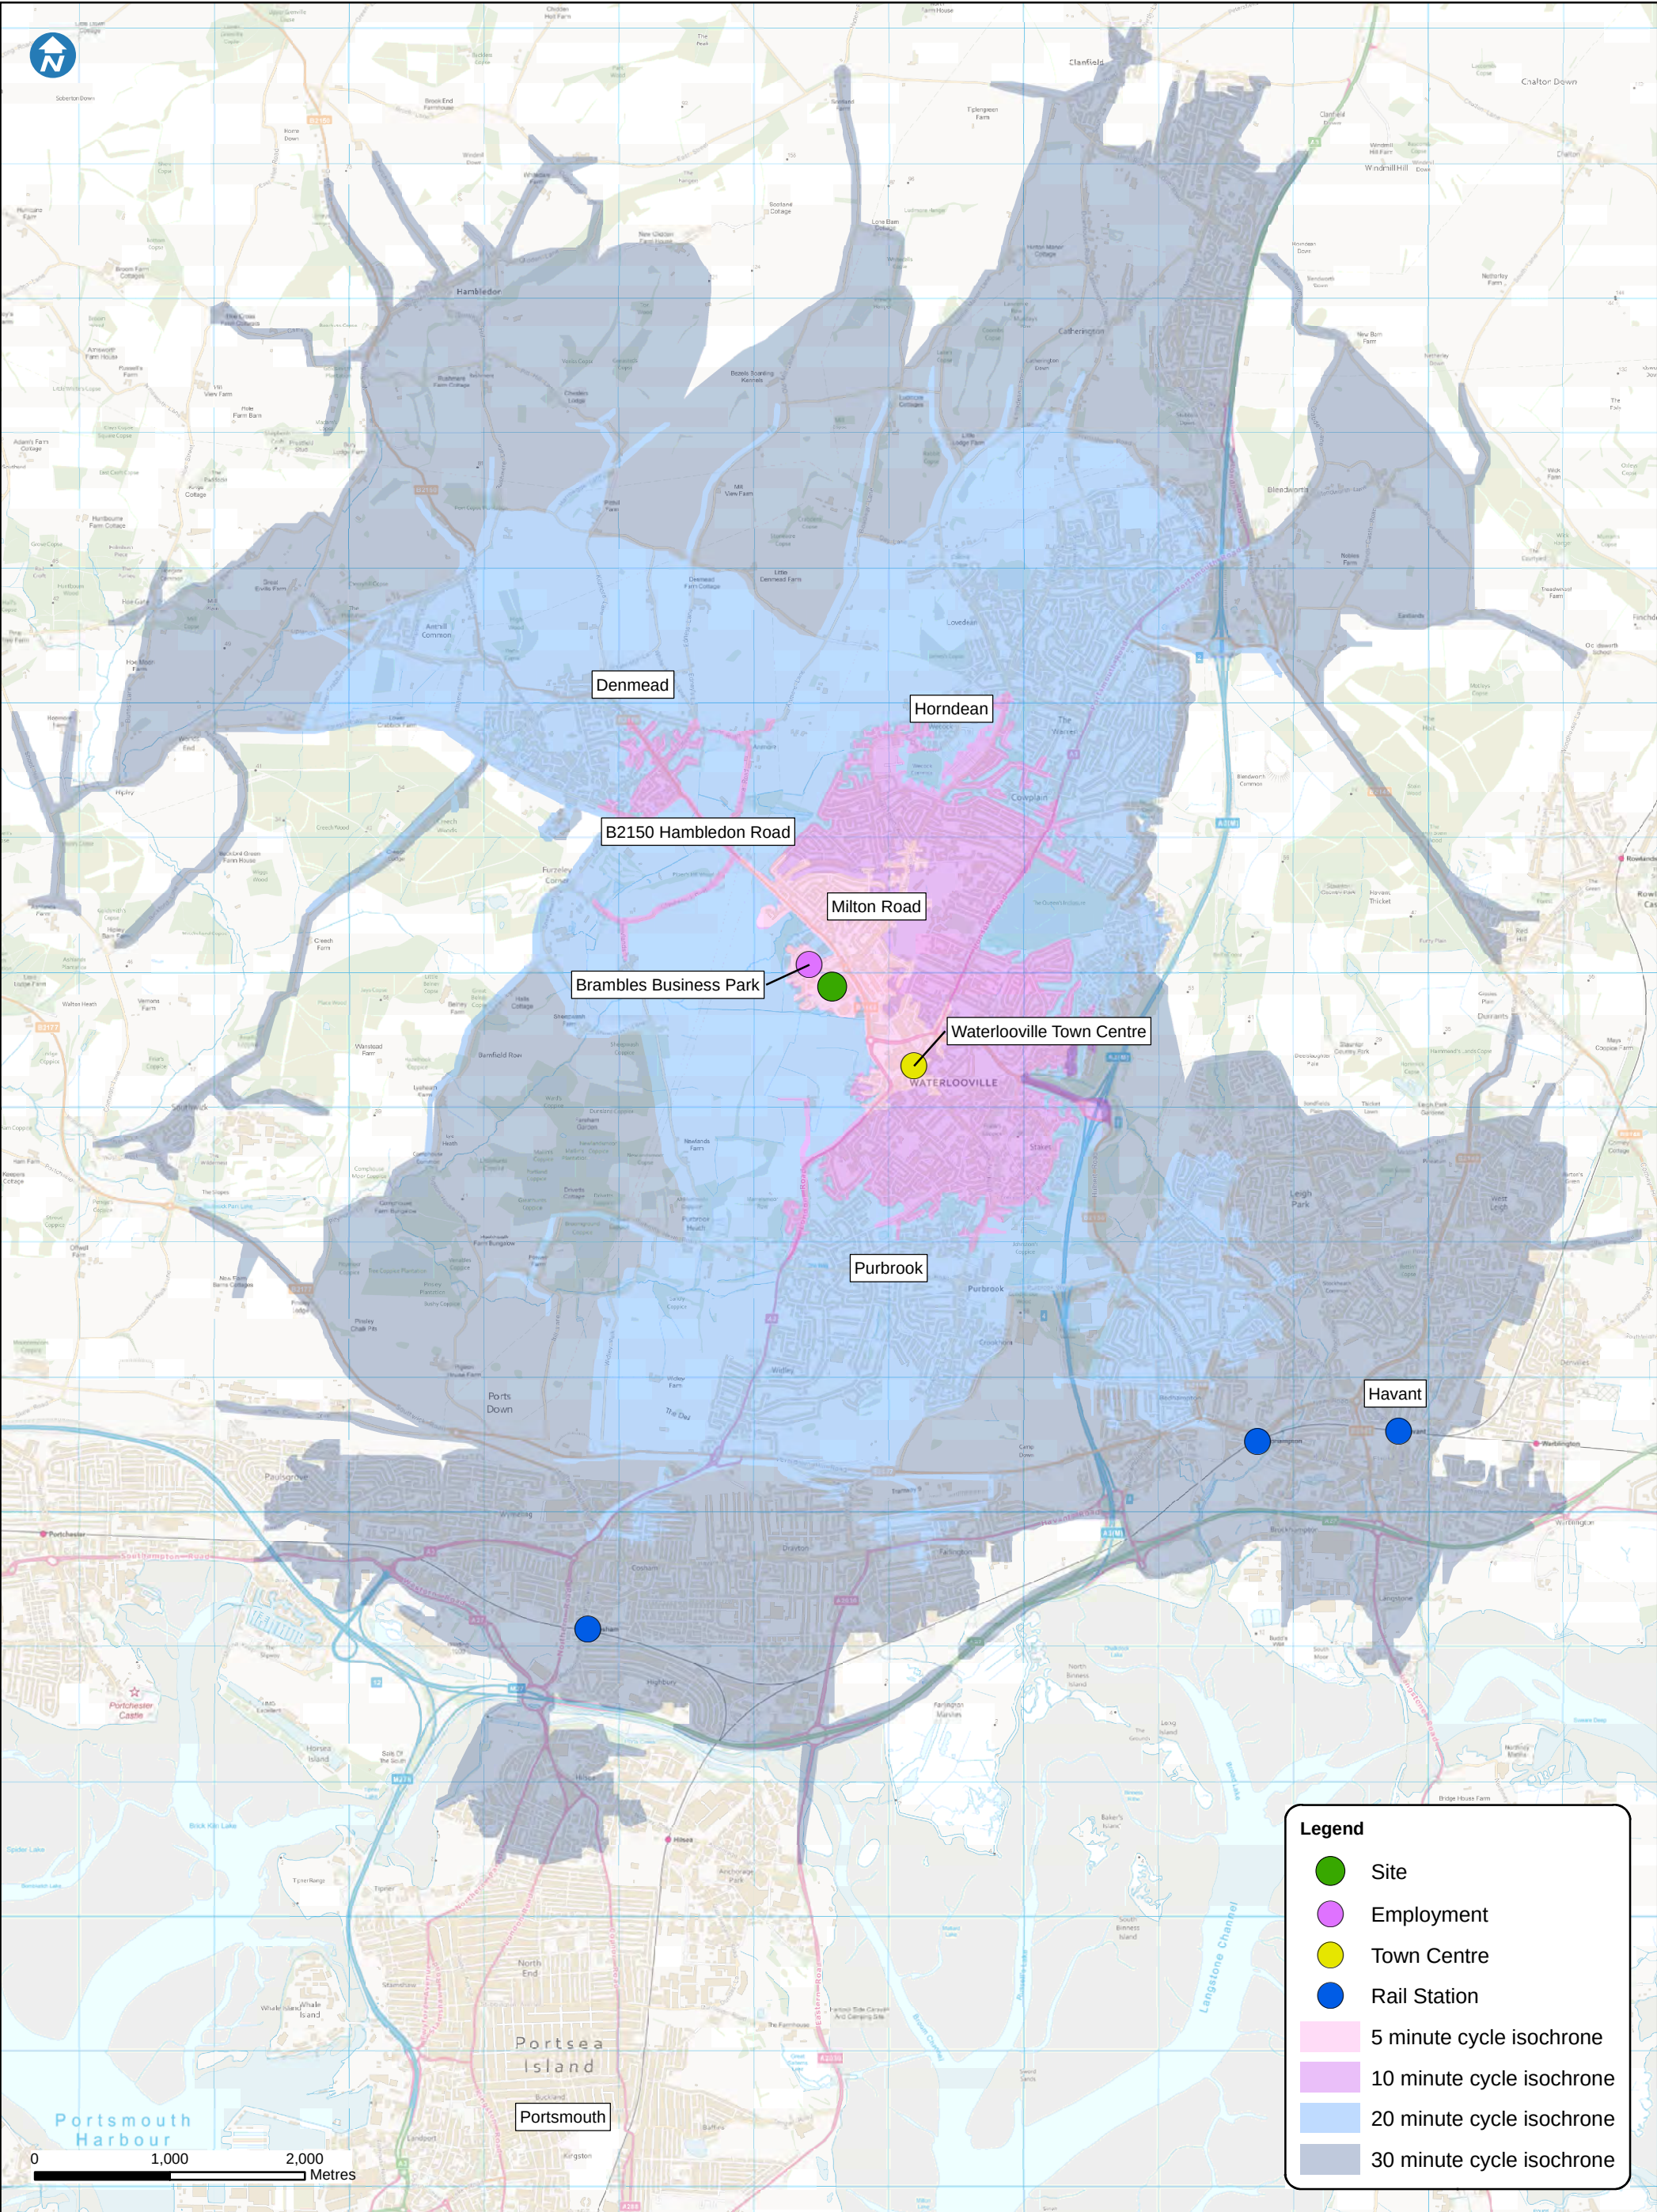

www.peterbrett.com
Peter Brett Associates LLP
BRISTOL
Tel: 0117 928 1560 Fax: 0117 928 1570

Client

**Bridgehouse
(Bradford IoM)
Limited.**

Reproduced from/based upon Ordnance Survey material with the permission of Ordnance Survey & on behalf of The Controller of Her Majesty's Stationery Office. Crown Copyright. Unauthorised reproduction infringes Crown Copyright and may lead to prosecution or civil proceedings. Licence No. 100021575. Year of Publication 2012. Owner/Purchaser of Mapping.

ELETTA AVENUE, WATERLOOVILLE

GeoConcept Cycle Isochrones

Date	September 2013
Scale	NTS @ A3
Drawn By	EK
Checked By	PC
Figure Number	Figure 3-5

