


housing association phase 1



road construction to base course
phase 1 to be completed before
commencement of houses to phase 1

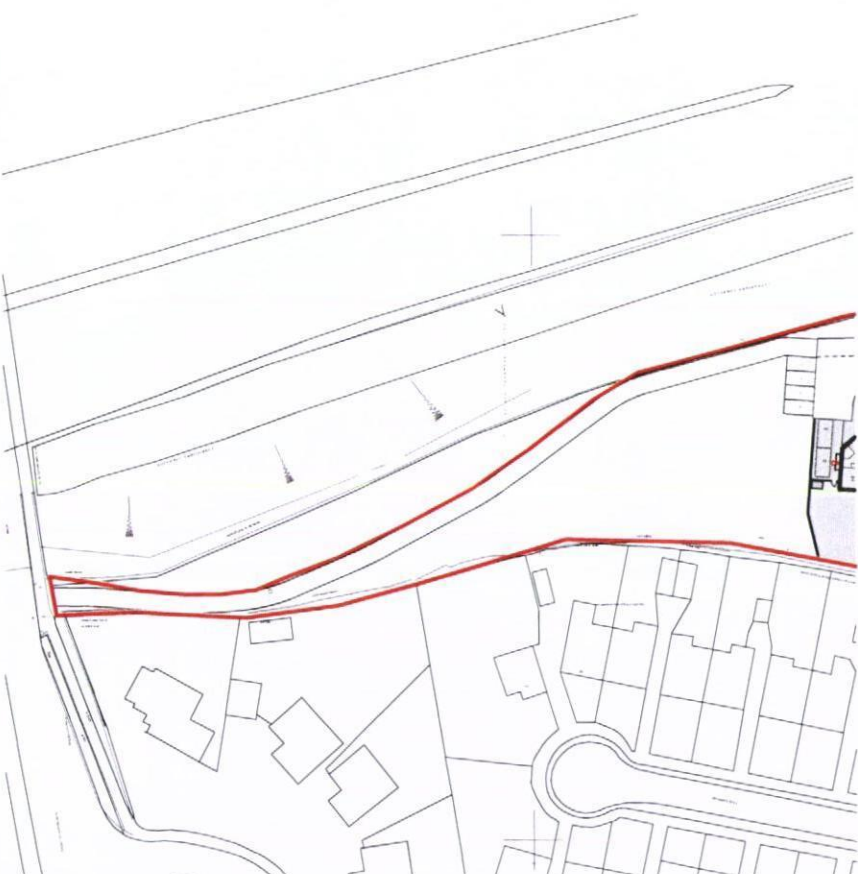

housing association phase 2



road construction to base course
phase 2 to be completed before
commencement of houses to phase 2

phase 1 to include plots 1 - 50



Victoria House 14 St Johns Road Hedge End Southampton Hampshire SO30 4AB
Tel 01489 773577 • Fax 01489 797111 • E mail sales@crayfernhomes.co.uk

Do not scale this drawing. Use written dimensions only. All dimensions are to be checked on site prior to commencement of work. This drawing is the copyright of Crayfern Homes Limited and may not be copied altered or reproduced in any way without their written authority

PHASING DIAGRAM

DEVELOPMENT AT:
LAND AT SCRATCHFACE LANE
BEDHAMPTON
HAMPSHIRE

FOR
CRAYFERN HOMES LIMITED

Scale : 1:1250@A3

Date : Jan 2013

Drawing No : 02.12_13a

