



SUPERSEDED

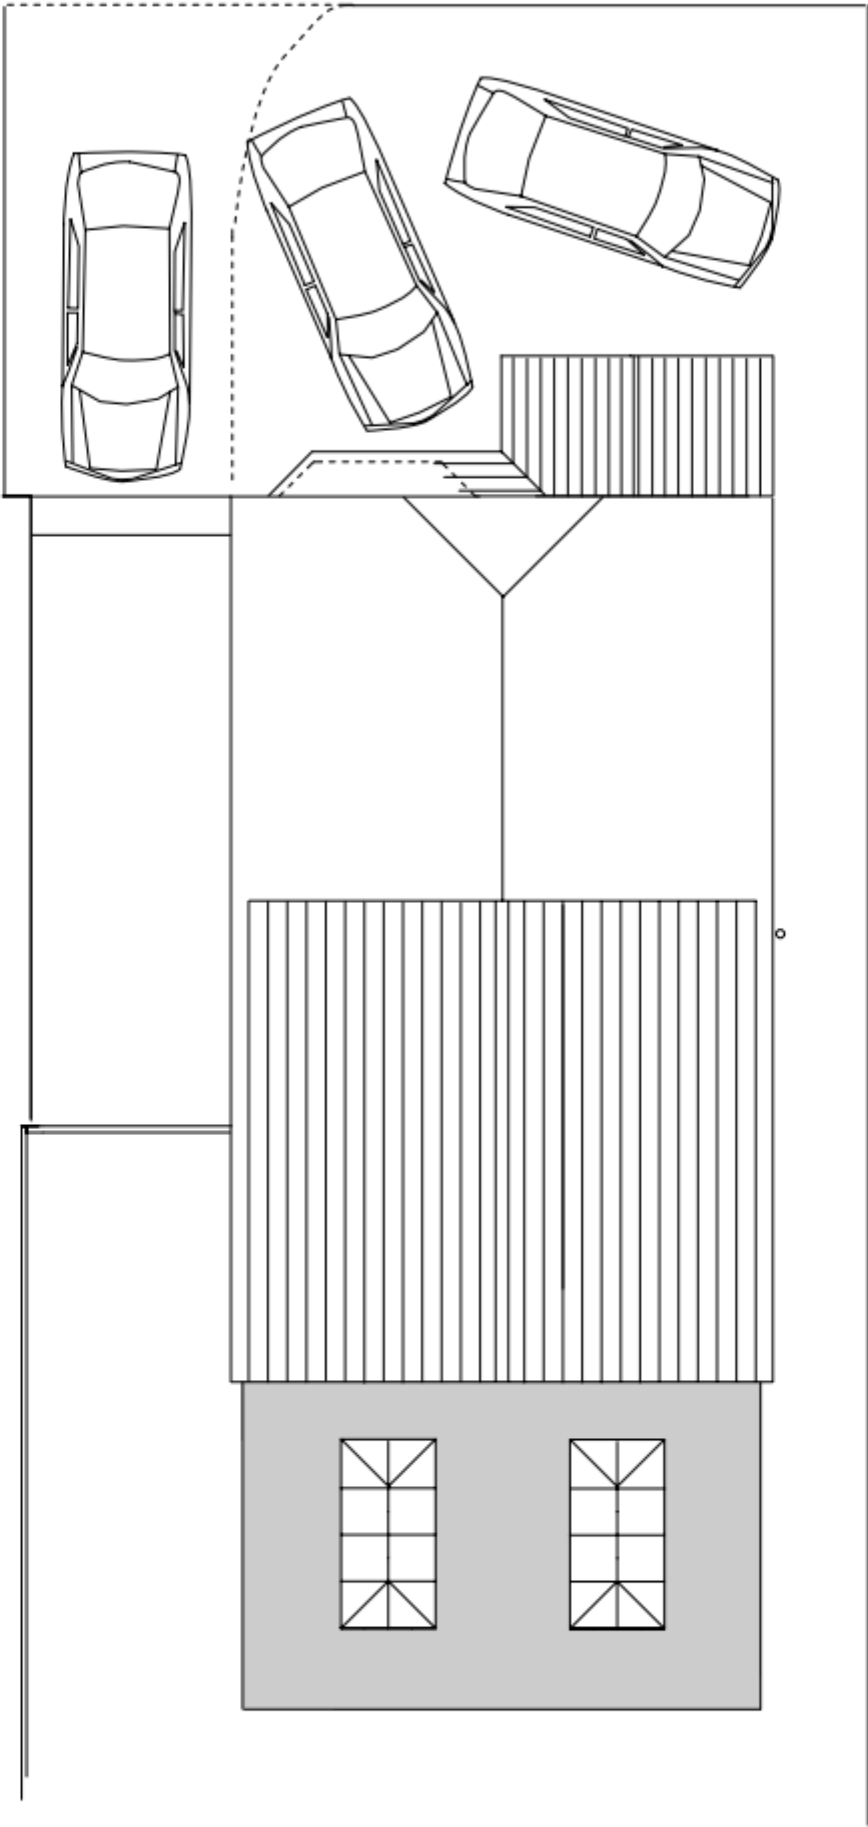

PROPOSED PARKING PLAN

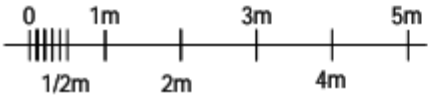

Scale 1 : 100

Prop. Single Storey Front and Rear Extension,
Pitched Roof Side Dormers, and Front Canopy Roof
For:- Mr & Mrs N. Emms
59 Rowlands Avenue, Waterlooville, Hants
Proposed Parking plan
Scale 1 : 100 @ A3

Dwg. No.010215PL6