


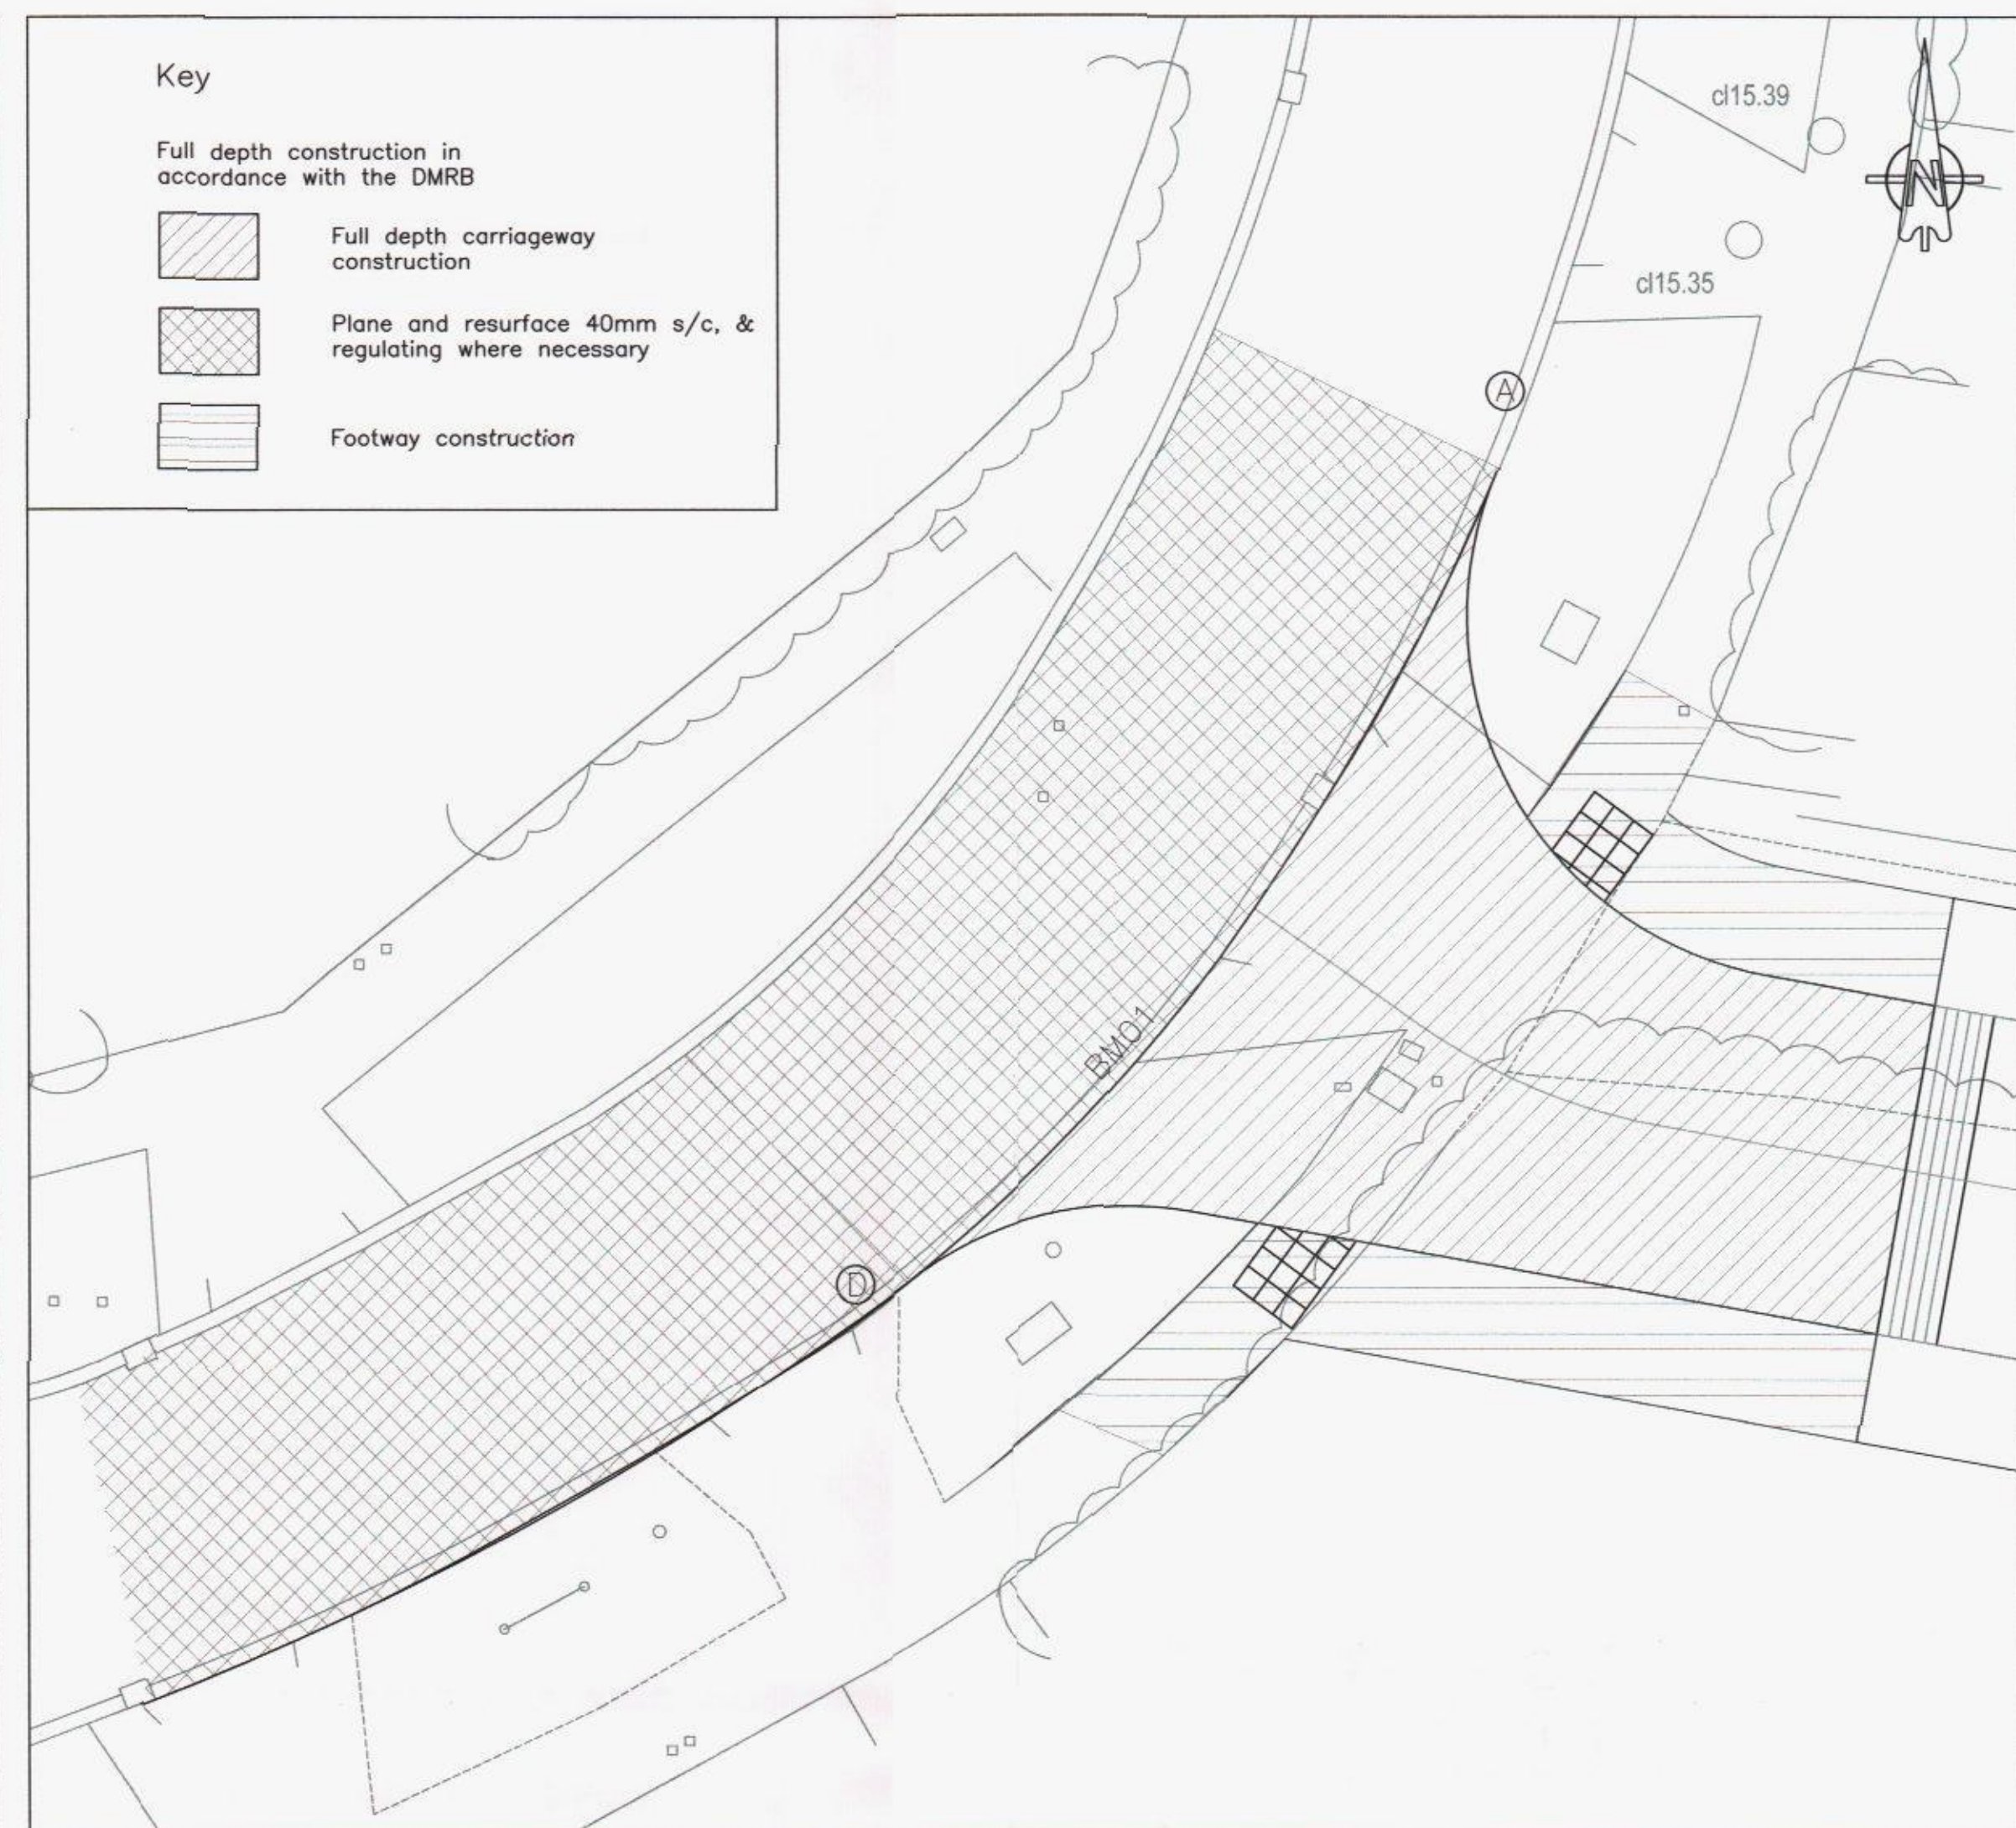


SURFACING
PLAN
Scale 1:100

Proposed White Lining Schedule

LINE No	REFERENCE No	MARK	GAP	WIDTH	DESCRIPTION
WL1	1003	600	300	200	Give Way Markings
WL2	1009	600	300	100	Edge of the carriageway at a road junction
WL3	1023	3750	-	1250	Junction Approach Marking
WL4	1004	4000	2000	100	Centre Line Marking

PLAN
Scale 1:100

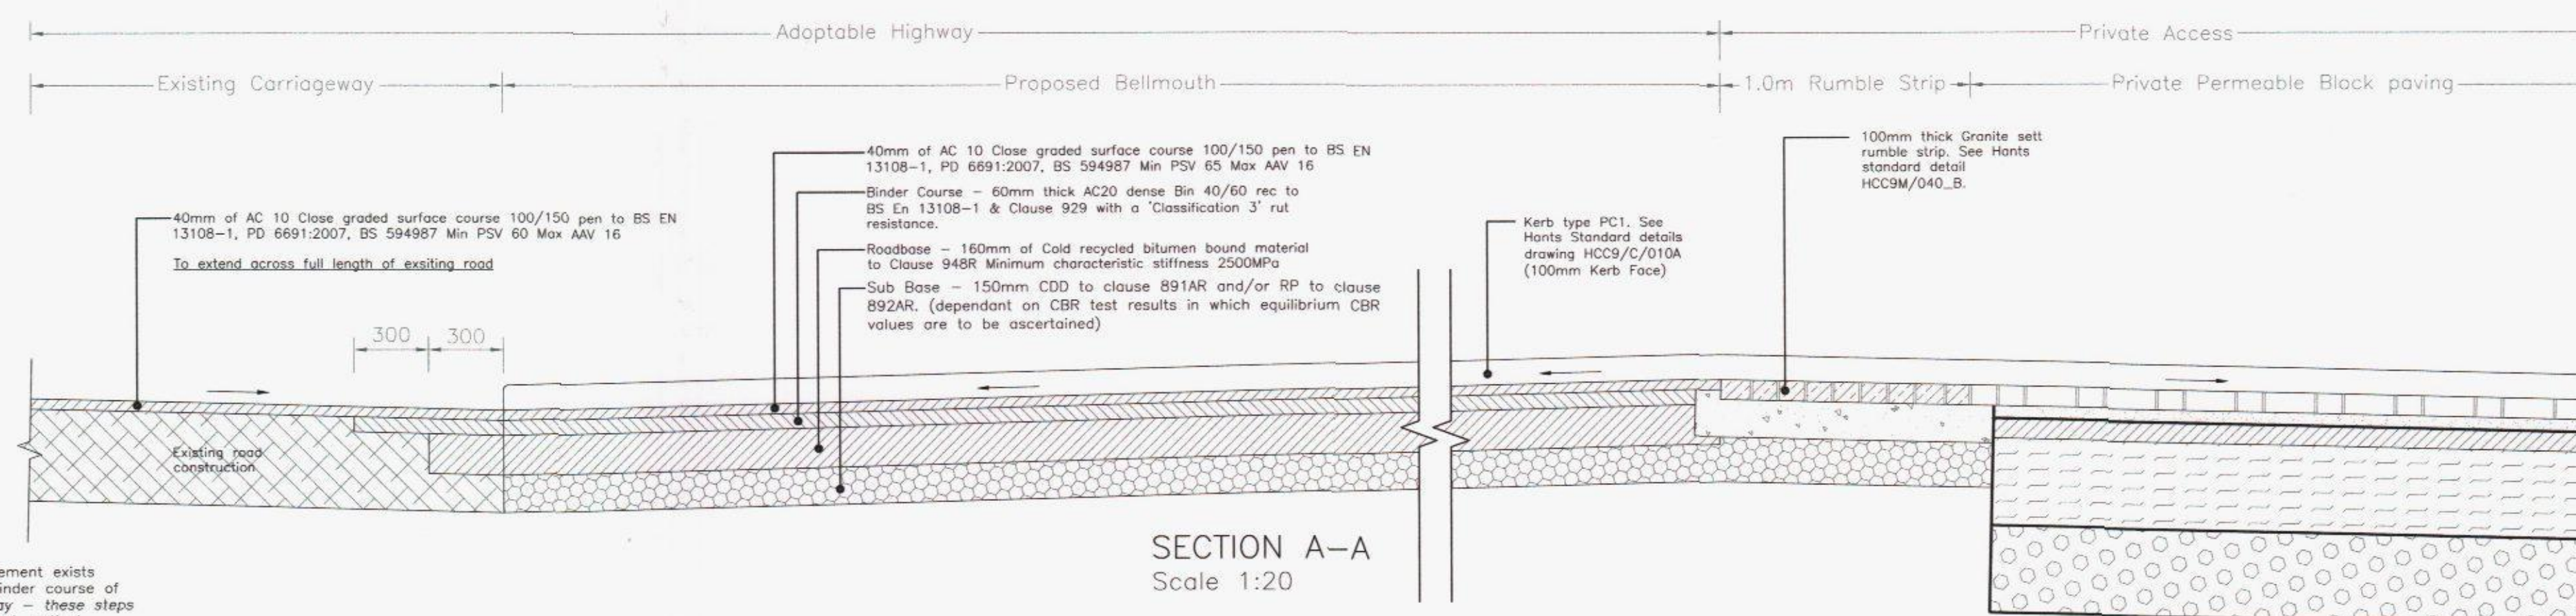

Notes:

1. Where a stepped arrangement exists between the surface and binder course of new and existing carriageway, these steps need to be created with neat vertical saw-cuts, which are pointed with bitumen (in accordance with clause 903.22). See HCC standard details 'HCC9/M/015_C and HCC9/M/020_C' for guidance.
2. A PSV of 45 is required for the footway or 55 if the gradient of the footpath is greater than 5%.

© This document is the property of Michael & Jeannine Associates Limited and may not be copied, altered or reproduced in any way without their permission.

Hampshire County Council Standard Details List

<u>Carriageway Construction Details</u>	
HCC9/C/010_A	Precast Concrete kerb
HCC9/C/045_C	Footways – Type 1A
HCC9/C/060_B	Uncontrolled Pedestrian Crossing in New Works
<u>Minor Maintenance Details</u>	
HCC9/M/005_A	Kerb Replacement (on New Base)
HCC9/M/015_C	Haunch Details Employing Cold Recycled Bituminous Bound Material (CRBBM)
HCC9/M/020_C	Carriageway Haunch Repair Detail
HCC9/M/040_B	Rumble Strip
<u>Drainage Construction Details</u>	
HCC9/D/015_B	Gully Type 1

This drawing is to be read in conjunction with all other drawings listed below

4884:601	Original Survey
4884:60	General Arrangement
4884:60:	Crown and Channel Profiles
4884:60:	Swept Path Analysis
4884:60:	Land Plan
4884:60:	Level and Contours Plan

Notes:

All works to be in accordance with the Design Manual for Roads and Bridges and the specifications issued by Hampshire County Council.

C	09.01.14	Proposed lighting specification added. Existing channel re-profiling indicated.	WSR
B	18.12.13	Amended in line Hampshire County Council comments.	WSR
A	13.11.13	Amended in line with Stage 1 & 2 Road Safety Audit comments.	WSR
REV. No.	DATE	DESCRIPTION	INITIAL

Client	  			
Project	Opsey Nursery Ennives			Monarch House, Barton Lane, Abingdon, Oxon, OX14 3NB Tel: 01235 555173 Fax: 01235 523226
Title	General Arrangement			Scale: 1:100@A1 Date: Aug '13 Checked: PPR Drawn: WSR
				Drawing No. 4884:601