


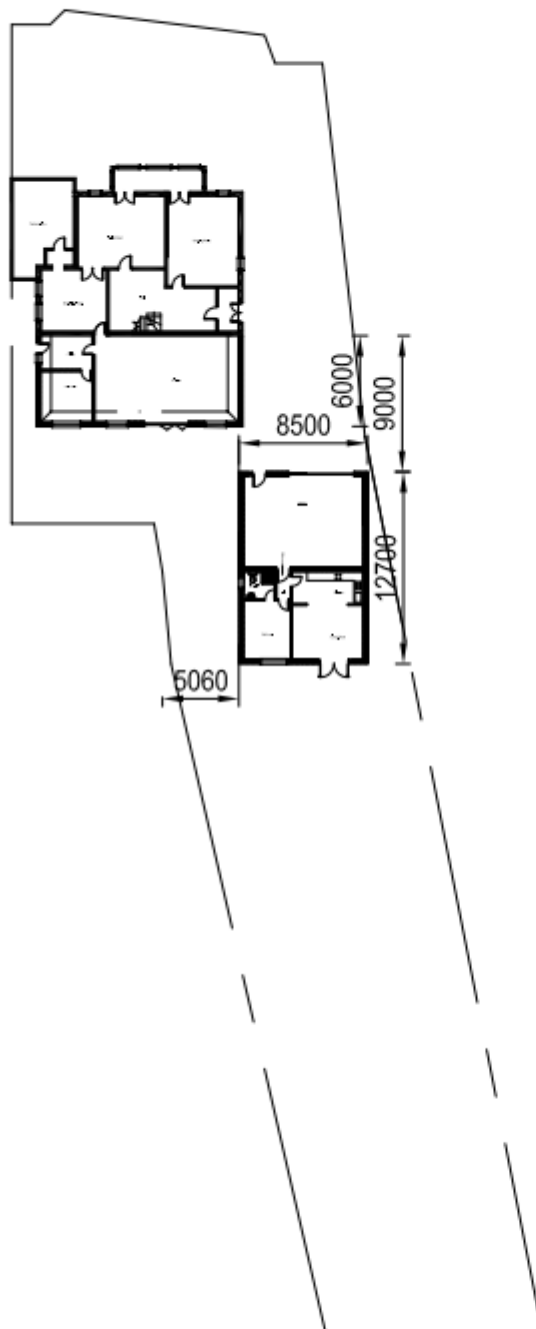

This drawing may be scaled for planning purposes only.
For all other purposes dimensions must be checked on site and not scaled from the drawing.

1m 5m 10m 15m 20m
Scale

Client:	Mr L Pearson
Project:	Dolphin Heights 172 Seafront, Hayling Island
Drawing Title:	Block plan showing proposed Annexe/garage
Drawn By :	SD
Date:	June 14 Scale : 1:500@A4
Drawing No:	DH-006 Issue: A