
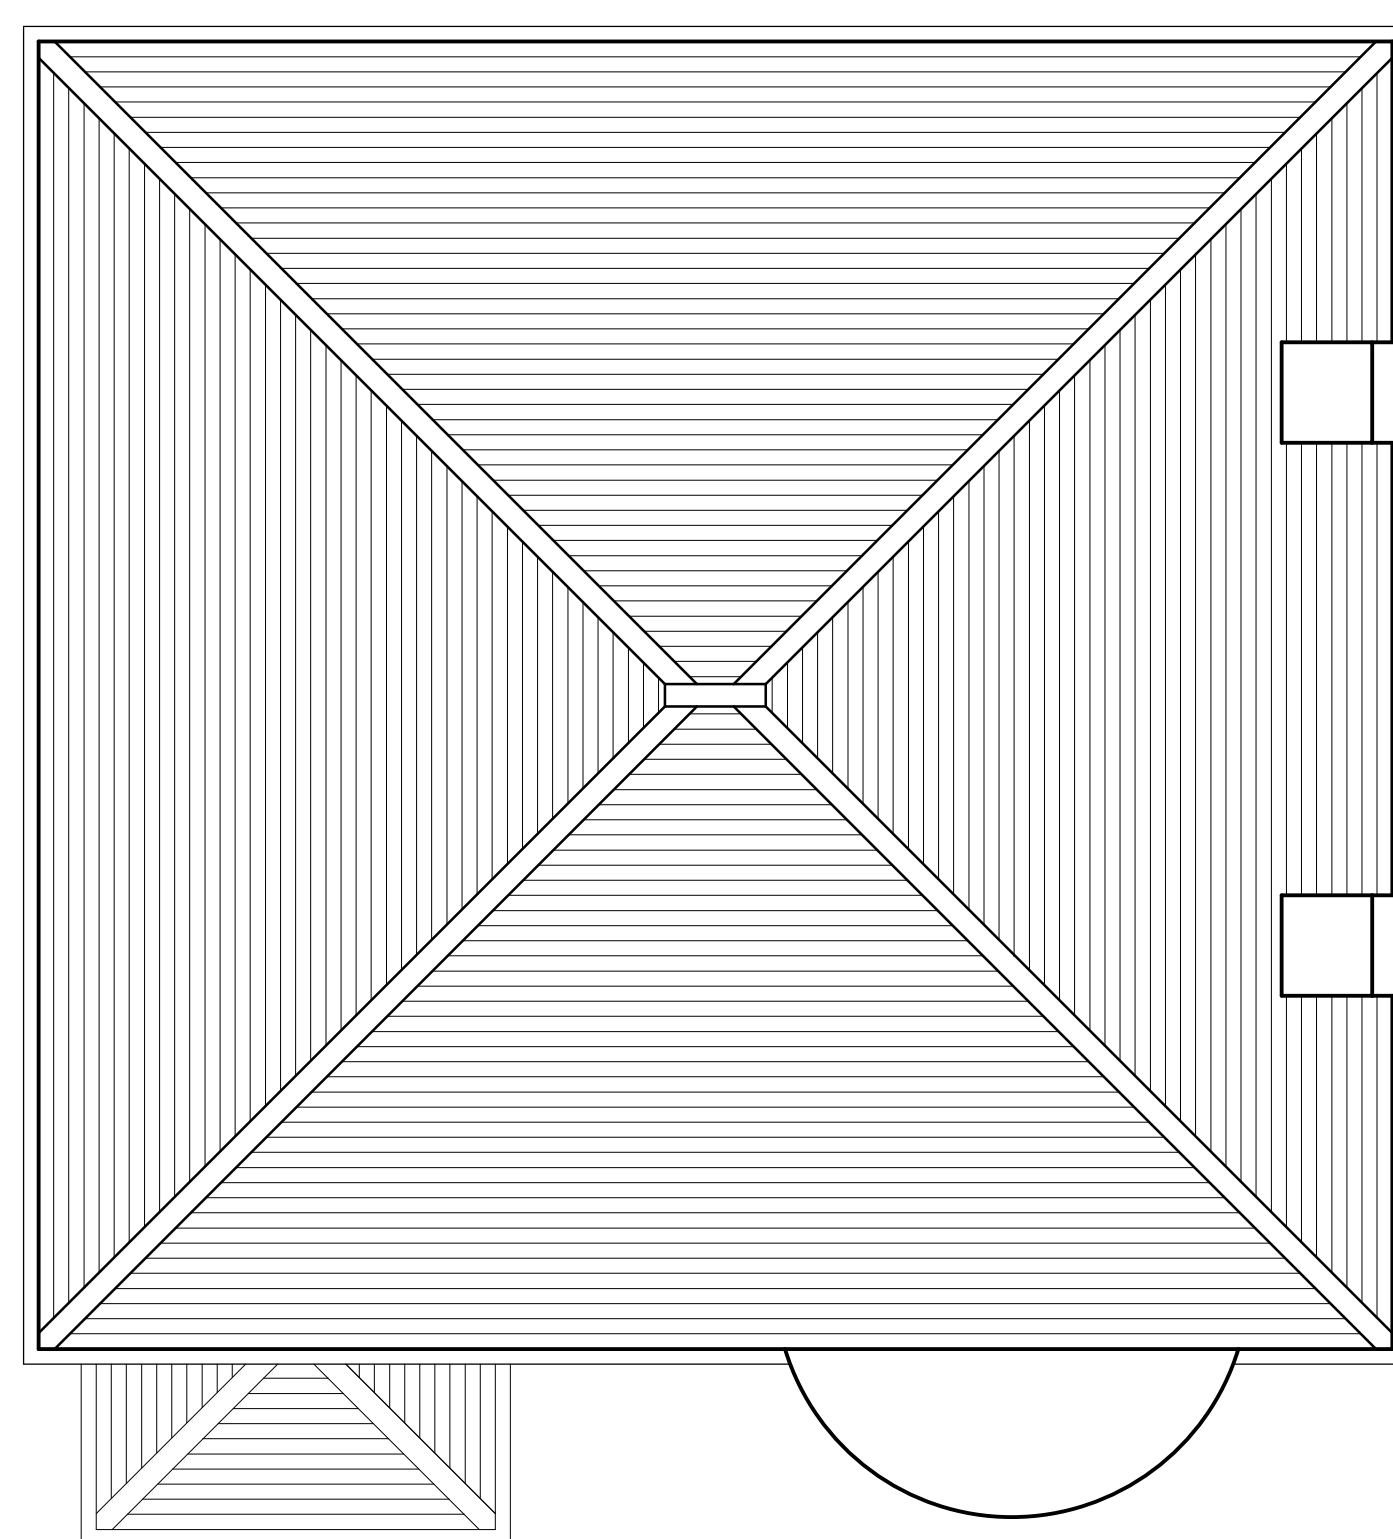


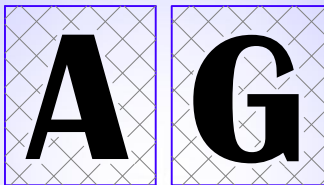

|   |                             |                                      |                   |
|---|-----------------------------|--------------------------------------|-------------------|
|   |                             |                                      |                   |
| <p align="center"><b>Anderson Gould Design Ltd.</b><br/>         23 Beaumont, Station Road, Haslemere, TQ17 7NS. Tel 01424 710056<br/>         Email: <a href="mailto:rah.gould@andersongould.co.uk">rah.gould@andersongould.co.uk</a> Web: <a href="http://www.agoonline.co.uk">www.agoonline.co.uk</a></p> |                             |                                      |                   |
| <p align="center"><b>Architectural Design &amp; Drafting Service</b></p>   |                             |                                      |                   |
| <p>Client:<br/> <b>Mr &amp; Mrs S Cussen</b></p>   |                             |                                      |                   |
| <p>Project title.<br/> <b>Proposed New Bay Roof<br/>         15 Auril Drive<br/>         Bedhampton<br/>         Portsmouth<br/>         Hampshire PO9 3LR</b></p>   |                             |                                      |                   |
| <p>Drawing Title.<br/> <b>Existing Plans &amp; Elevations</b></p>   |                             | <p>Date<br/> <b>Aug 14</b></p>       |                   |
| <p>Drawing Status<br/> <b>Planning</b></p>   | <p>Drawn<br/> <b>RG</b></p> | <p>Checked</p>                       |                   |
| <p>JOB No.<br/> <b>AG-14-09-001</b></p>   |                             | <p><b>SCALE</b><br/> <b>1:50</b></p> | <p><b>REV</b></p> |
| <p><i>Copyright</i><br/>         This drawing is the copyright of Anderson Gould Design Ltd. and may not be copied, altered or reproduced in any way or passed to a third party without written authority. Do not scale unless for planning app. purposes ©</p>                                              |                             |                                      |                   |