


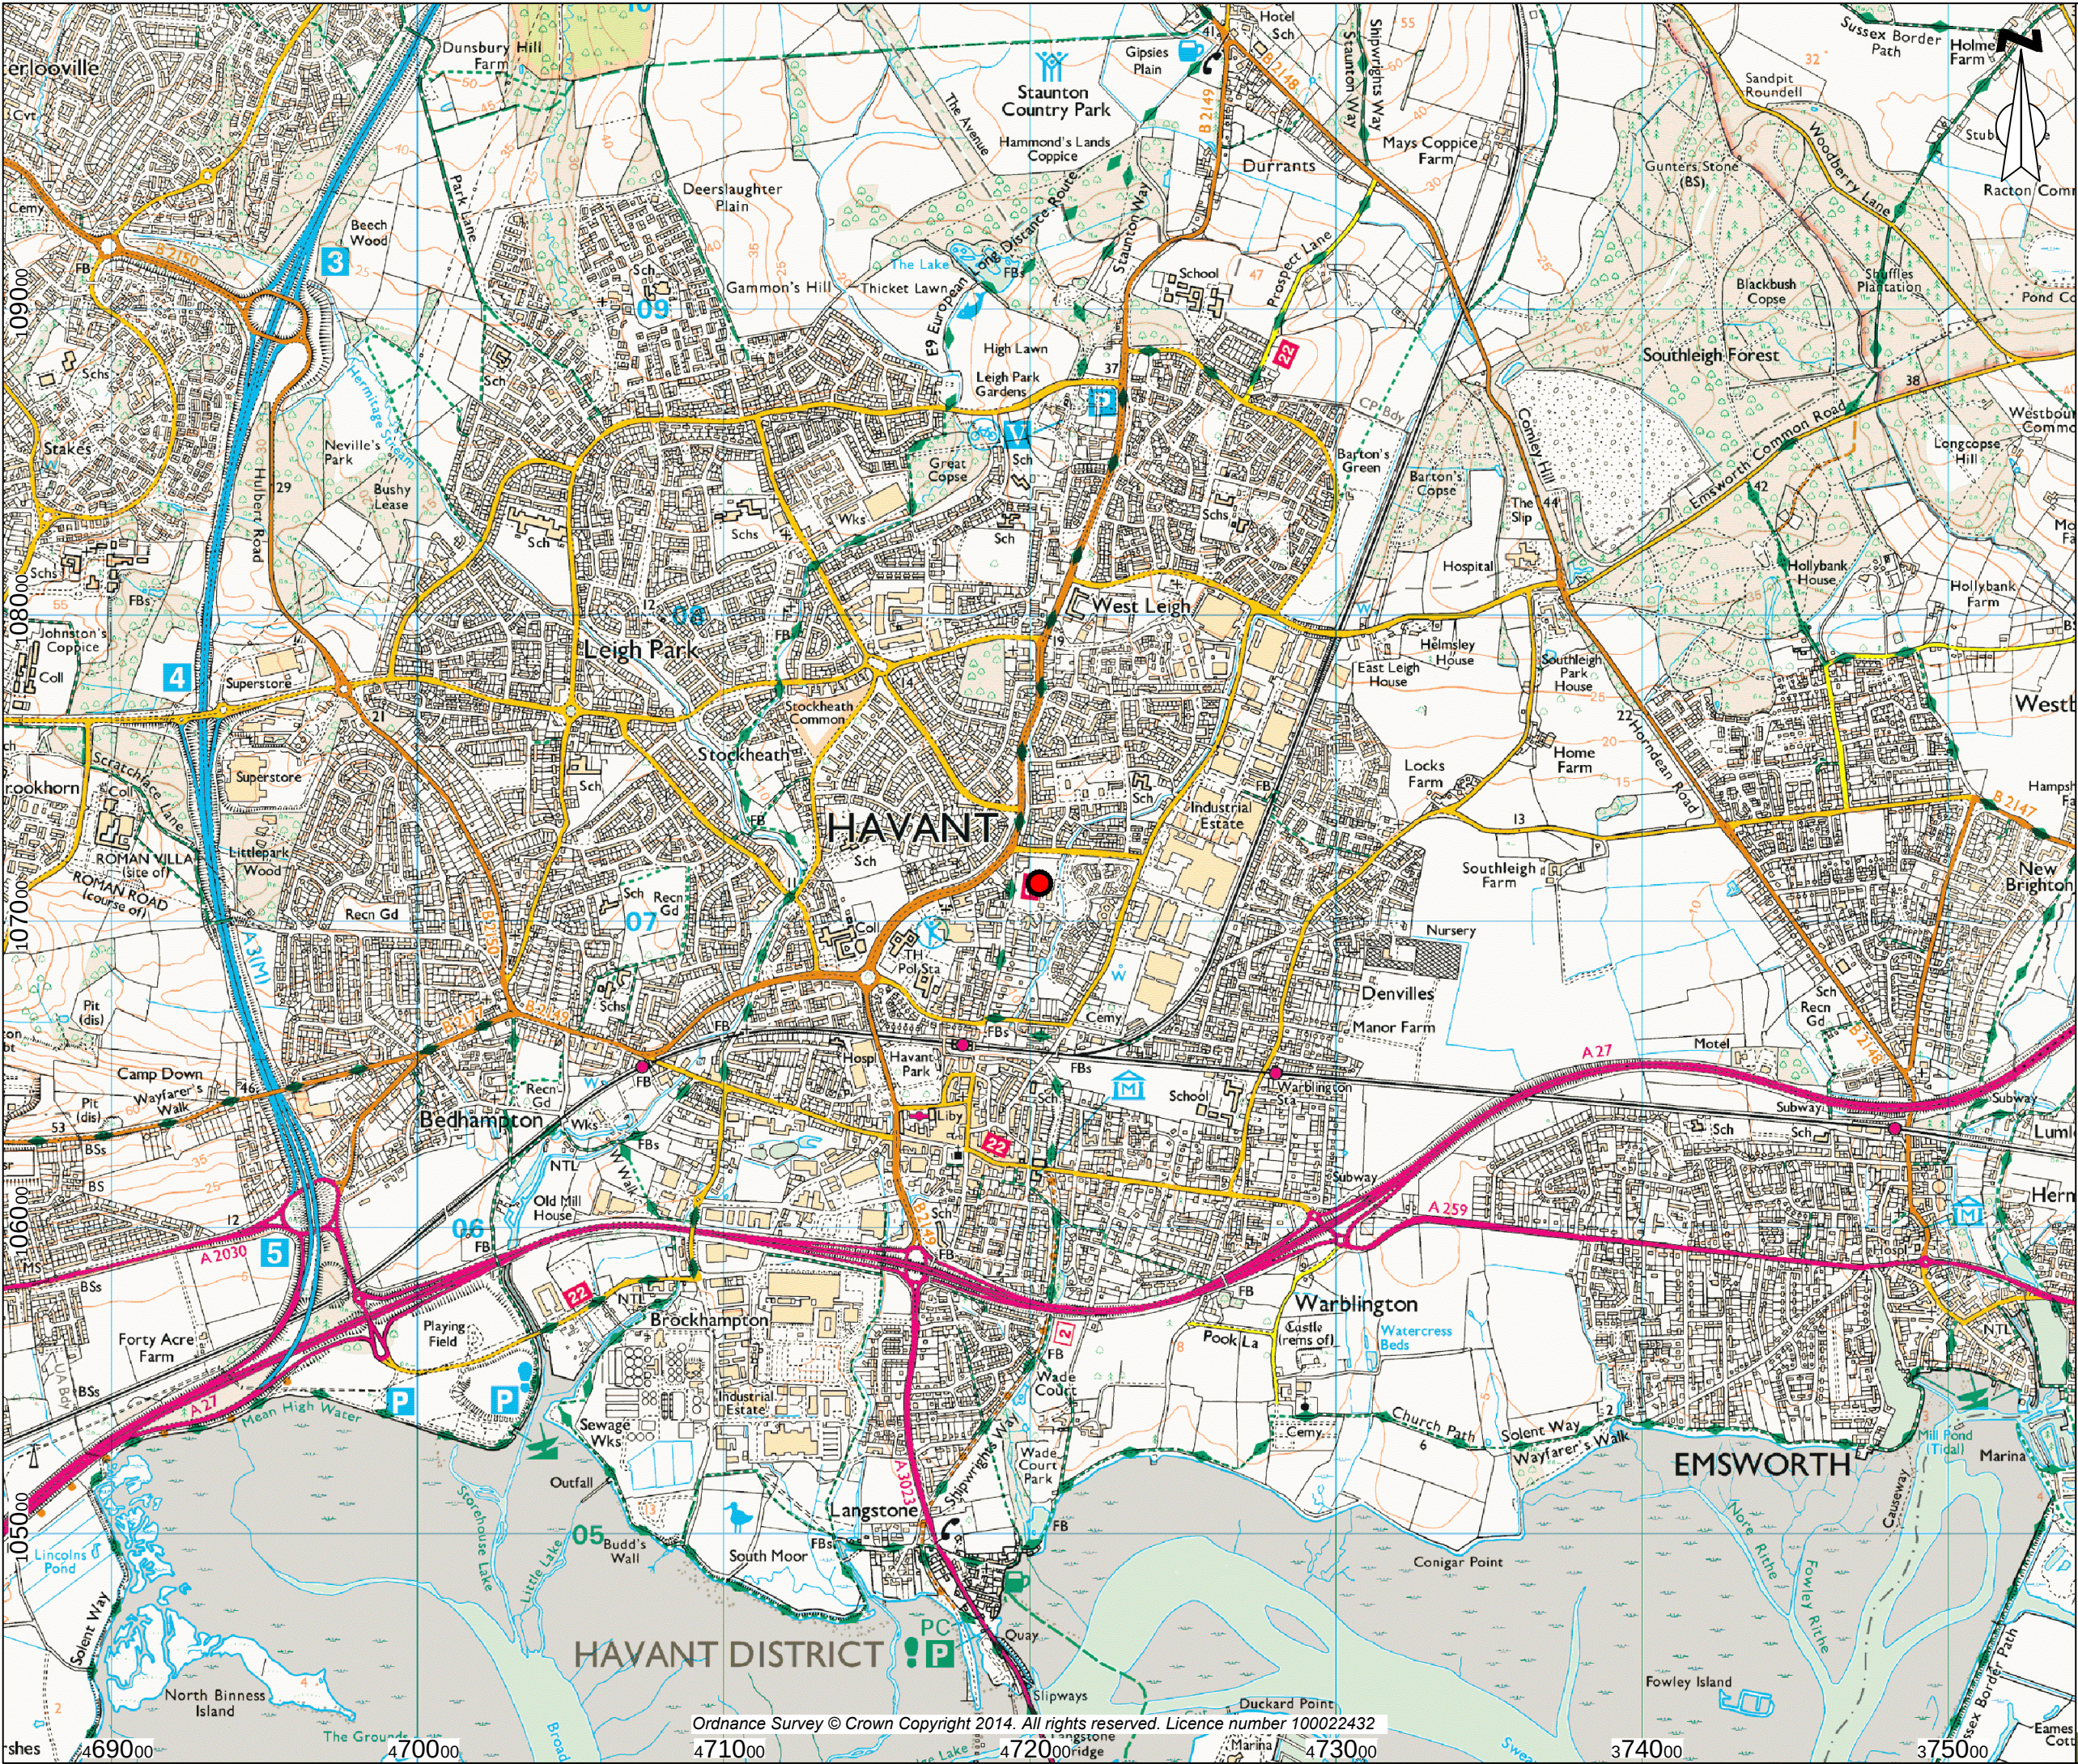

Key

Site Location
(SU 7203 0713)

enzygo

environmental consultants

STEP Business Centre, Wortley Rd, Sheffield, S36 2UH

CLIENT:		Ashley House plc	
SCALE:		PROJECT REF:	
1:20,000@A3		CRM.1112.005	
DRAWN:		DATE:	
MG		Oct 2014	
CHECKED:		PROJECT:	
LS		Oak Park, Havant	
TITLE:		Site Location Plan	
DRAWING NO:		CRM.1112.005.D.001	