

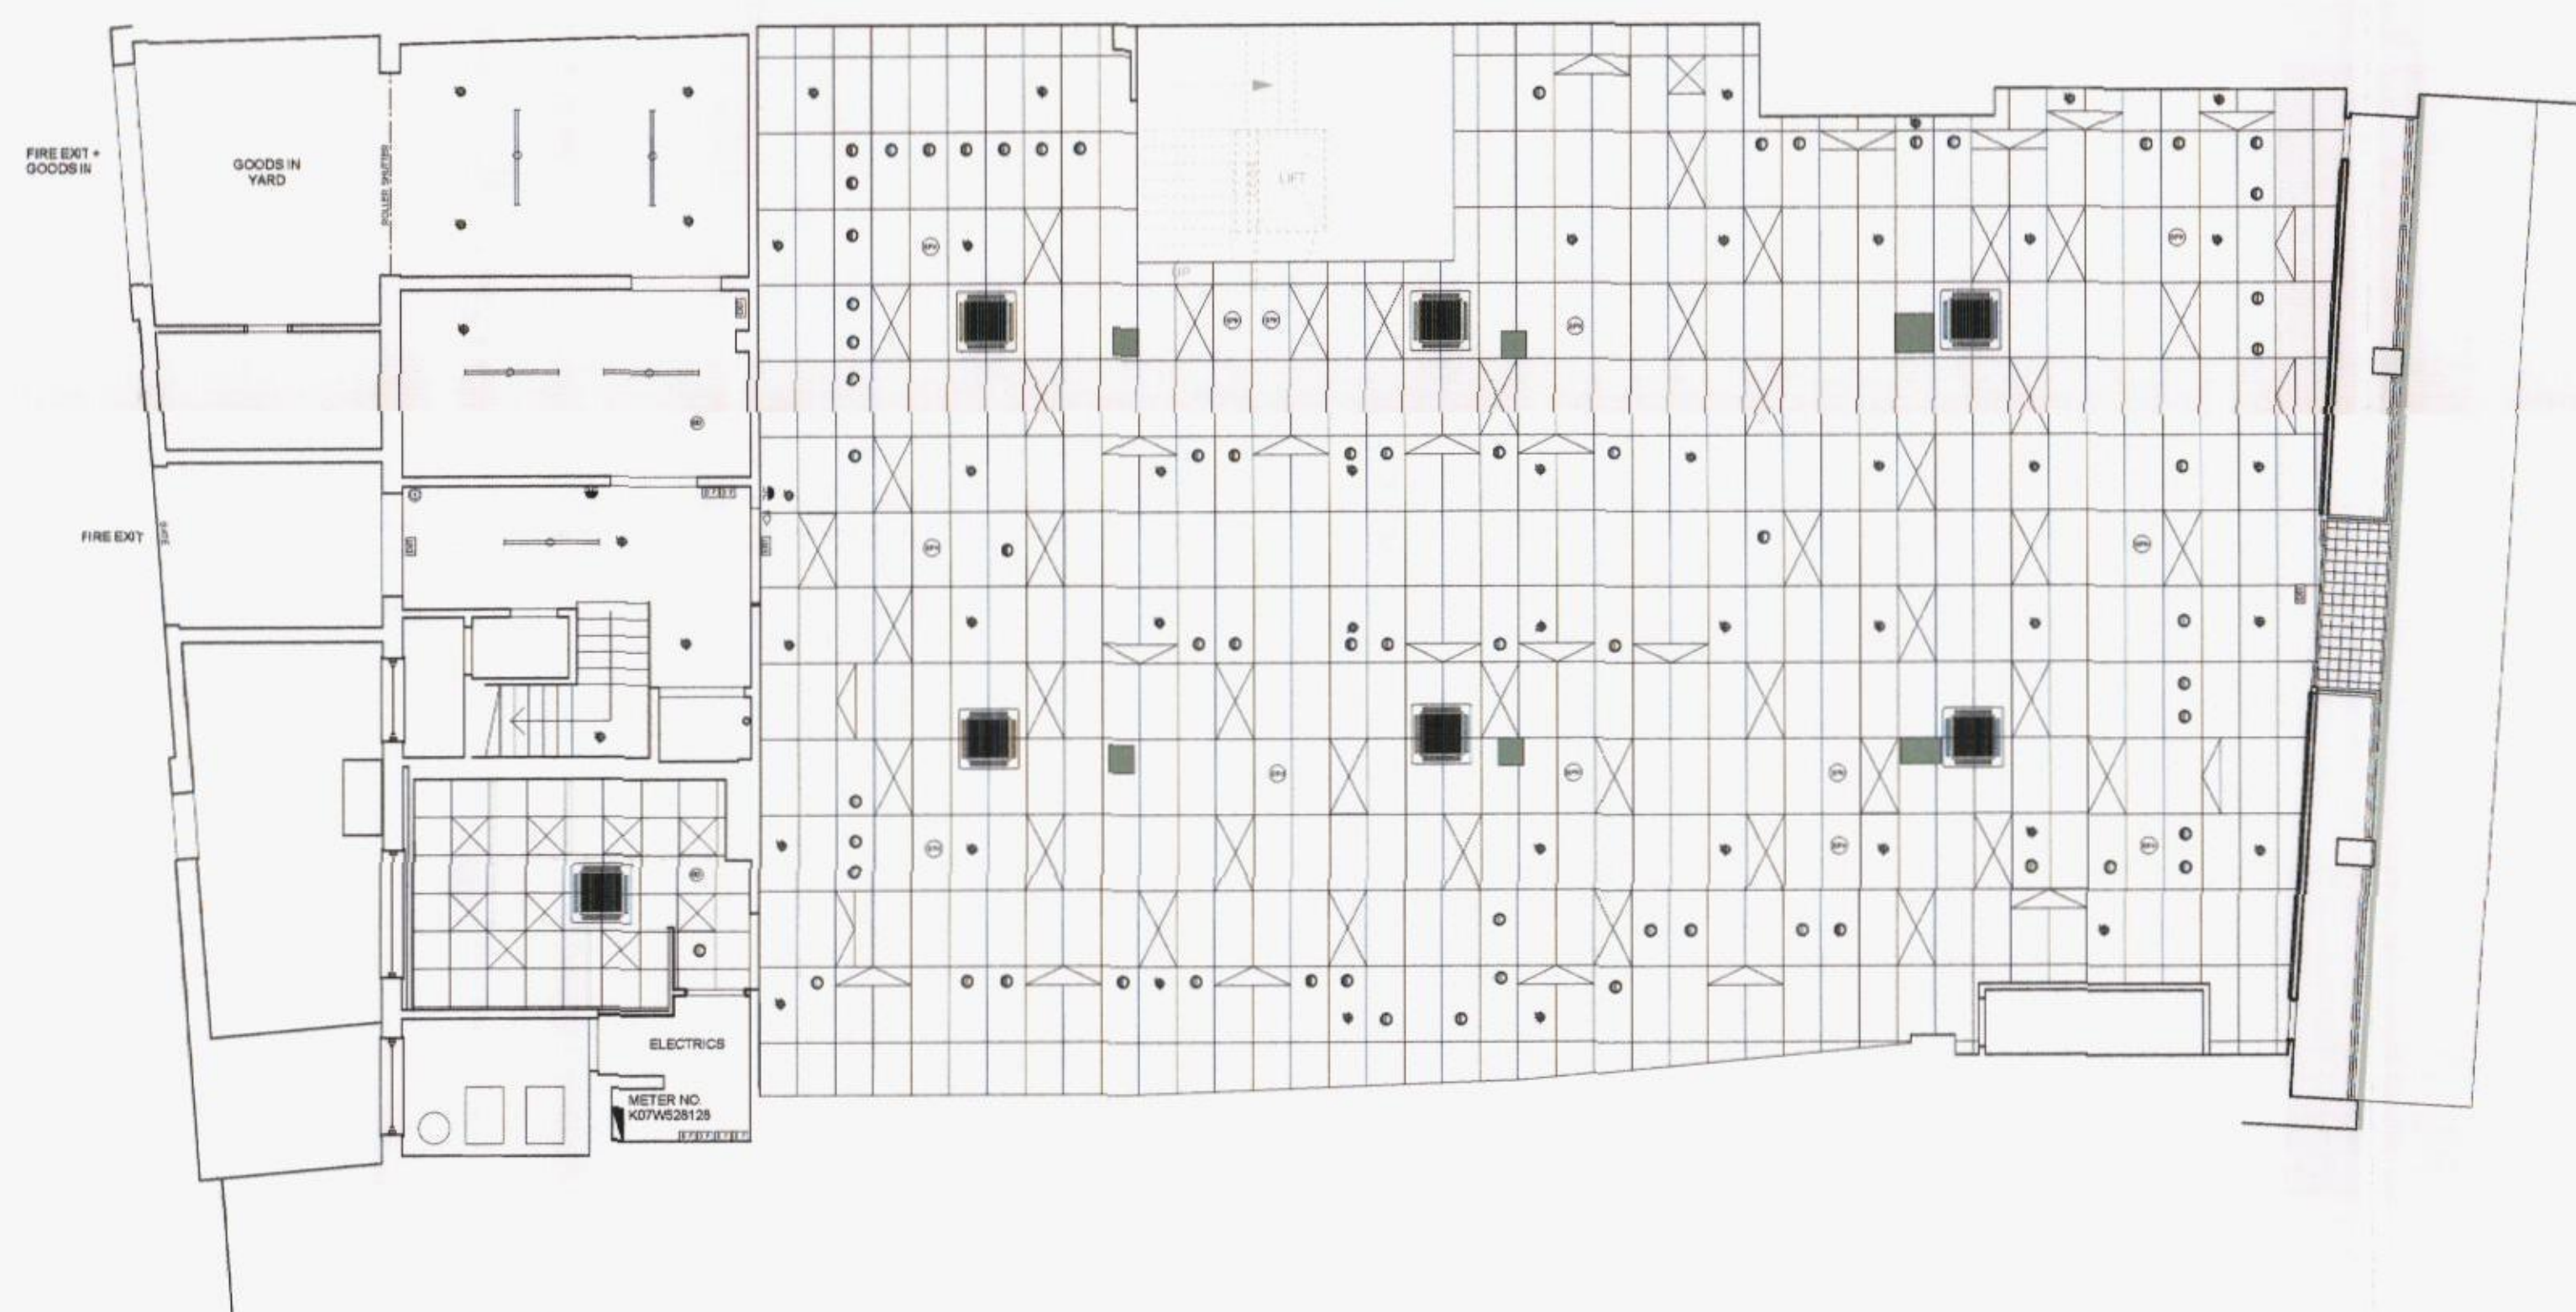
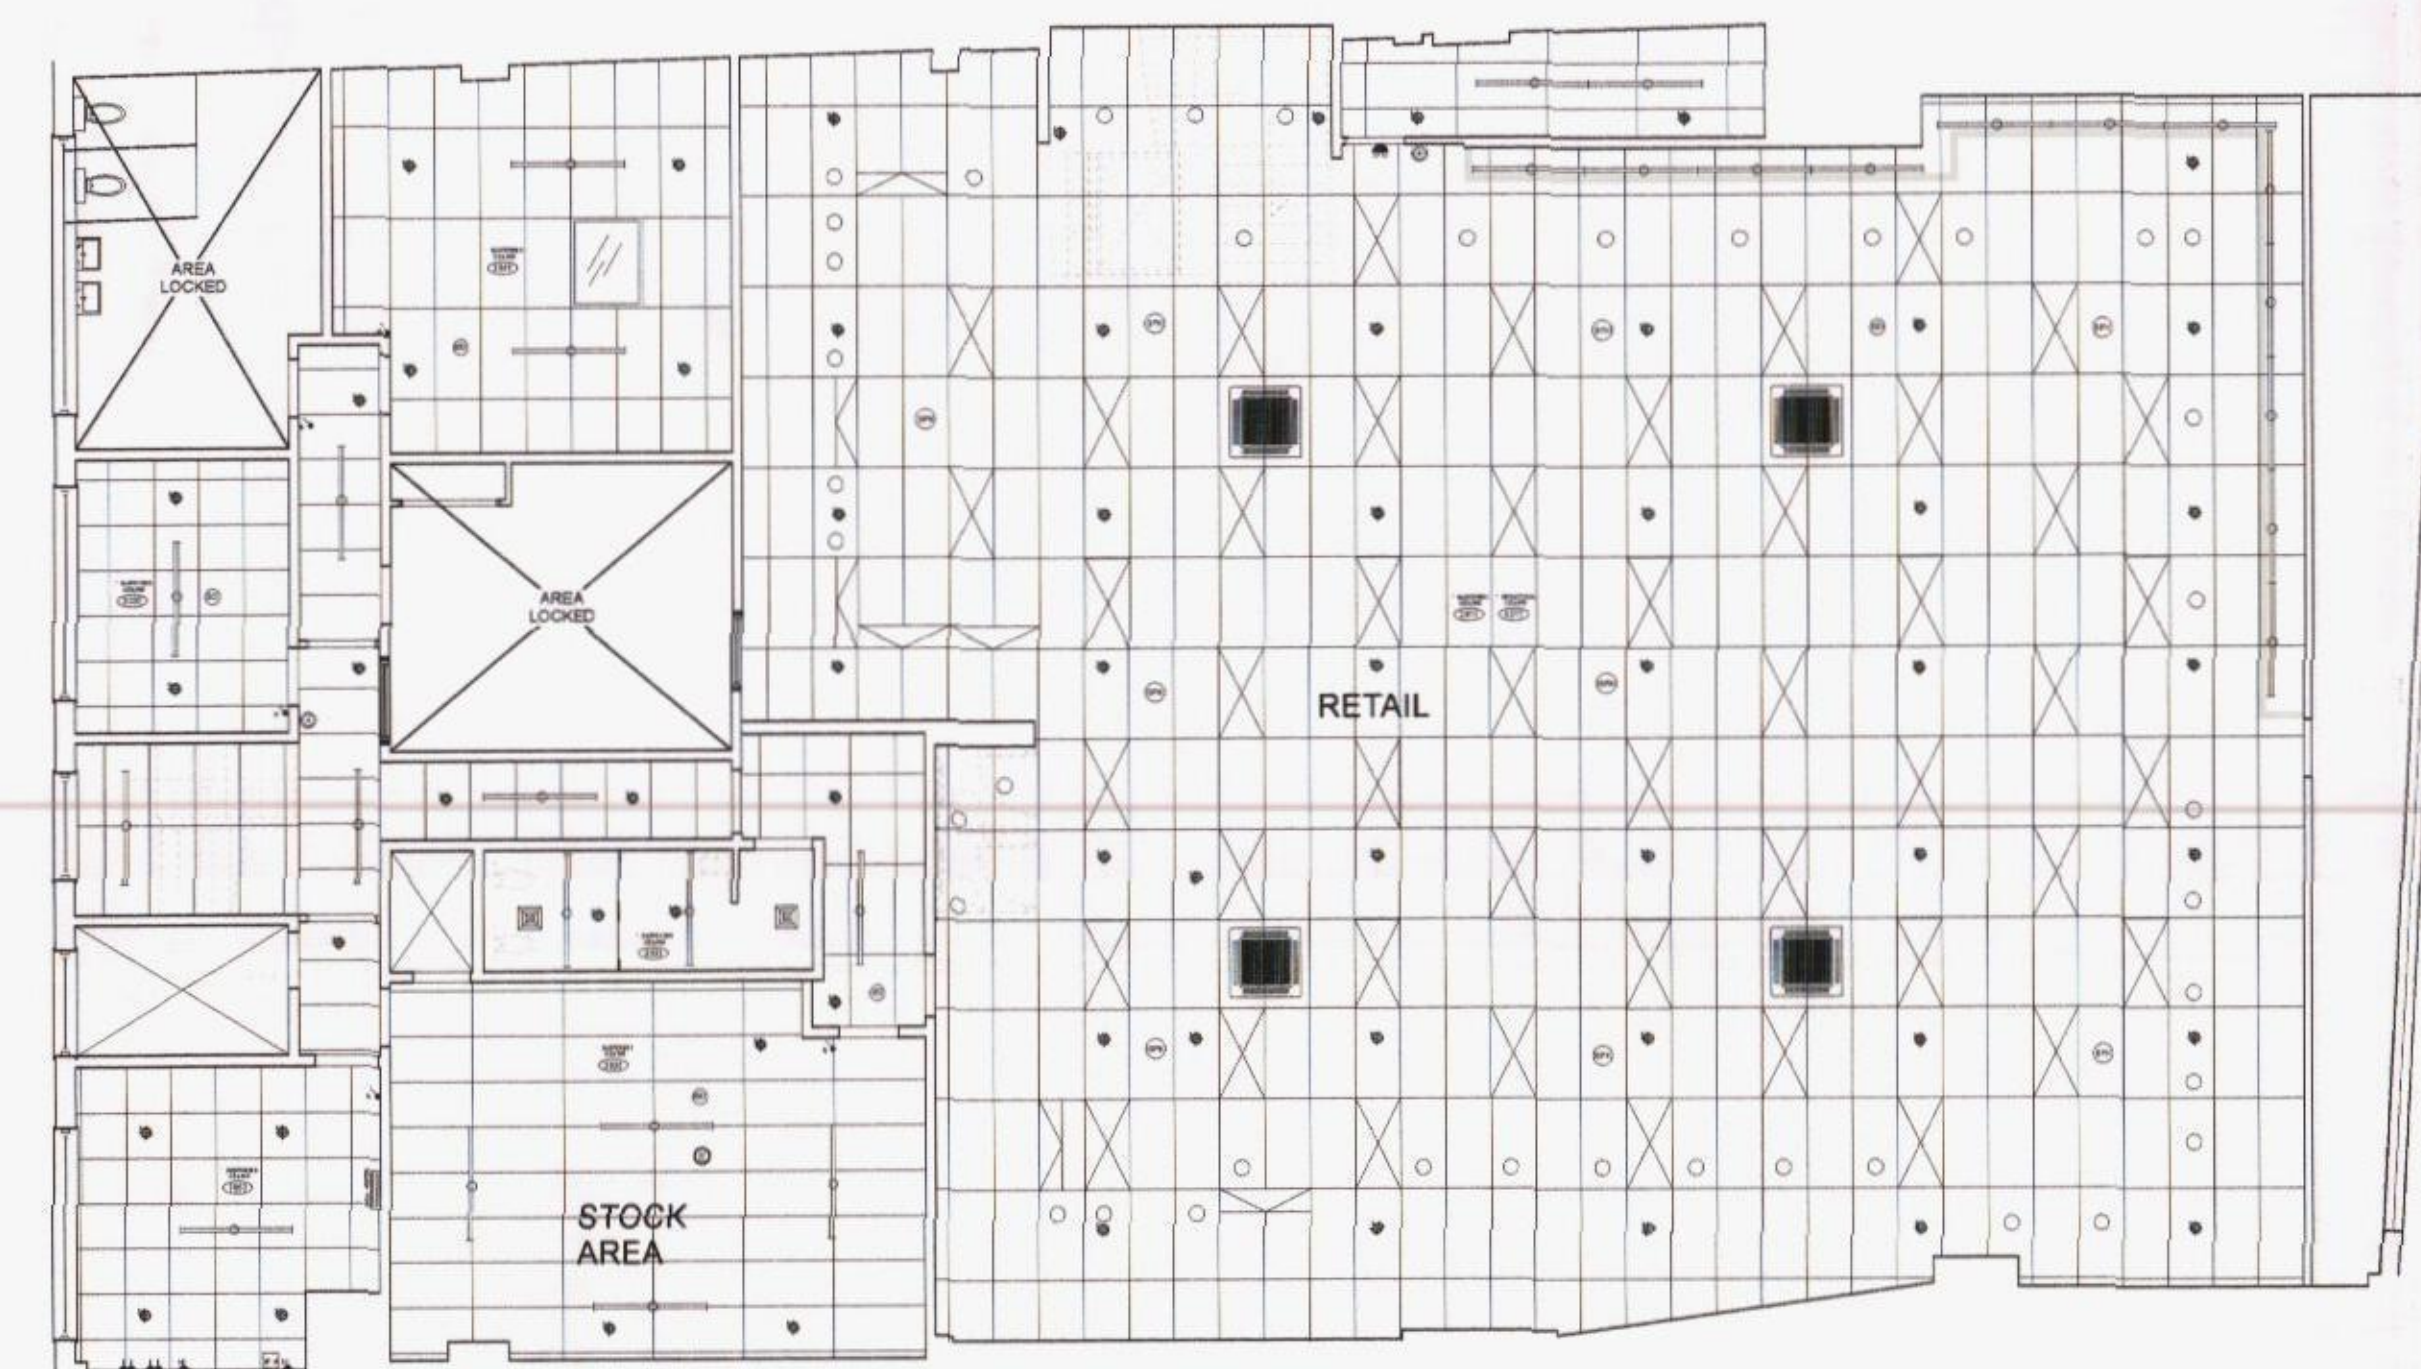
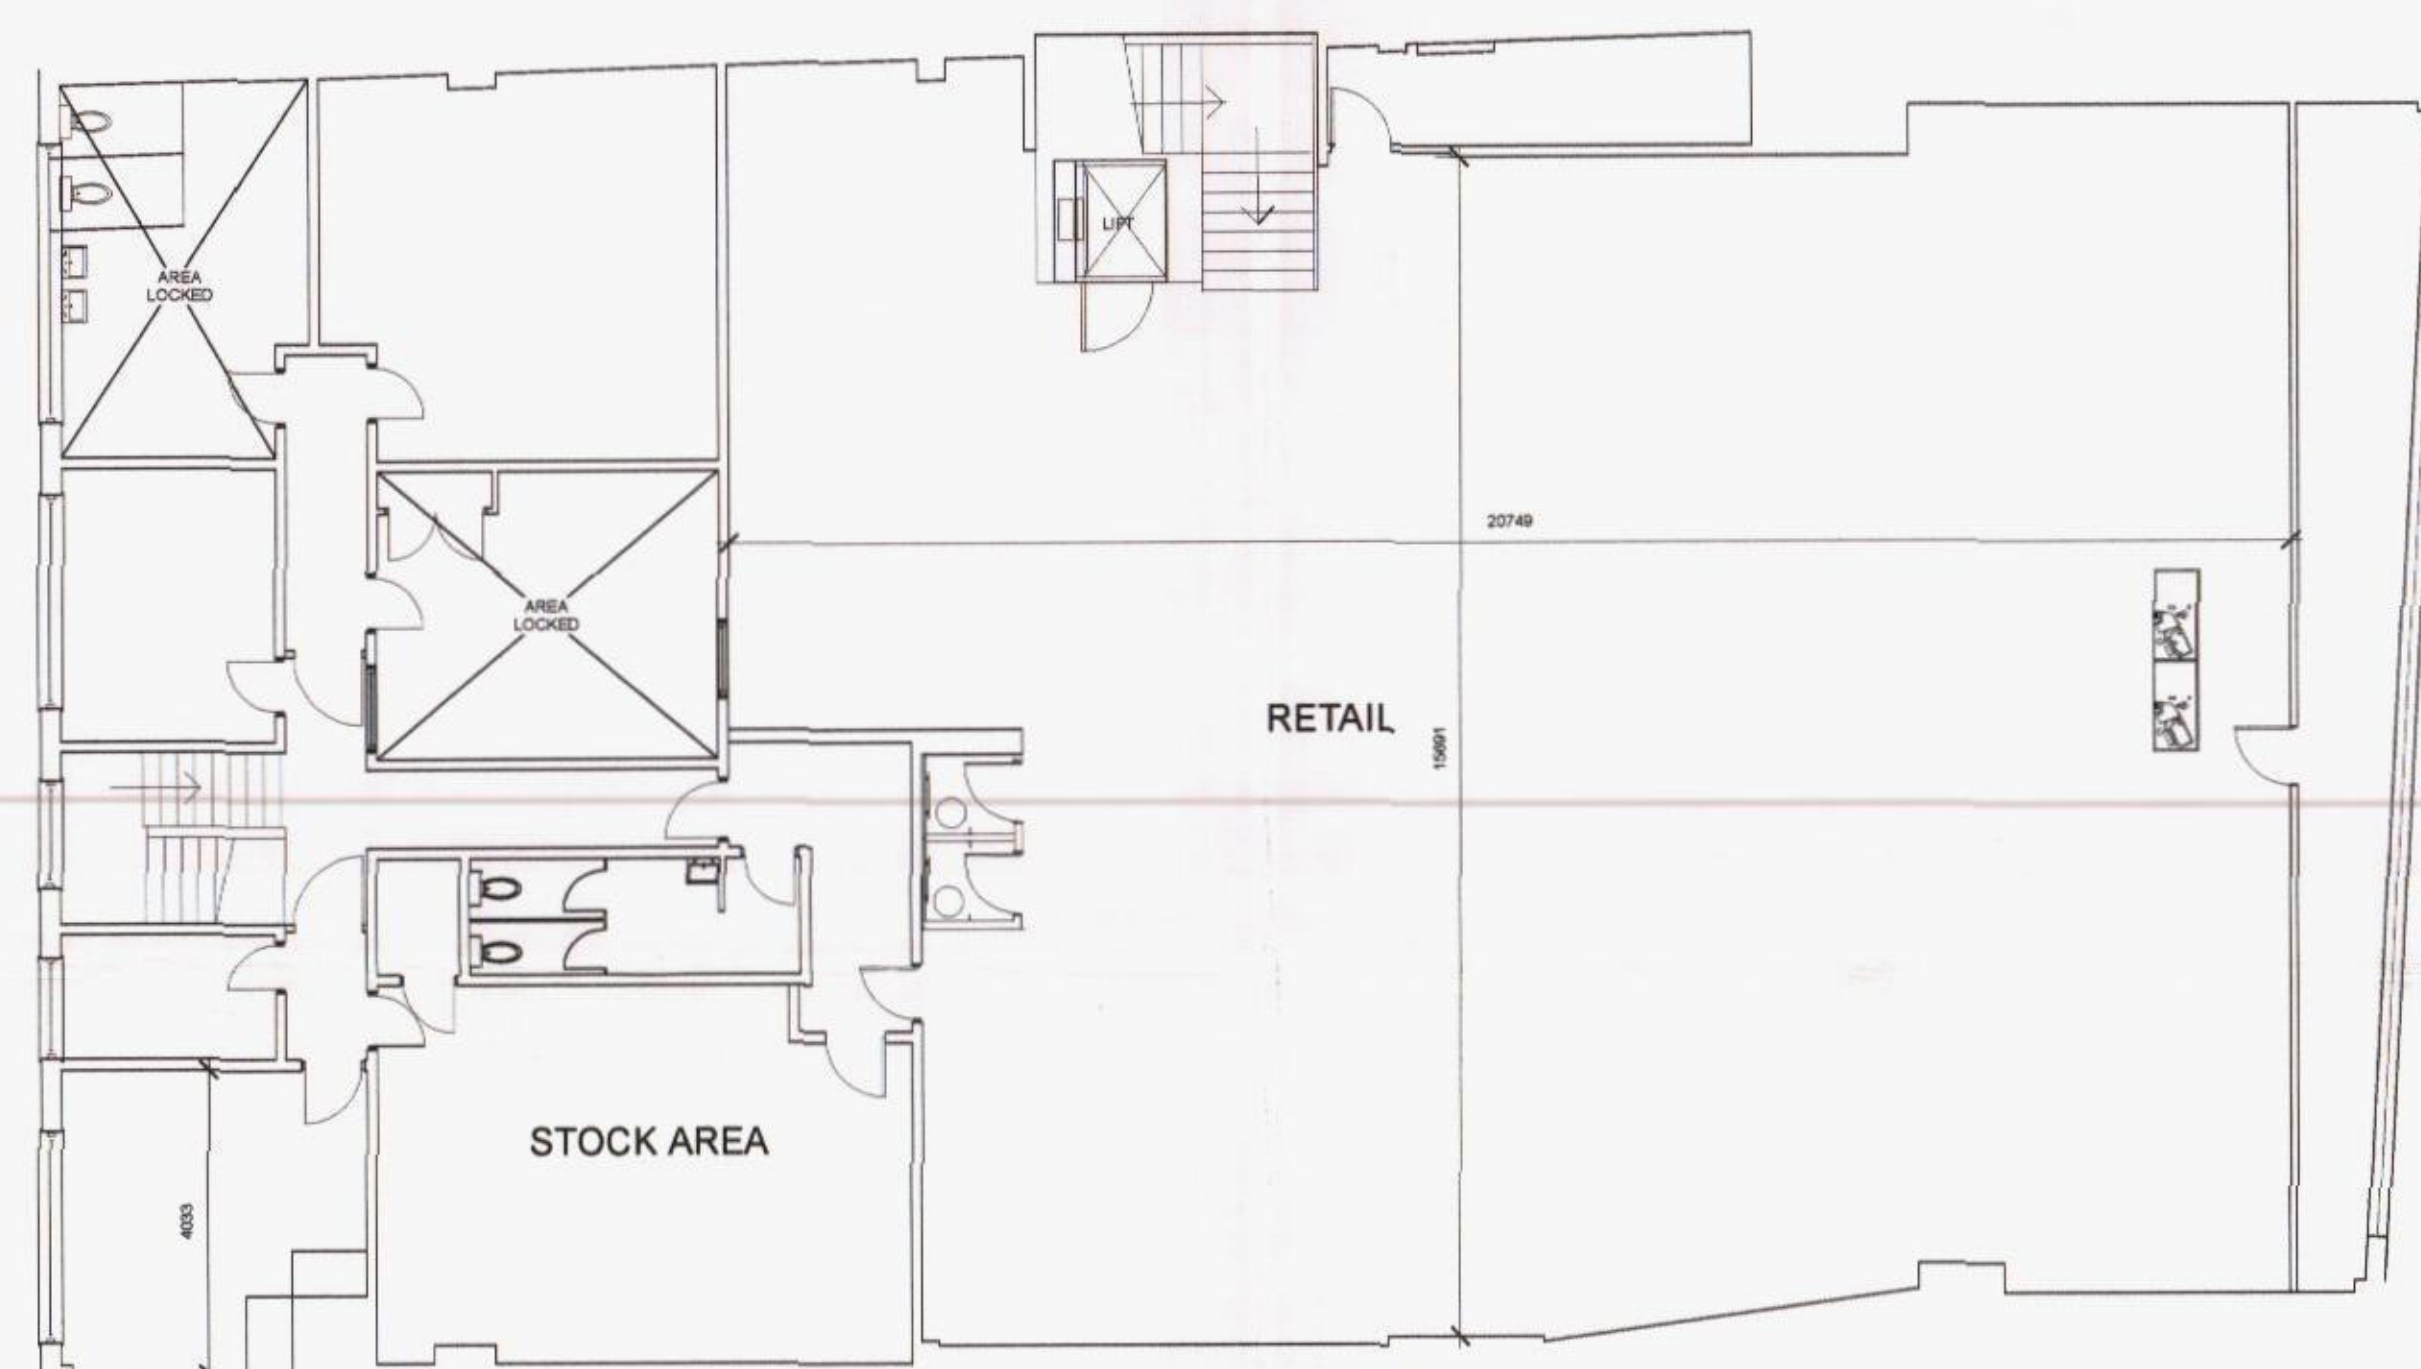


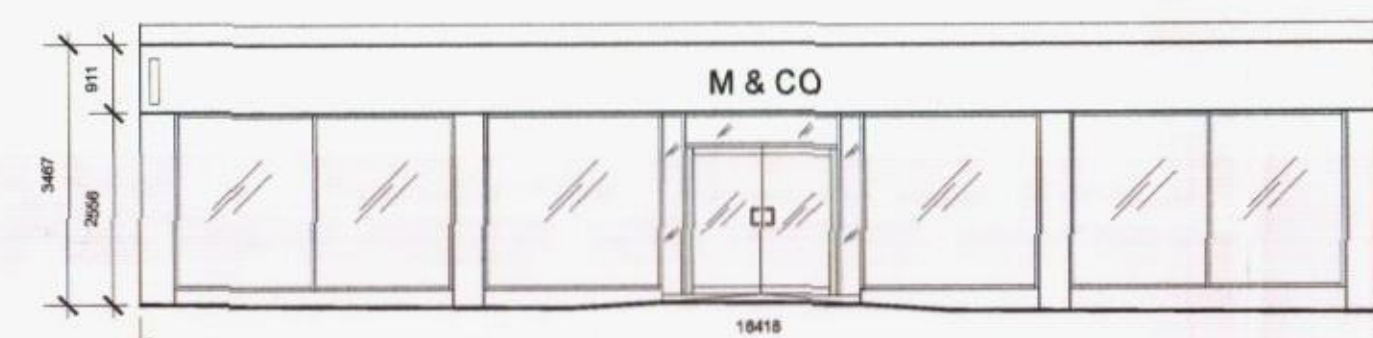


AREA SCHEDULE	SQ. M	SQ. FT.
FIRST FLOOR AREA	520	5579.6
GROUND FLOOR AREA	516	5536.6
TOTAL GROSS FLOOR AREA	1036	11116.2

APPROVED BY		DATE
PROPERTY DIRECTOR		
RETAIL OPERATIONS DIRECTOR		
HEAD OF STORE DEVELOPMENT		
MERCHANDISE MANAGER		
REV DESCRIPTION		DATE
A AMENDED EXISTING SURVEY		23/12/14

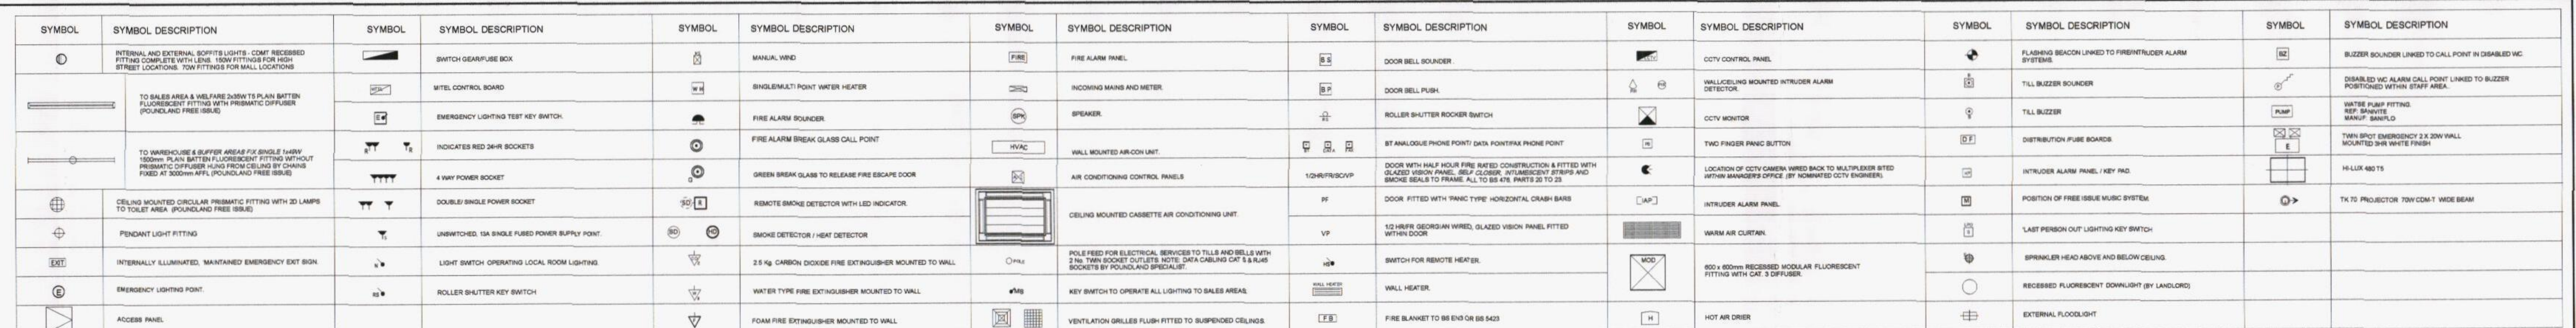

NOTE: PDF FORMAT DRAWINGS ARE NOT TO BE SCALED

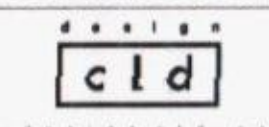

HAVANT BOROUGH
COUNCIL
19 JAN 2015
RECEIVED

DRAWN		BRANCH	
GH		HAVANT	
DATE		PROJECT	
December 2014		11-13 WEST STREET HAVANT HANTS RG9 1ER	
SCALE		SALES AREA	
1:100 @ A0		TITLE EXISTING SURVEY & PLANNING (0401)	
		DWG. No.	
		REV	