


SUPERSEDED

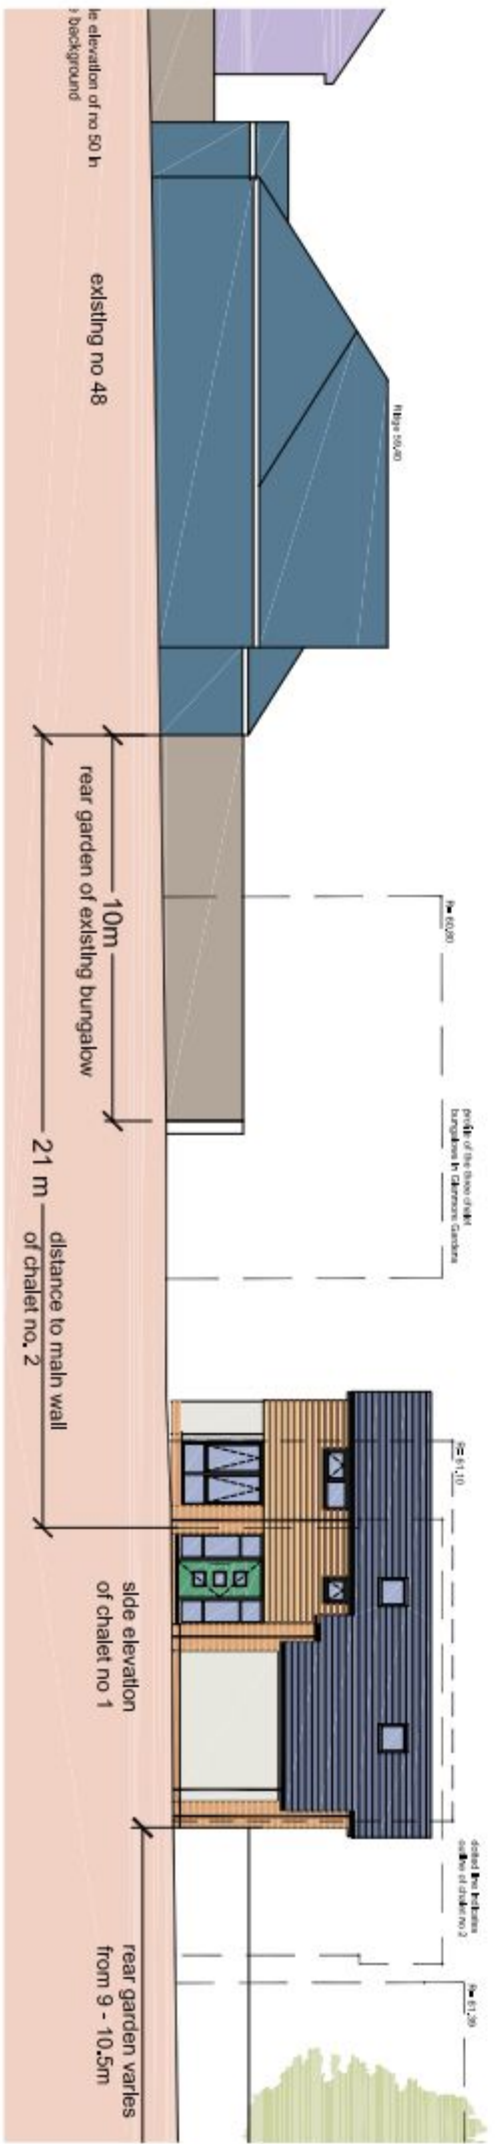


SITE SECTION AA AS PROPOSED

1:200



ION BB AS PROPOSED - PARTIAL VIEW

1:200

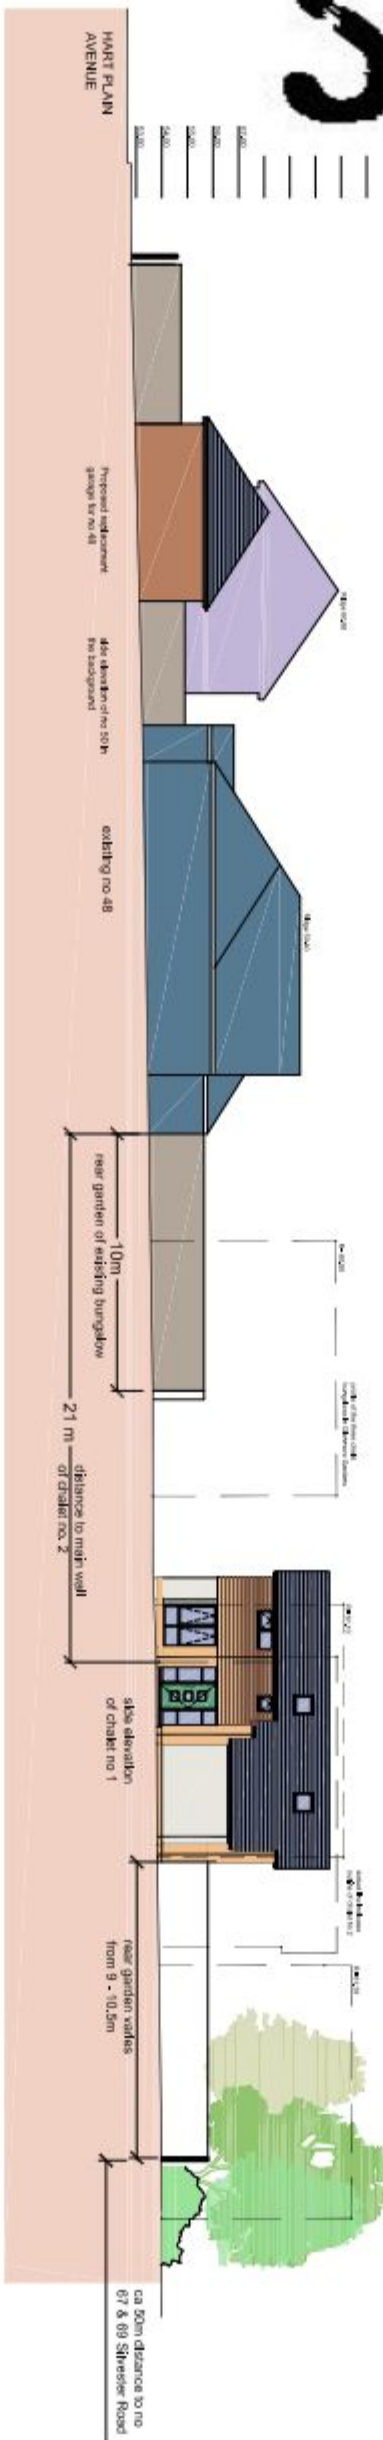

SITE SECTION BB AS PROPOSED

1:300

SITE SECTIONS

48 HART PLAIN AVENUE, WATERLOOVILLE

NOTES:

This drawing has been prepared for the purpose of Planning and/or Building Regulations approval only, and is not to be used for any other purpose.

All dimensions to be checked on site and any discrepancy notified to The Martin Ralph Group. Written dimensions are to be used in preference to scaled dimensions.

This drawing is the property of The Martin Ralph Group and must not be reproduced, in part or whole, or deviated from, without their permission.

AMENDMENTS	DATE

CLIENT
LANDMARK ESTATES LTD

PROJECT
RESIDENTIAL DEVELOPMENT
48 HART PLAIN AVENUE,
WATERLOOVILLE

DRAWING TITLE
SITE SECTIONS AA & BB
AS PROPOSED

DATE
20.09.2014

SCALE
1:200 & 1:300 @ A3

DRAWING No.
14A_067 011

REVISION

THE
MARTIN RALPH
GROUP



CHARTERED SURVEYORS
ARCHITECTS & ENGINEERS

11 Dragon House
Hussar Court
Bunrables Business Park
Pocklington
Hampshire
PO7 7SF
www.martinralph.co.uk
Info@martinralph.co.uk
T. 023 9226 7711
F. 023 9226 7712