
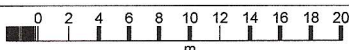


22 Rails Lane

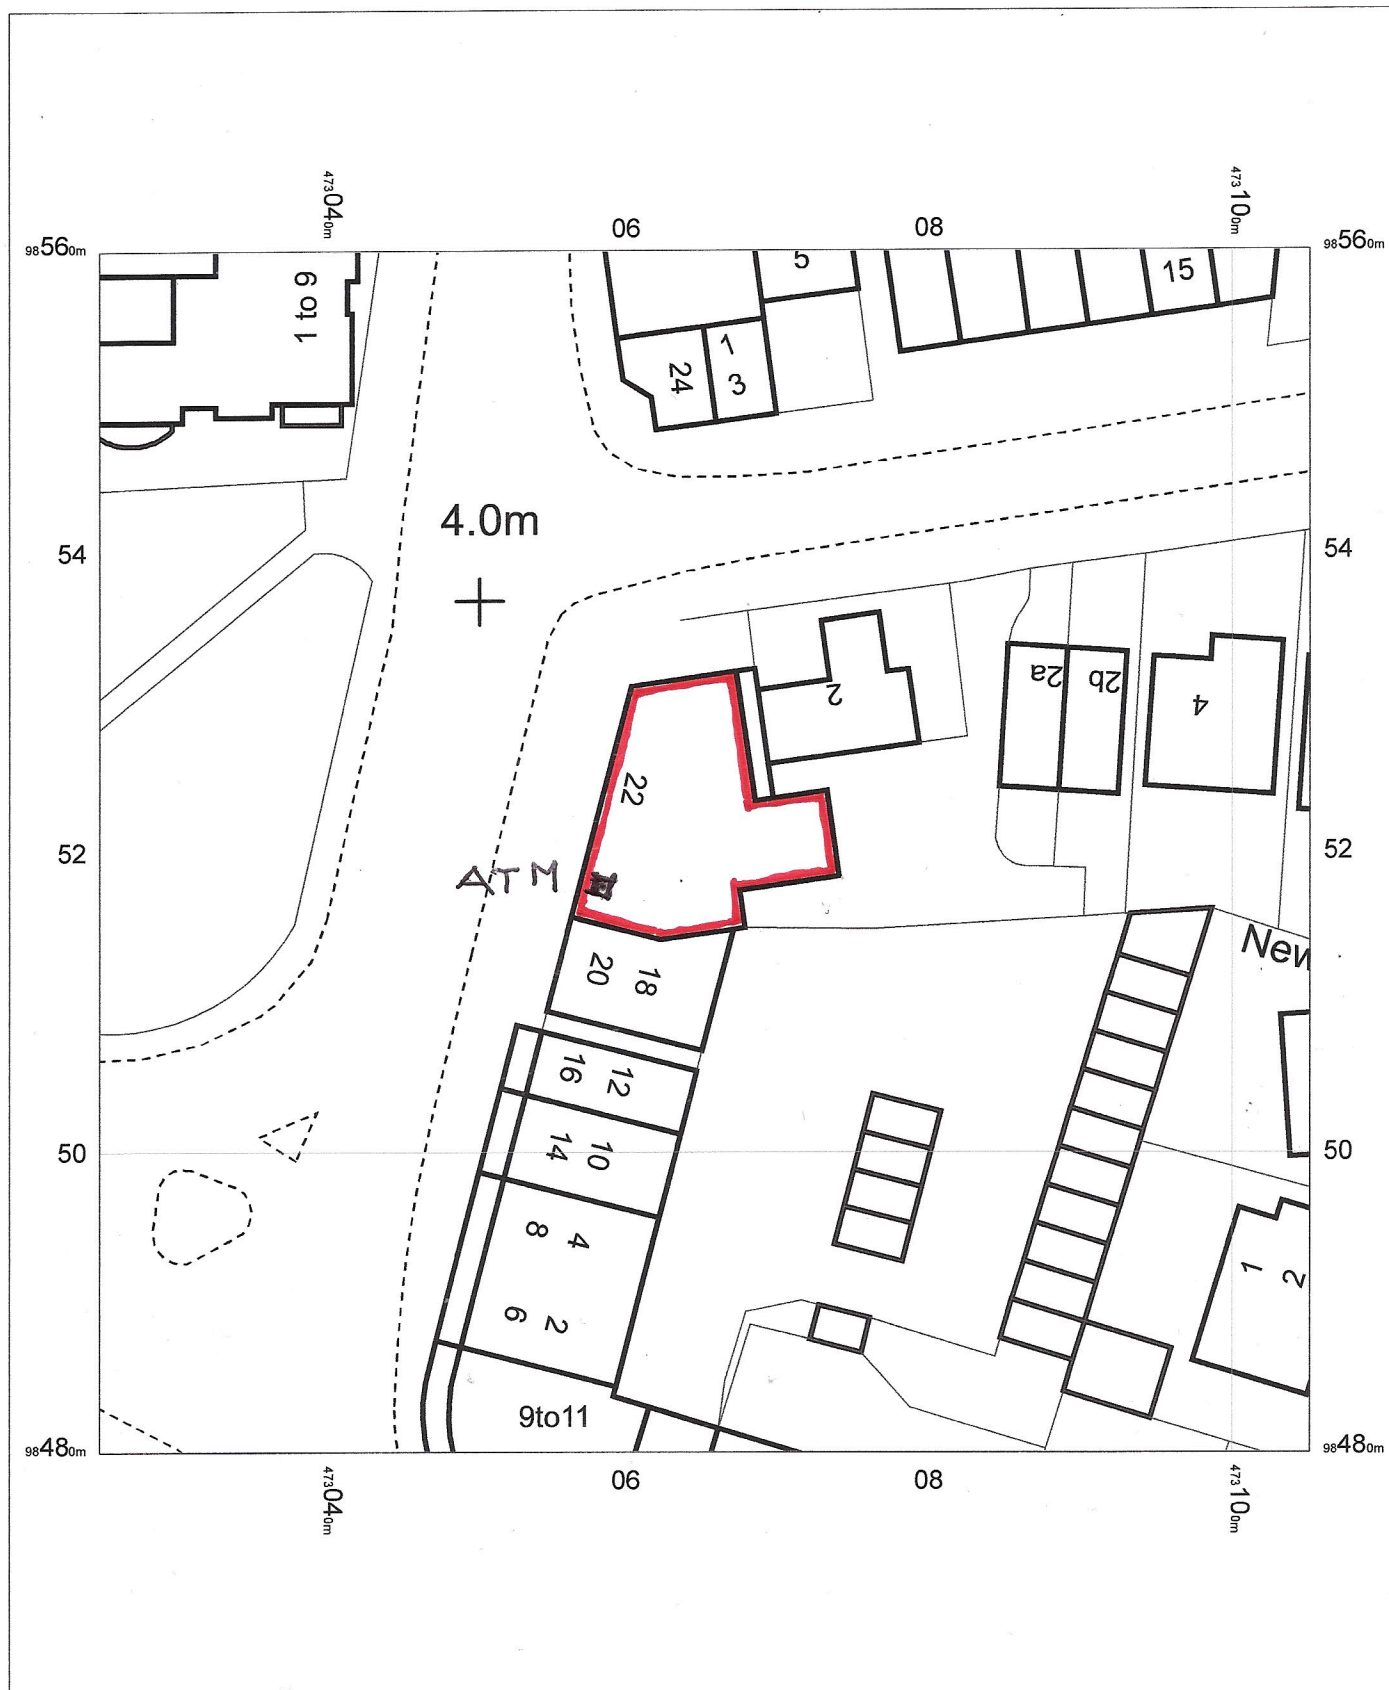


Premier
22 Rails Lane
Hayling Island
PO11 9LL

T011422

OS MasterMap 1250/2500/10000 scale
04 November 2014, ID: BLJT-00374634
www.planningapplicationmaps.co.uk

1:500 scale print at A4, Centre: 473065 E, 98520 N

©Crown Copyright Ordnance Survey. Licence no.
100051661

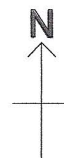

Mapping
sourced from

Ordnance
Survey

bluejet
manning