


* THE ROYAL OAK - LANGSTONE

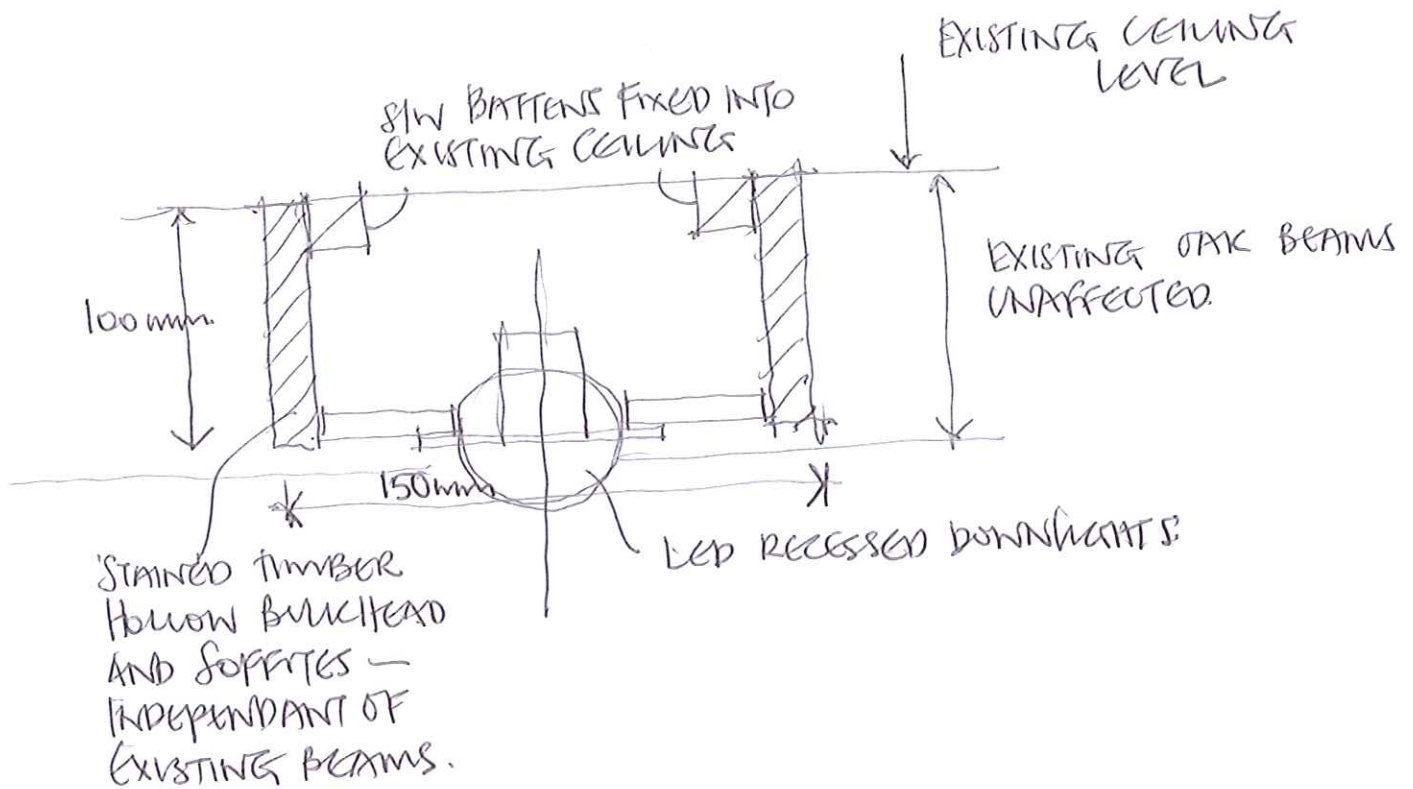

* SKETCH DETAIL OF LIGHTING
BULKHEAD (A) N.T.S.