


Drawn by	MRS	Checked by
Date	17/12/12	
Revised		
Rev		

© Copyright of Emswore Limited 2012
THE FINE LINE STATIONERY
COMPANY NO. 101 REG. NO. 101000000

RECEIVED
17 FEB 2015
HBC Development Control

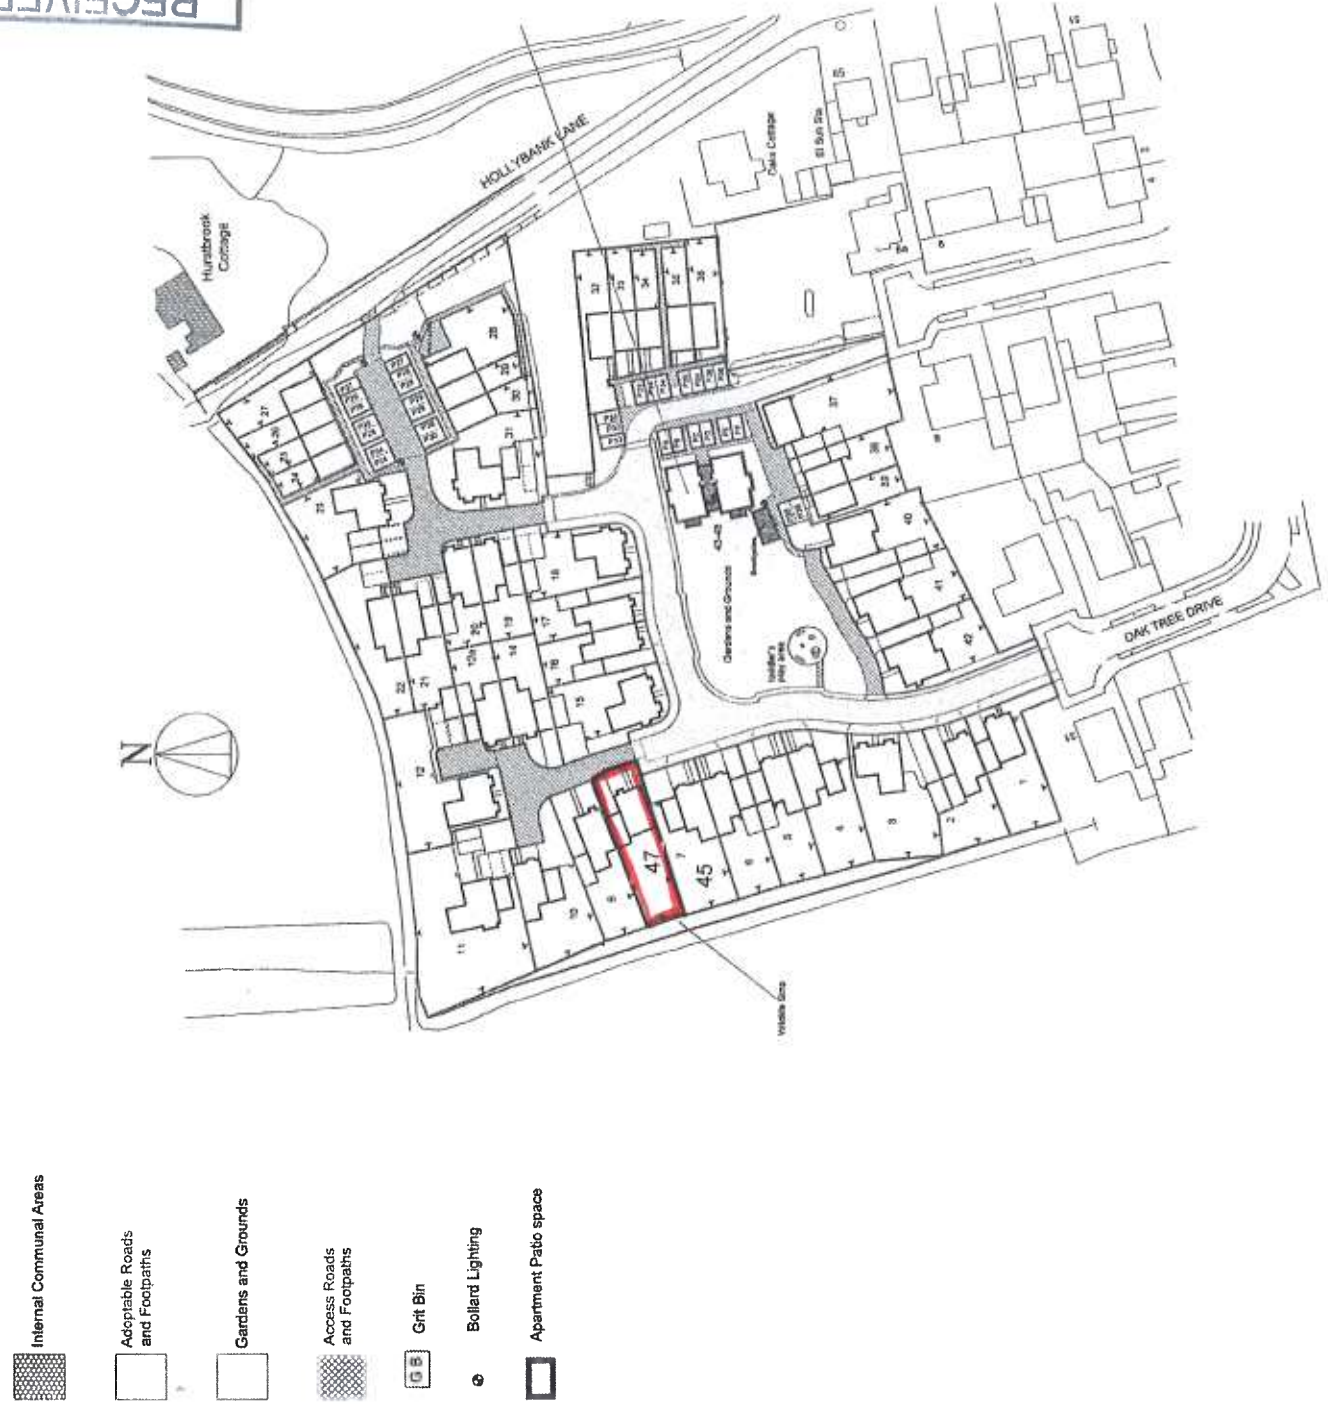

Location Plan

47 Oak Tree Drive, Emswor

Scale: 1/1250 approx