

Trees

Tre

Species	Common Name	Girth	Height	Quantity
Acer campestre "Elaeik"	Field Maple	12-14cm BR	3.5-4.25cm	2
Crataegus punctata	Thorn	12-14cm BR	3.5-4.25cm	3
Malus hiemalis	Crab Apple	12-14 cm BR	3.5-4.25cm	3
Malus indiana	Crab Apple	12-14cm RB	3.5-4.25cm	11
Prunus Snow	Ornamental	12-14cm BR	3-3.4cm	5
Choisy	Cherry		3-3.4-25cm	

Sh

[illegible]

Gro

[illegible]

Lawns

Turf: "Wessex General" from Cowplain Turf tel. 02392 593392 - 140m²

Tree P

Trees to be double staked – softwood stakes 1.2m x 32mm and Treo line to be 'Sunproof' 2.2m x 45mm length from Acorn Products tel 01631 874003

Protected

Protect hedge with polypropylene mesh until established

SPECIFICATION NOTES:

N.B. All planting needs to be carried out only between October and February
All plants in accordance with BS 3936 and trees BS5236.

Any substitutions agreed with LA

1. Please refer to specification when implementing this design.
2. Prepare all new planting areas and lawns by excavating to subsoil layer, and breaking up subsoil layer to aerate and improve drainage.
3. Topsoil to BS 3882 for all shrubs and should be a minimum of 400mm and 1000mm for tree pits, backfilled with topsoil with 50mm per m² of well rotted farmyard manure or other approved organic matter added. Mark, prepared beds with a peg. Ensure soil levels and quality are adequate before planting.
3. Ensure all rubble, subsoil, large stones, weeds and existing turf and rubbish is removed and the full depth of the empty plant beds is noted by the supervisor before planting topsoil.
4. All plant composts are to be peat-free. Glyphosate weedkiller only is approved for use.
5. Slow release fertiliser shall be added to each plant pit at a rate of 35g per plant and 200g per tree.
6. All plants shall comply with the Horticultural Trades Association National Plant Specification.
7. All plants and trees should be thoroughly watered in after planting, soaking to full depth of soil.

TREE PLANTING:


1. Tree pits to be 1000mm diam x 1000mm deep. The bottom of the pits to be broken up to a depth of 150mm deep backfilled with 50% Fibrox tree planting compost or similar approved.
- 2.1. Tree pits for tree planting to be straight, pointed softwood 1.2m x 75mm diam max, 600mm below ground level and 600mm above ground. Insert stake prior to backfilling.
3. Tree ties SuperSoft tree ties 2.2cm x 45cm that expands with the growth of the tree, from 2.2cm or similar approved

LAWNS


1. Prepare areas for lawns by excavating down to subsoil layer, and breaking up to ensure aeration and permeation.
2. All topsoil including undisturbed ground to be returned to min. 150mm depth and cross harrowed to produce fine tilth consolidating lightly with a Firming roller. Remove all stones over 40mm from surface. Do not carry out ploughing, ripping or tipping of soil within 10m of existing trees and hedges.
3. Fertilise with 100g/m² of a 20-20-20 NPK fertiliser spread evenly over the 50cm x 50cm cells and worked in with previous soil levels to existing trees. Levels to give overall falls to enable drainage. Make good any hollows after cultivation. Ensure smooth even fall to finished surface.
4. Contractor to supply and spread a pre-germination fertiliser at manufacturer's recommended rate.
5. Turf to be laid by layers on plants and laid closely side by side. Plants to support workmen and handovers and provide access.
6. Turfs to be laid on prepared soil bed and firmed into position in consecutive rows with broken plants closely butted to correct levels. Lightly and evenly firm with wooden roller.
7. Dress turf with fine sandy soil brushing into joints. Make good any variation in finished levels.
8. Roll turf after laying to assist growth.
9. Water with oscillating sprays or sprinklers.
10. Contractor to carry out first cut.

KEY


New tree planting

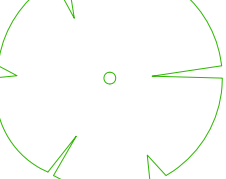

Flowerin
hedge

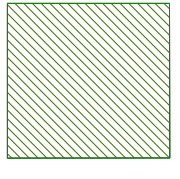


Shrub Planting

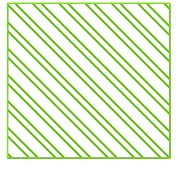


Lawns

Chelsea 'Tegula'	
col. 'Burnt Ember'	

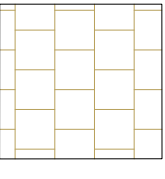

△

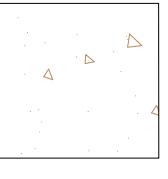

1. Planting should be maintained by tending out weeds, regular watering in dry weather for first two years, checking and loosening tree base as necessary with removal after two years and removal of rubbish and litter. Mulch should be topped up to 75mm depth annually and fertiliser added one year after planting. Maintenance shall be for annually for shrubs and 2 years for trees following planting during which time the contractor will be liable for plant losses which occur due to death, disease or deformity and vandalism before practical completion. All plants lost shall be replaced in the first year with gaps filled in.


2. The contractor shall continue to maintain landscaped areas until defects have been rectified.

Pavings

For paving use Marshalls 'Saxon' in col. Buff or similar approved

turf to be 35mm min. proud of mowing edge

turf to be 35mm min. proud of mowing edge

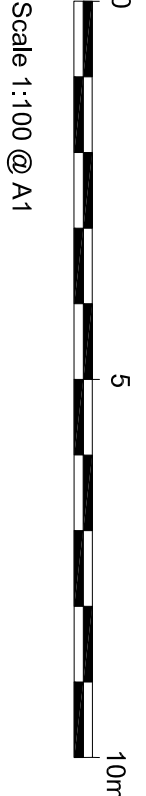

Scale 1:100 @ A1

Chris Flint Associates Ltd
CHARTERED SURVEYORS - PROJECT MANAGERS
DEVELOPMENT CONSULTANTS

2 Emerald Close, Watlington Flatts PO7 8NZ
tel: 023 92 538584 fax: 023 92 538585 Email: chris@csafl.co.uk

ELIZABETH A. FORD Chartered Landscape Architects 	
31 The Malvern - Havert - Hampshire PO4 1SS	
T: 01292 717100 F: 01292 717101 E: info@elizabetha-ford.co.uk www.elizabetha-ford.co.uk	
REGISTRATION NO: 60262646	DATE:
PROJECT:	
Bedampton Arts Centre - Landscape Proposals	
DRAWING TITLE:	
PLANTING PLAN AND SCHEDULE and Specification	
DRAWING NO:	DATE OF DRAWING:
10007/6400	BC
SCALE:	PUBLISHED:
1:100 @A1	Issue - 25.6.2013
landscape architecture environmental planning landscape assessment landscape management	