

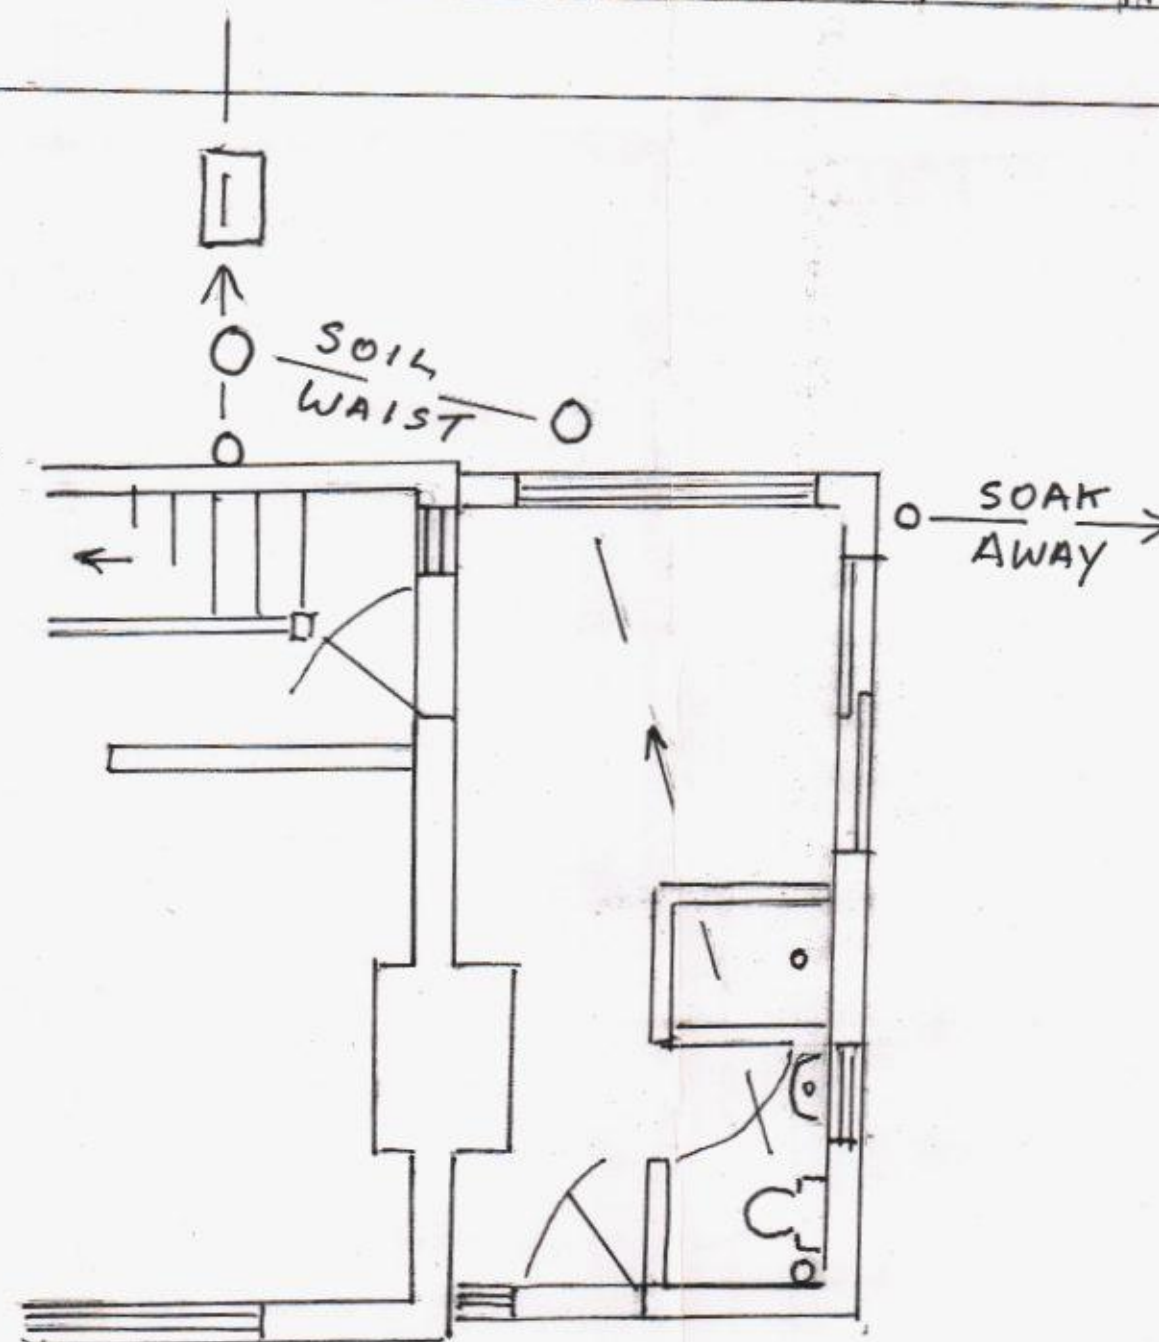


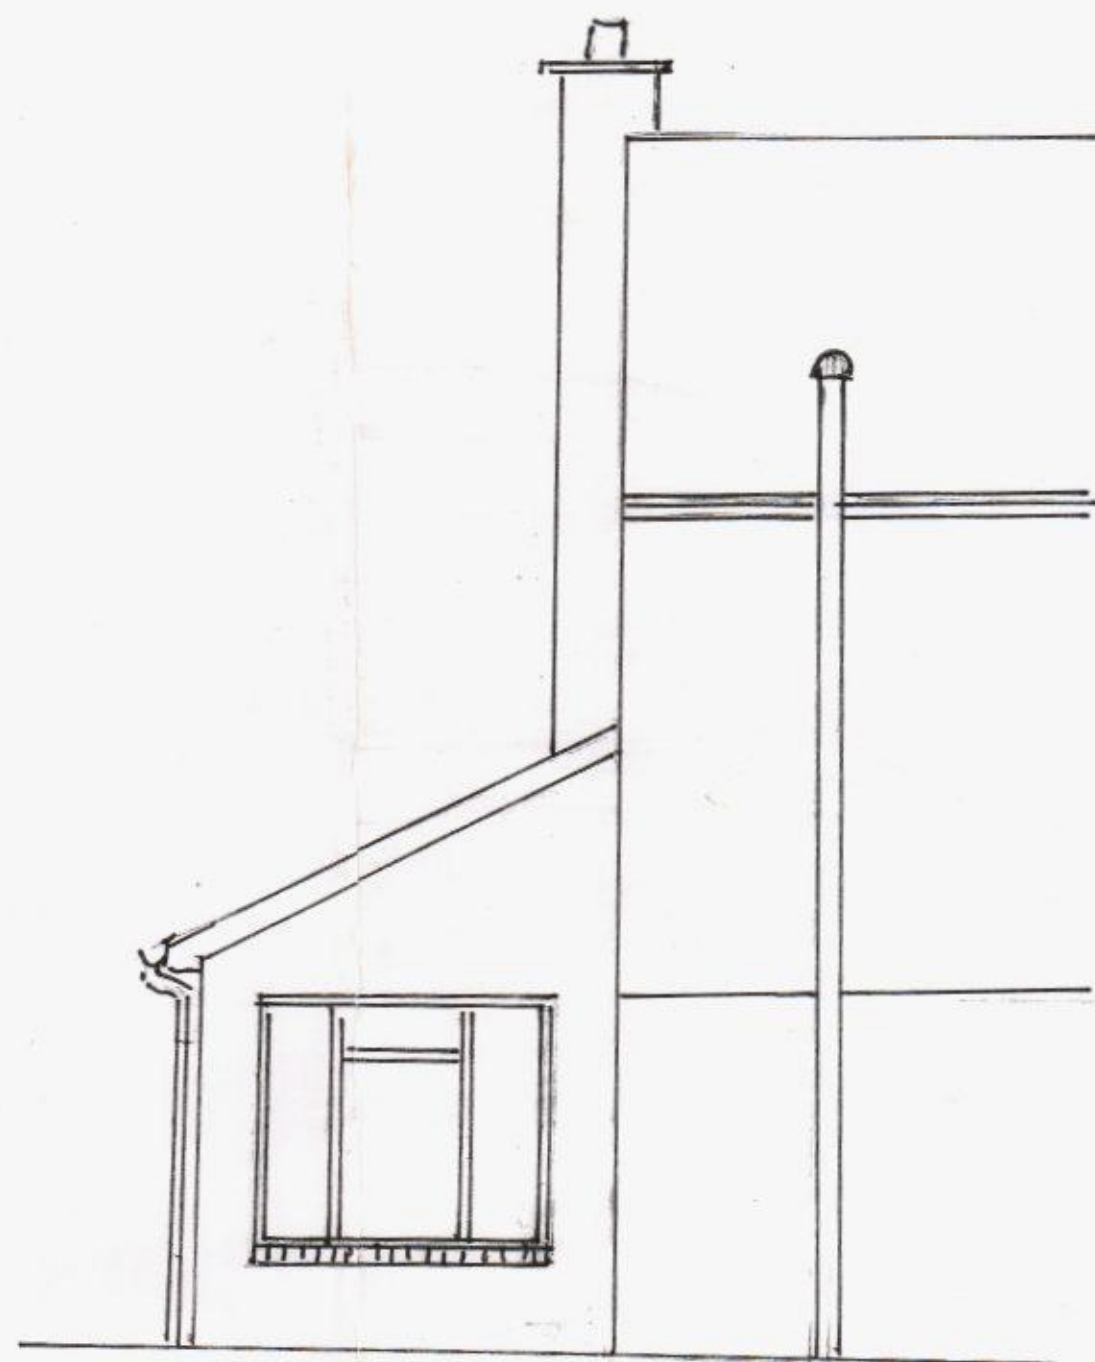

11 HIGHLAND ROAD
 EMSWORTH
 HANTS
 PO10 7JL
 Mr AND Mrs BRADLEY
 AGENT NIGEL COLLINSON

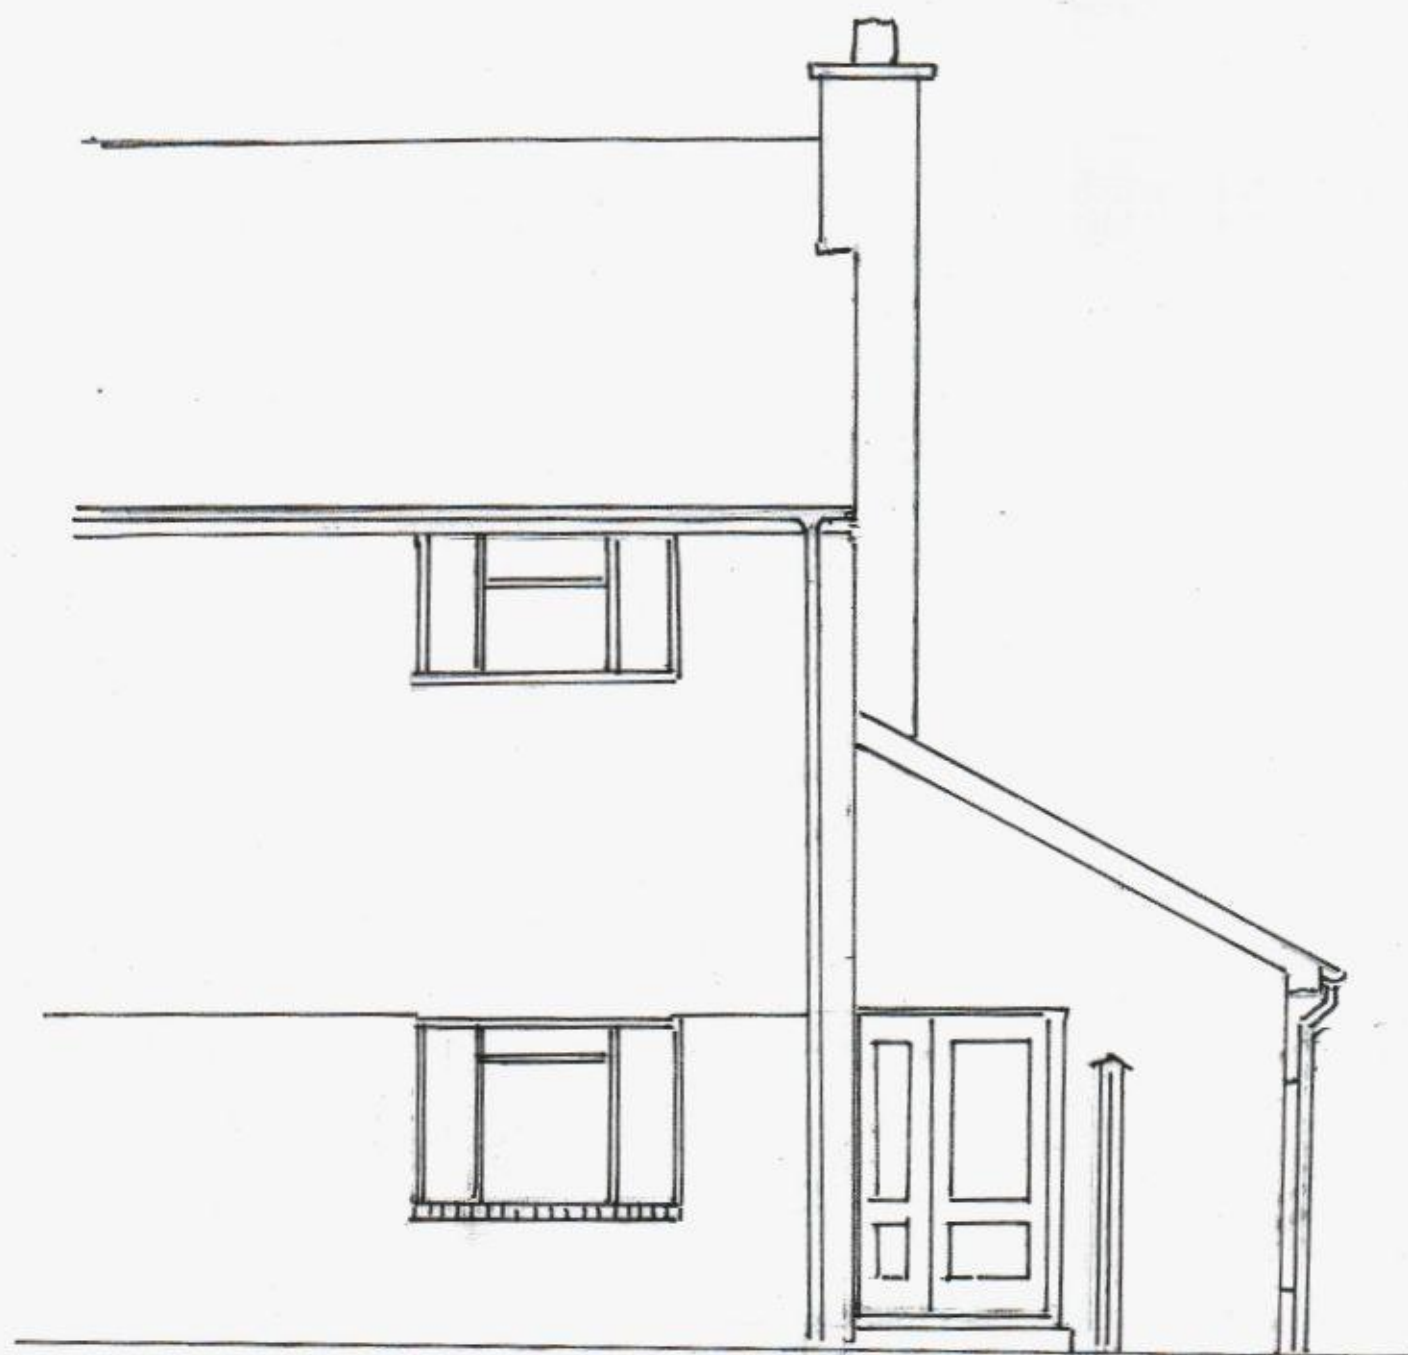

ROOF TILES AND BRICKS TO MATCH
 SCALE 1:5