


PHYSICAL SCALE IN METERS @ 1:100

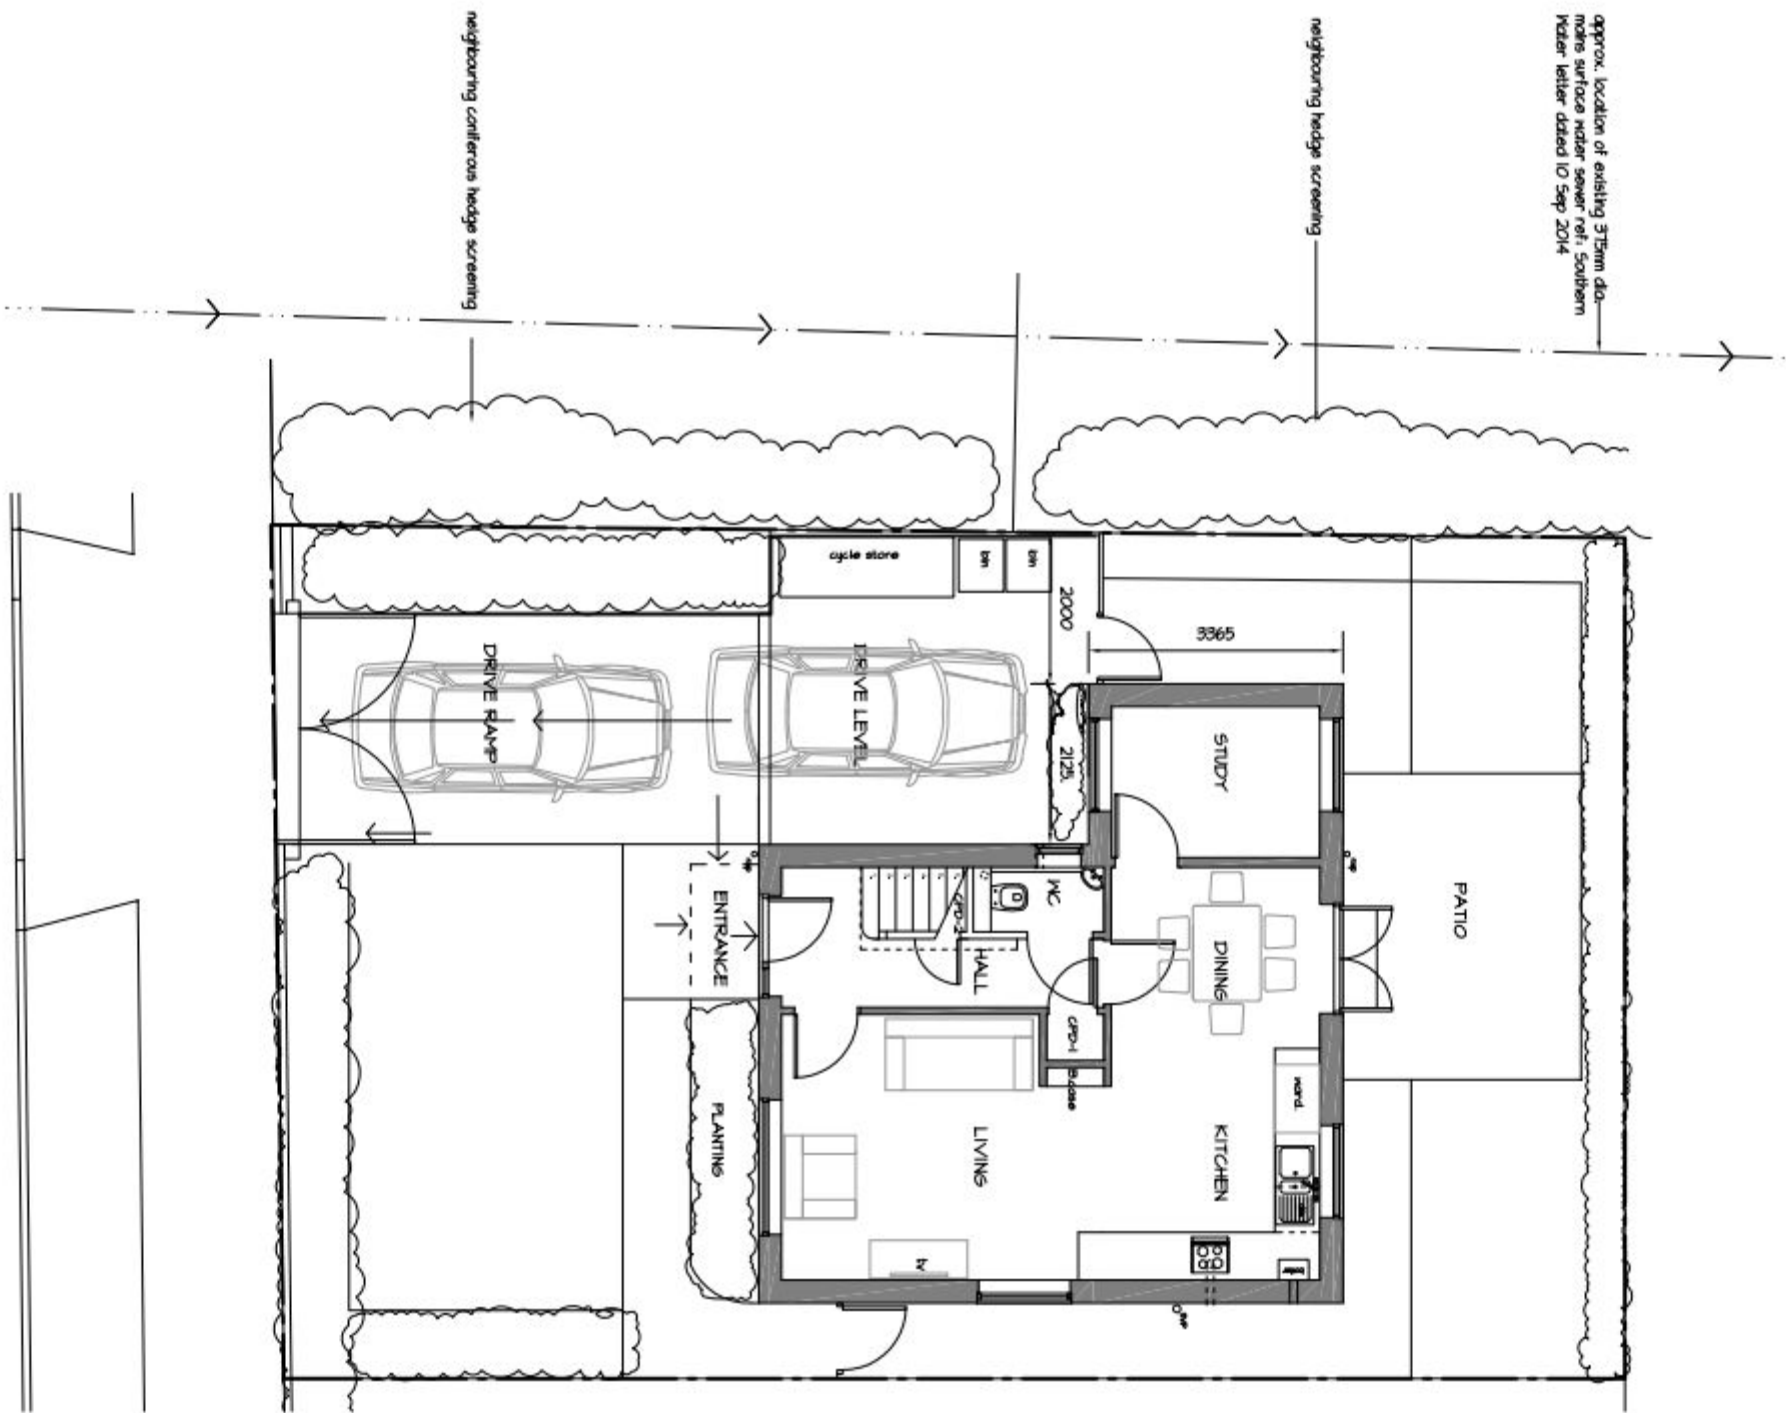


Proposed Ground Floor



SIDE EXTENSION - 26b Birch Tree Drive, Emsworth.



NOTES:
This drawing has been produced solely for PLANNING/DESIGN.
Do not Scale from this Drawing except for planning purposes.
This drawing is the copyright of MF Designs Ltd.

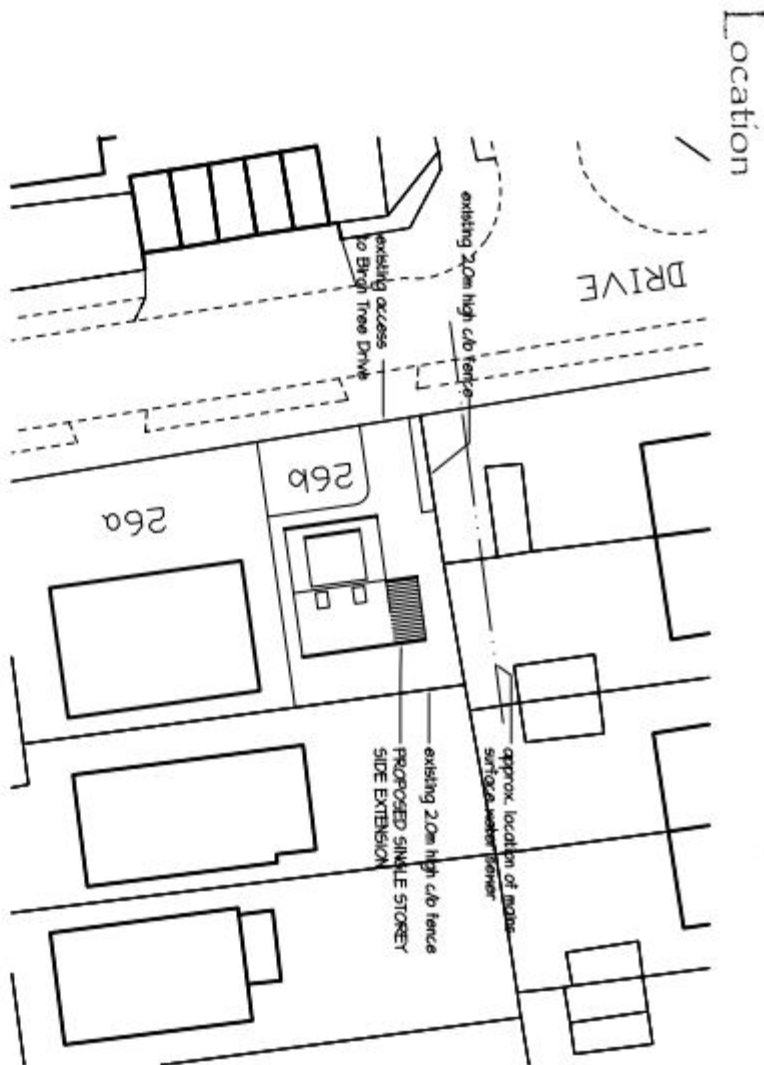

Location

mf designs ltd

Chartered Architects



12 Windley Gardens • Emsworth • Hampshire • PO10 7BA
Director: Martin Farmer RIBA • Co Registration No.4507379
Date: March 2015
Scale: 1:100/1250/500
Job No: 3051
Dwg No: P_01 A