



APPENDIX F

EXISTING DRAINAGE CORRESPONDENCE & PUBLIC SEWER RECORDS

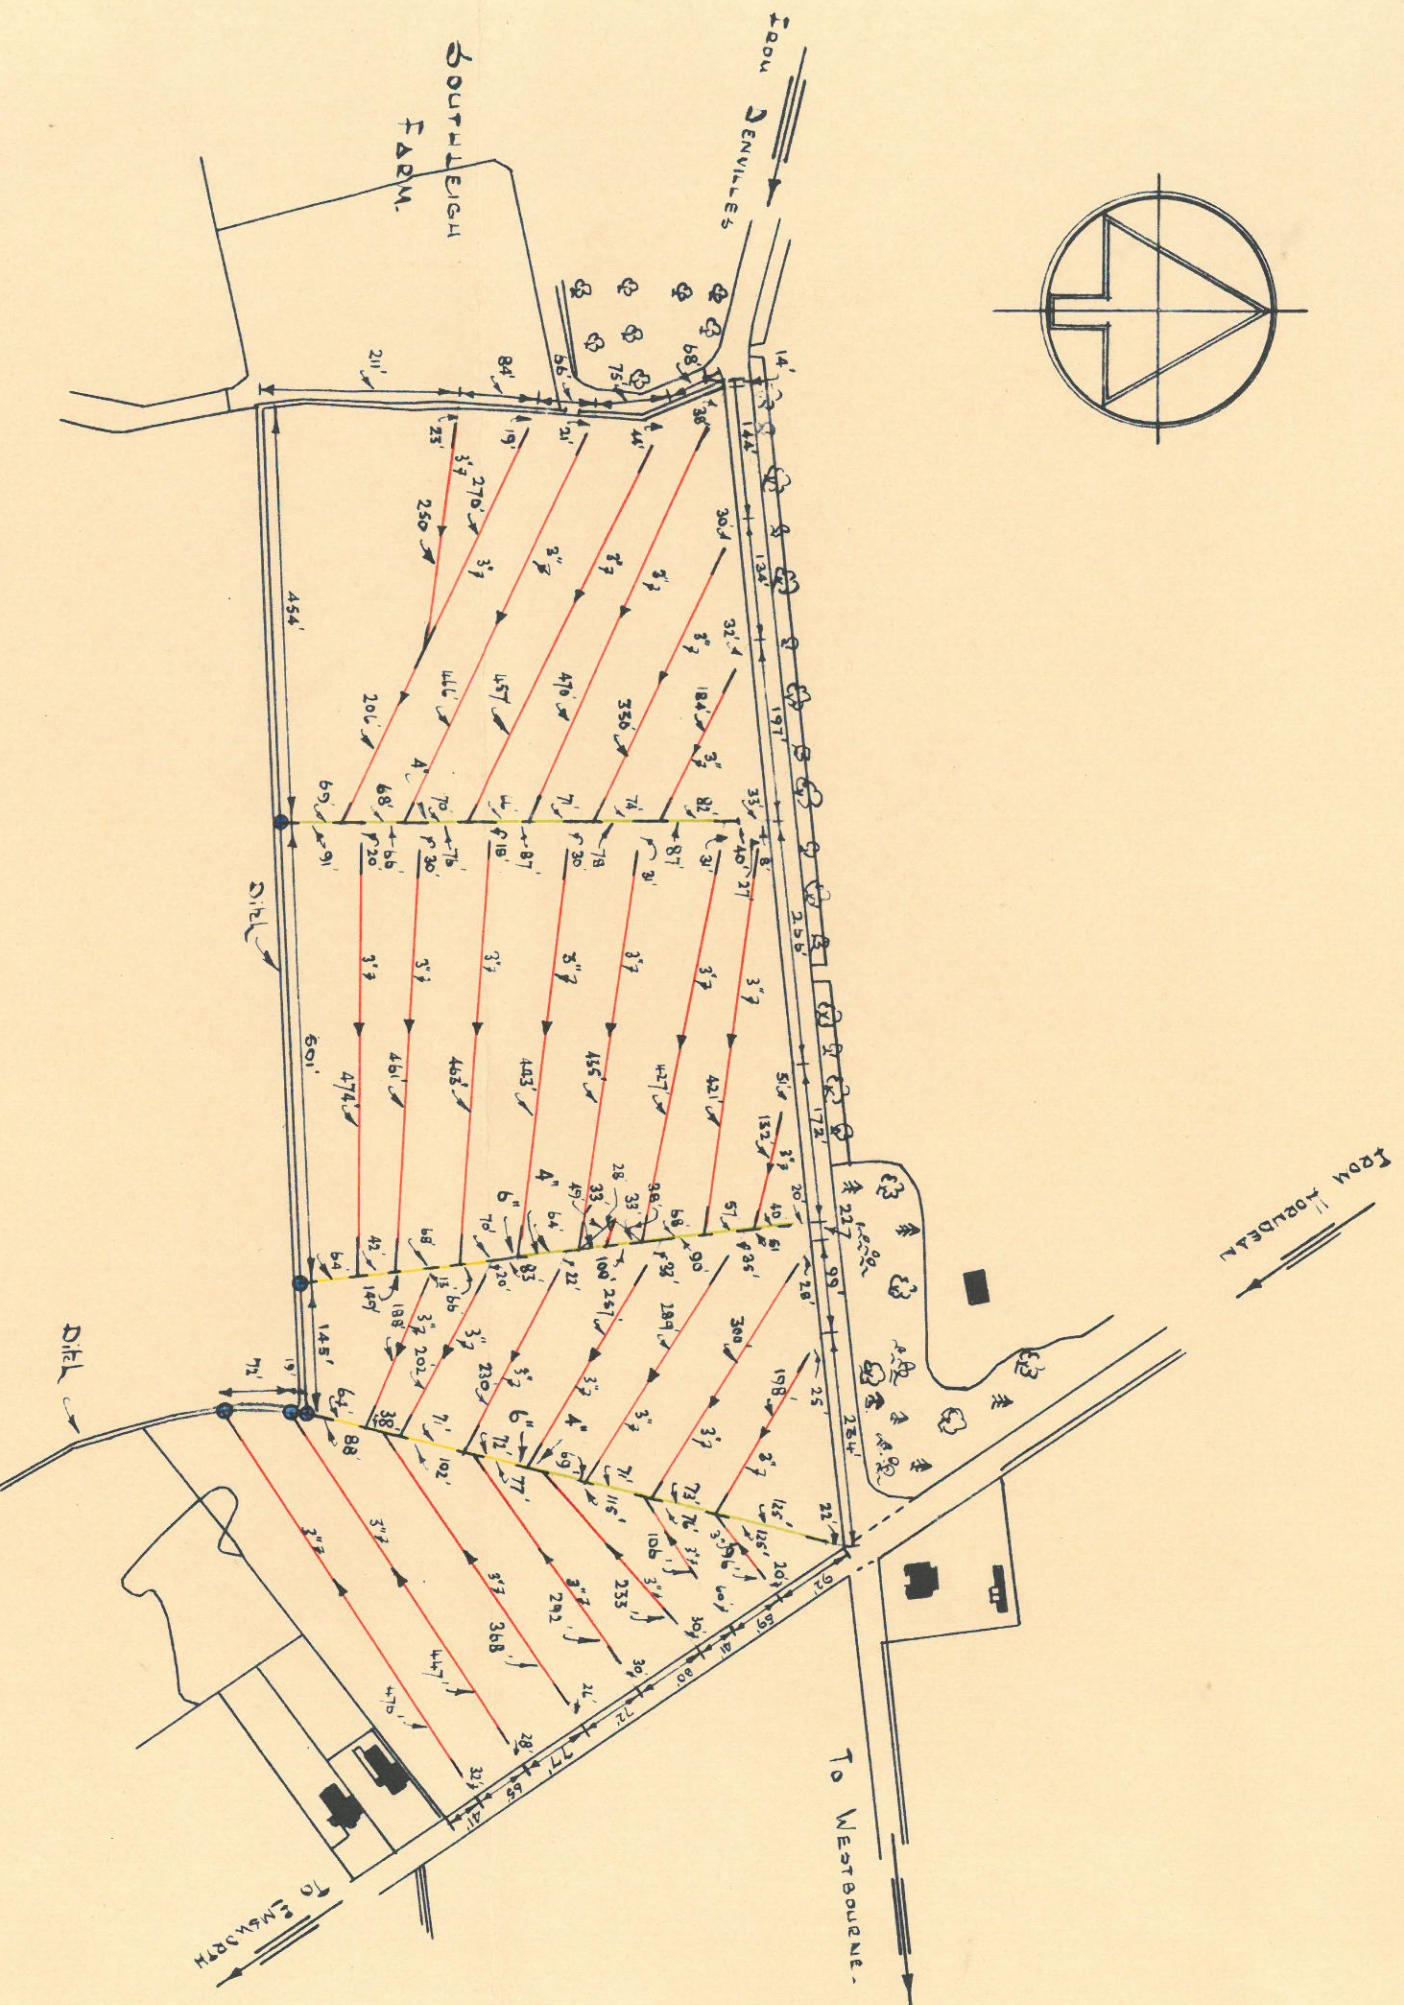

LAND DRAINAGE AT SOUTHLEIGH FARM HAVANT.
FOR SIR DYMOKE WHITE BART.

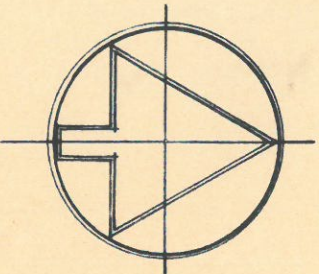

All measurements to read "or thereabouts"
6" tiles shown in yellow Total length :- 489 Feet.
4" tiles shown in green do :- 1133 Feet.
3" tiles shown in red do :- 9599 Feet.
Outlets shown in blue
O.S.S. No 7b.8 Edition 1940
Field no. 107b Area 17.945 acres.

BASED UPON THE DRAINAGE SURVEY MAP
WITH THE SANCTION OF THE CONTROLLER
OF H.M. STATIONERY OFFICE.
CROWN COPYRIGHT RESERVED.

REG No. - L.1102
COPY No. - 1.


W. G. H.

SCALE :- 1/2500.

RICHD. AUSTIN & WYATT
CHARTERED SURVEYORS
FAREHAM BISHOPS WALTHAM
SOUTHAMPTON

FOR SIR DYMOKE WHITE BART.

ENDERLIE

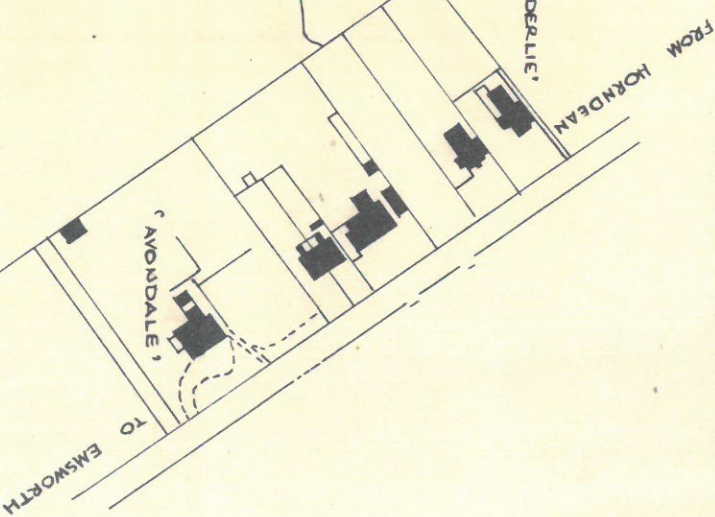

Dec 17 1901


5.

Specimen

CERTIFIED CORRECT.

RICHD. AUSTIN & WYATT
CHARTERED SURVEYORS
FAREHAM
BISHOPS WALTHAM & SOUTHAMPTON

LAND DRAINAGE AT SOUTLEYGH FARM HAVANT HANTS FOR SIR DYMOKE WHITE BART.

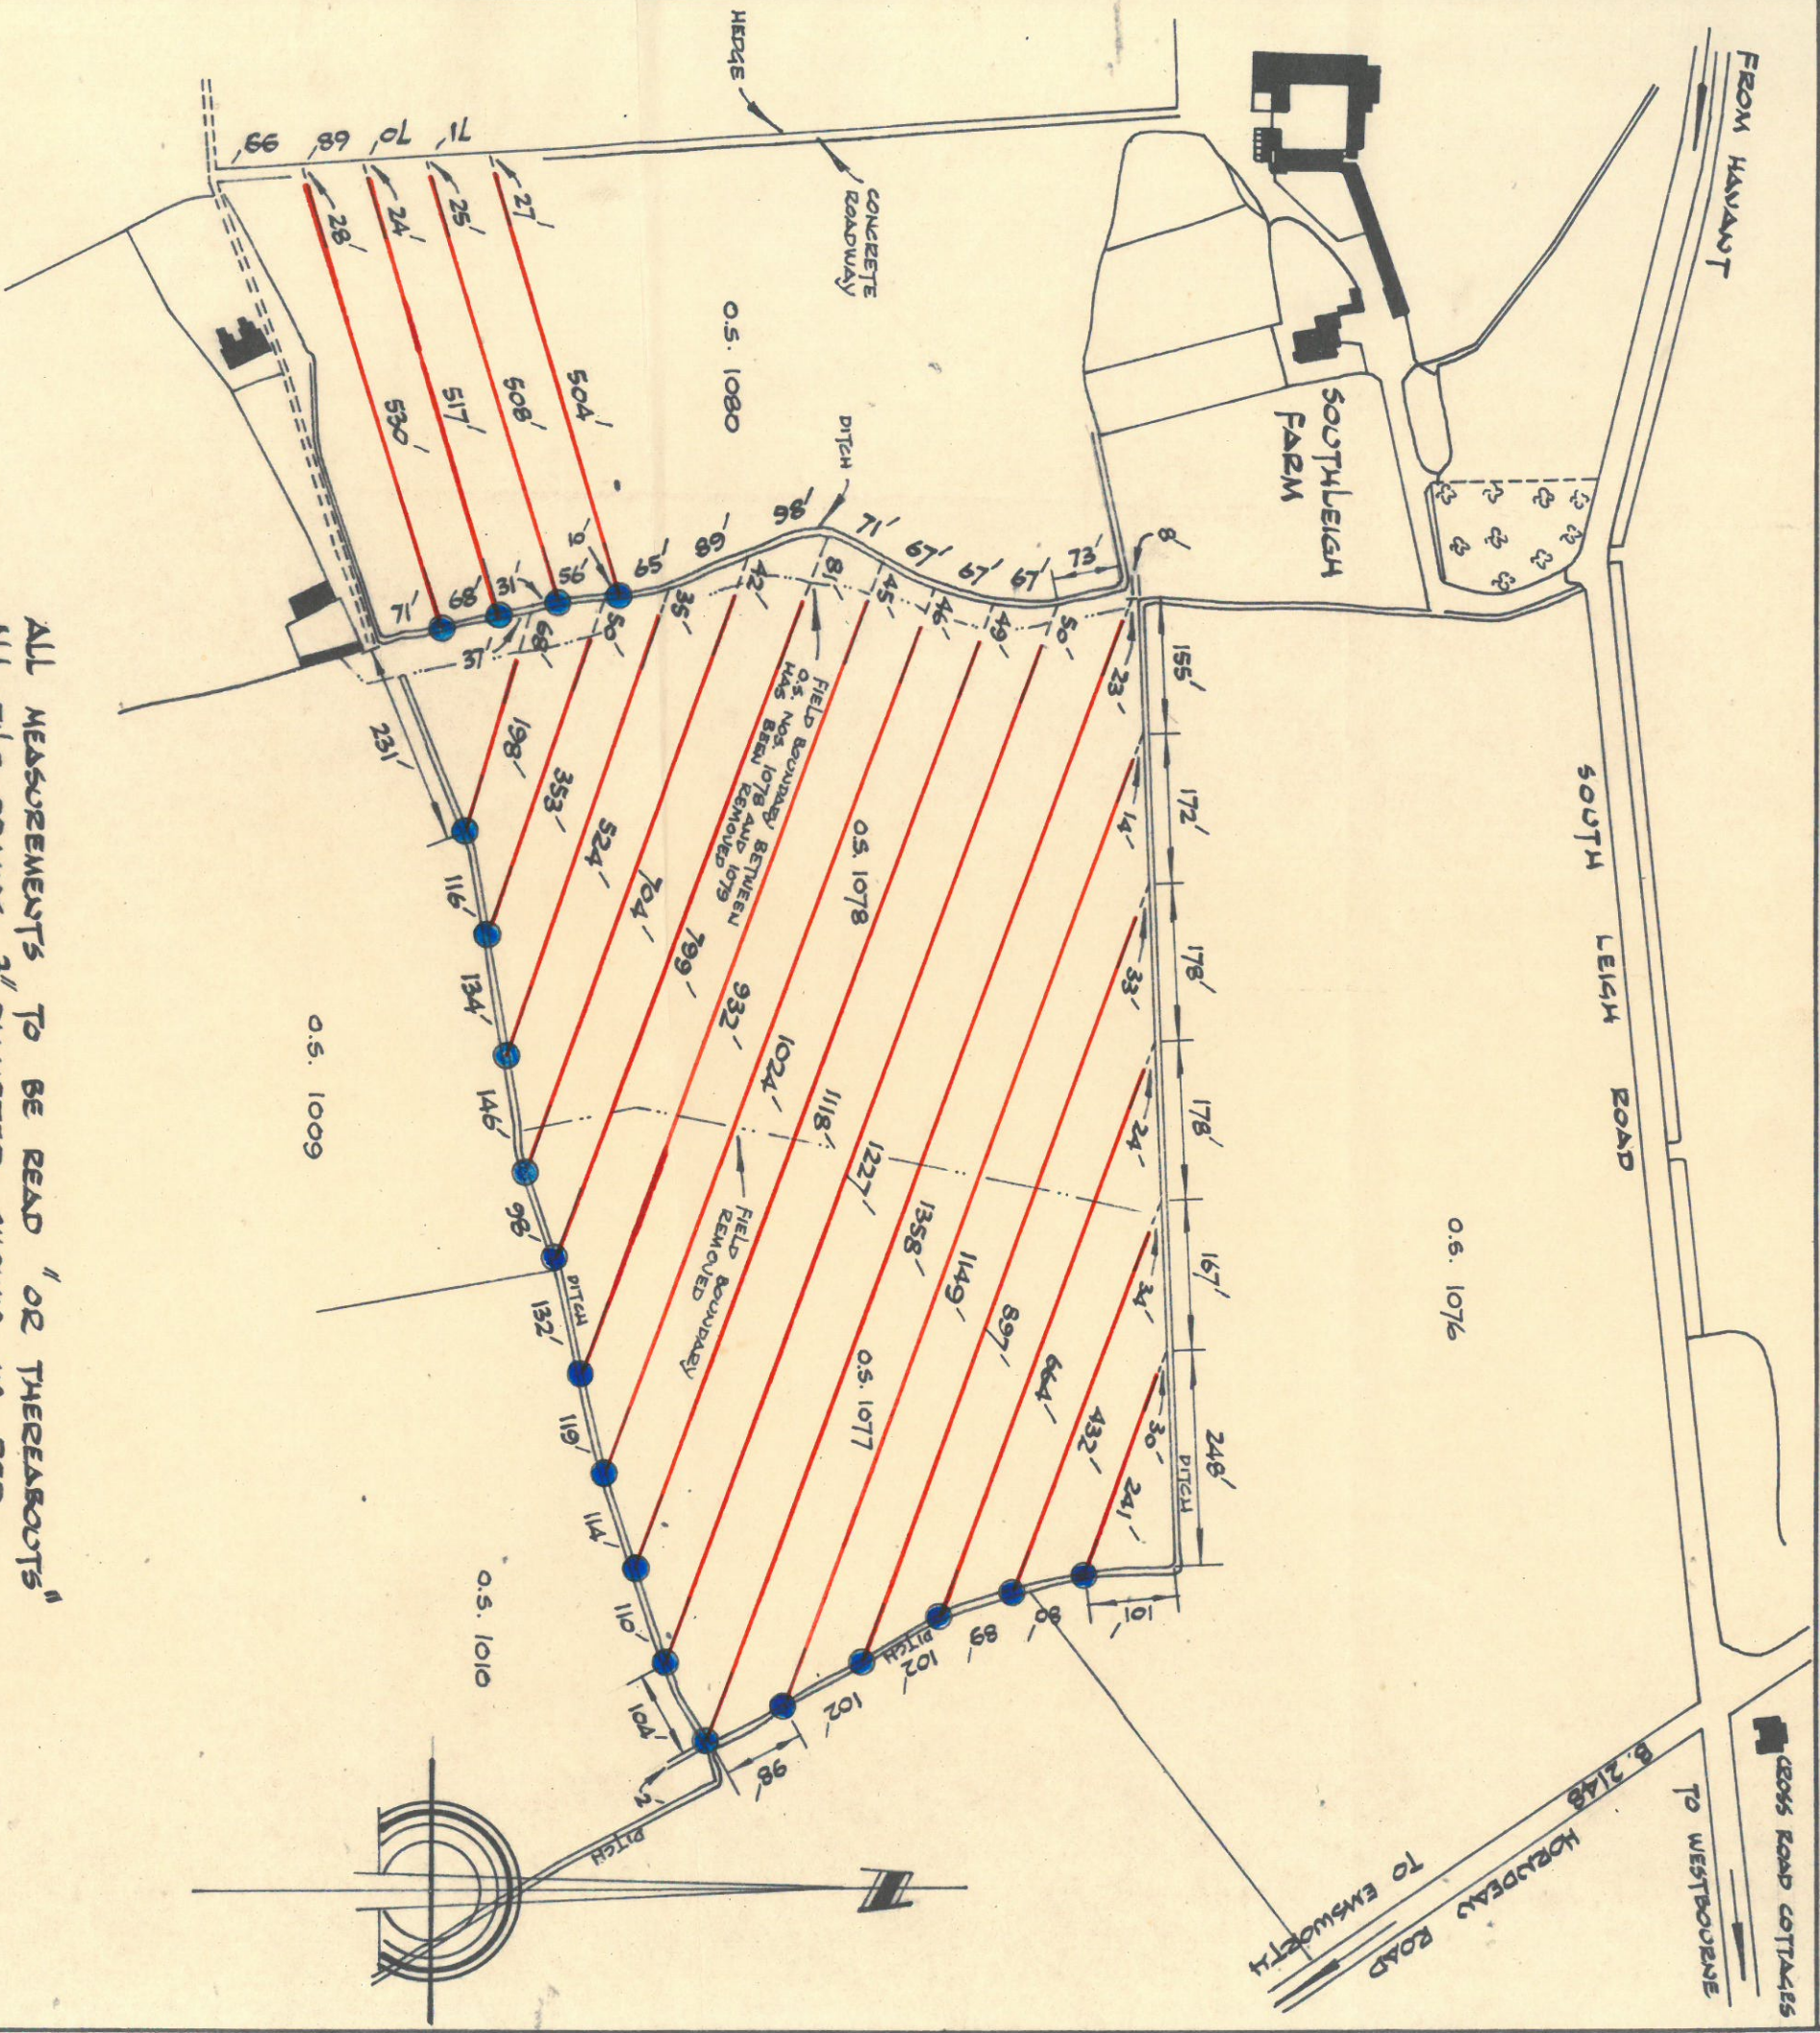

ALL MEASUREMENTS TO BE READ "OR THEREABOUTS"
ALL TILE DRAINS 3" DIAMETER SHOWN IN RED
TOTAL LENGTH OF TILE DRAINS = 13679 FEET.
OUTLETS SHOWN IN BLUE

CERTIFIED CORRECT

BASED UPON THE ORDNANCE SURVEY MAP
WITH THE SANCTION OF THE CONTROLLER
OF H.M. STATIONERY OFFICE.
DRAWN COPYRIGHT RESERVED

TRACED FROM HANTS O.S. SHEET 76.8 REVISION OF 1940


REG. NO:- H. 158
COPY NO:- 3

SCALE:- 1/2500

RICHD. AUSTIN & WYATT
CHARTERED SURVEYORS
FAREHAM & AT BISHOPS WALTHAM
SOUTHAMPTON & HYTE.

RDT.

LAND DRAINAGE AT SOUTHEIGH FARM LANTS. FOR SIR DYMOKE WHITE BART.

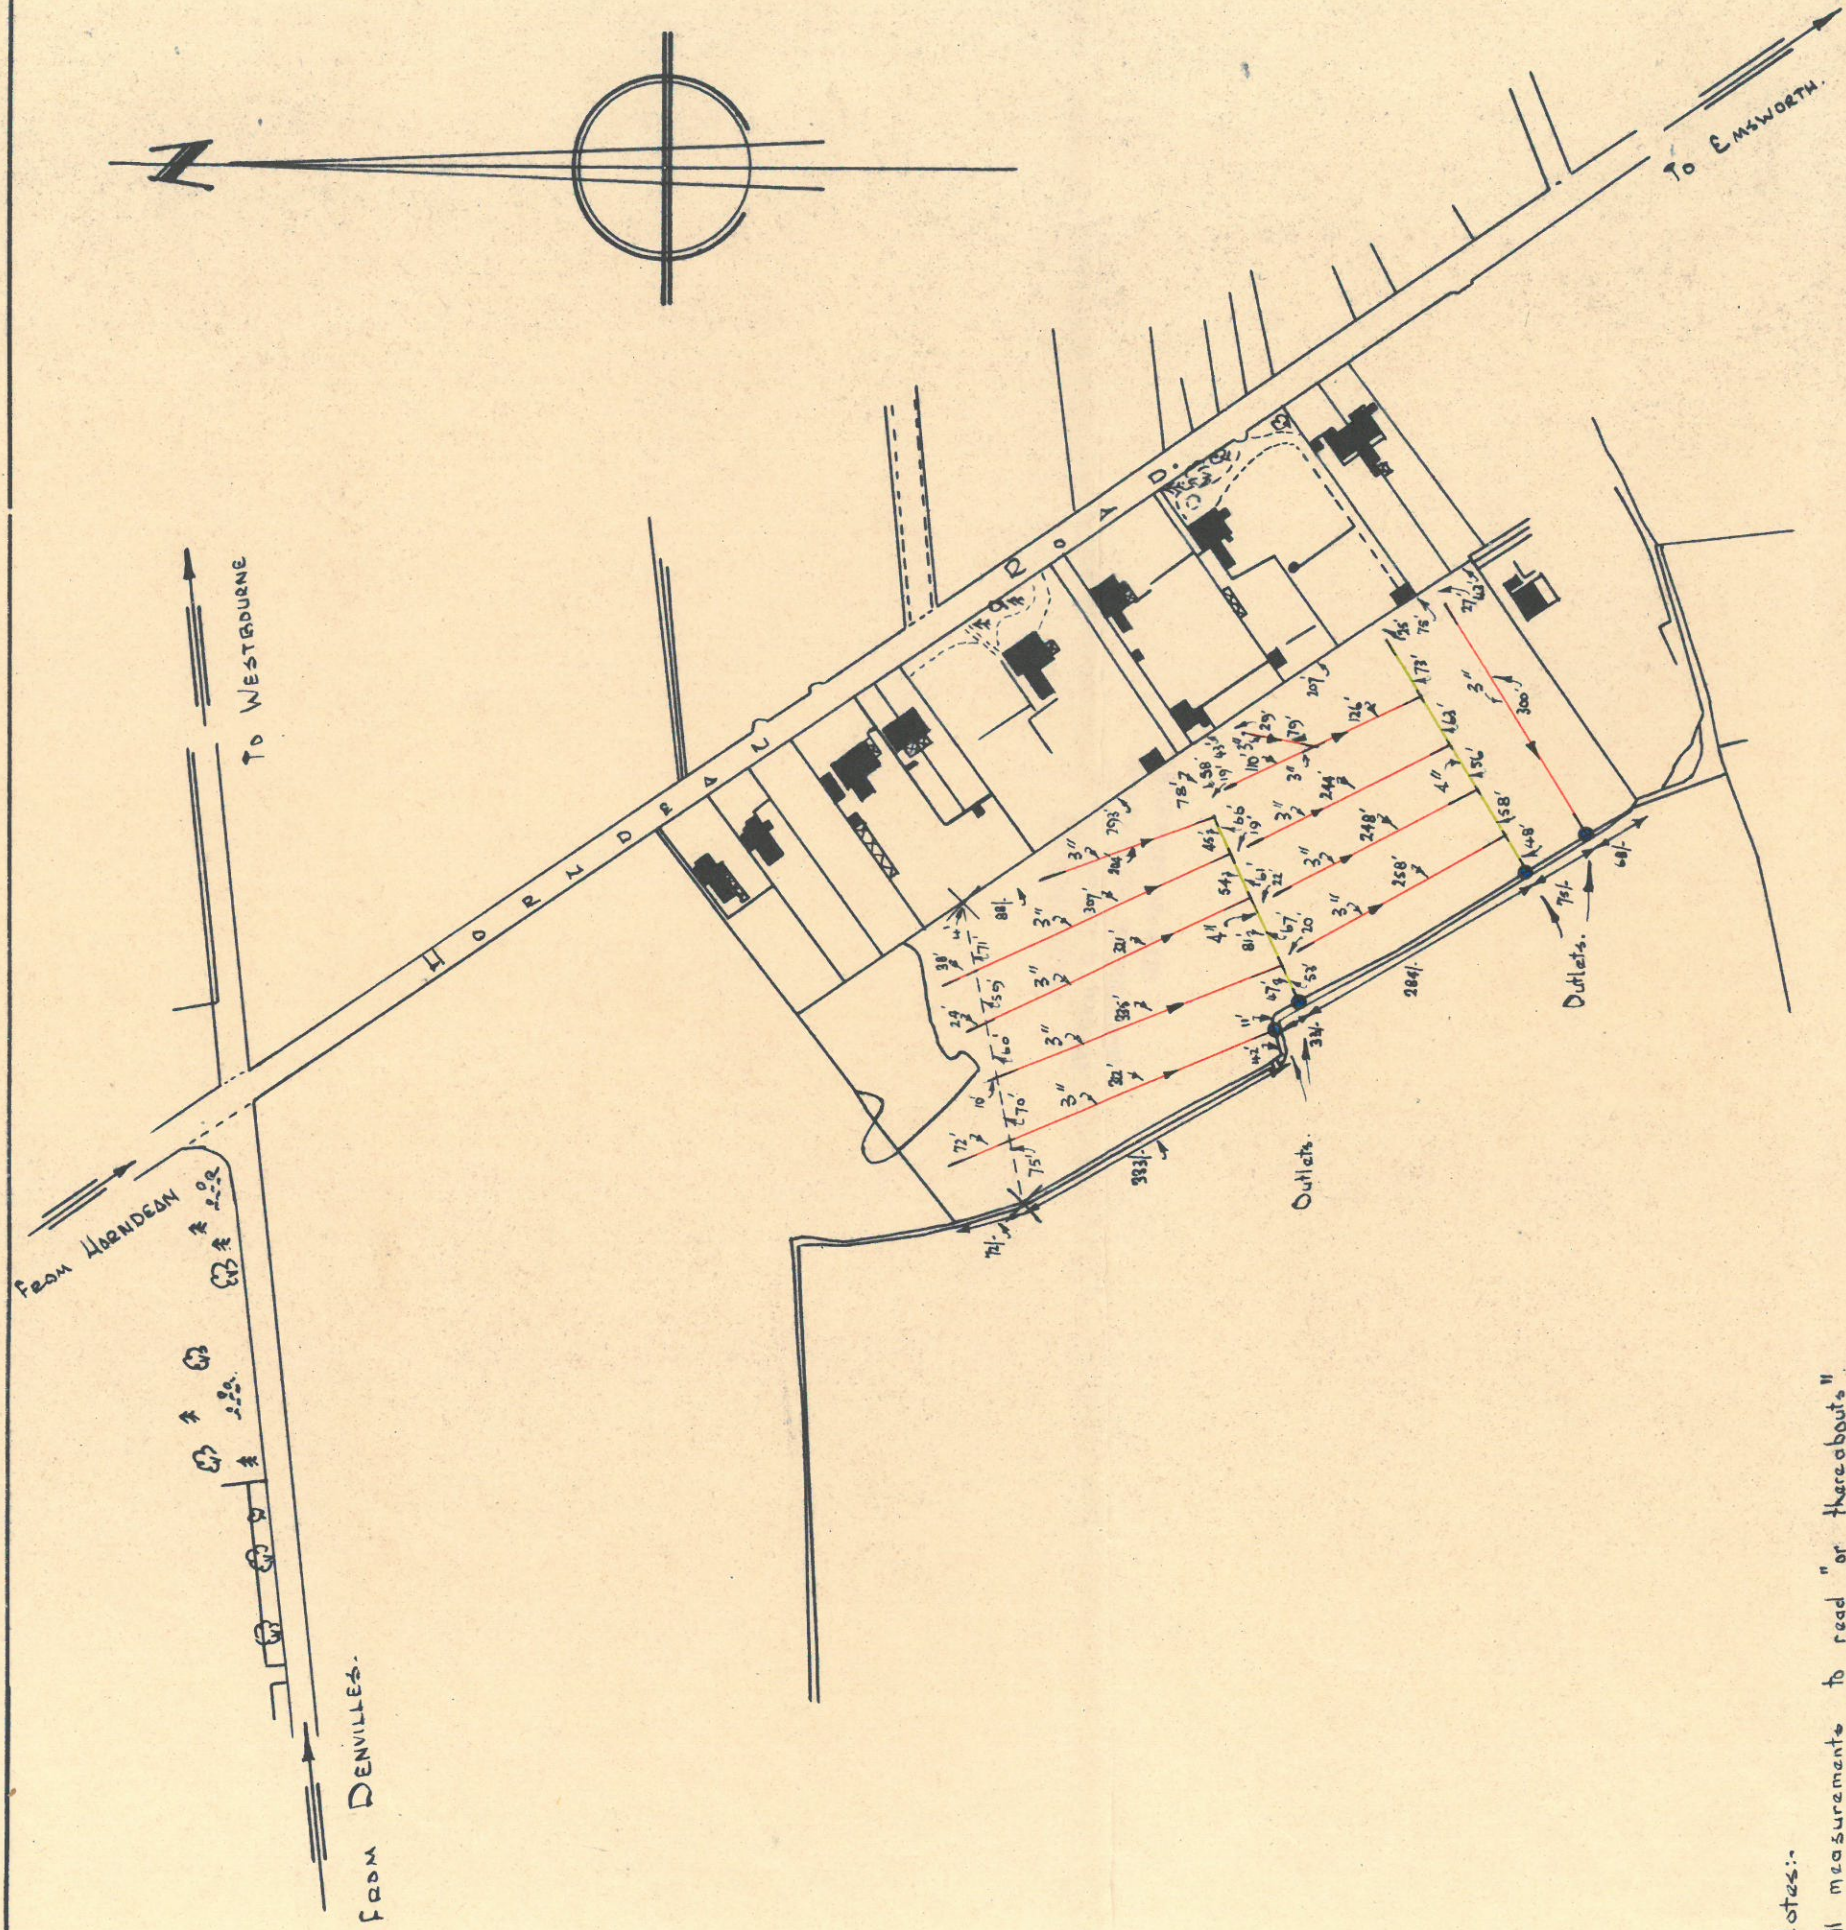

Notes:-

All measurements to read "or thereabouts"

3" tiles shown in red Total length:- 2988 FEET.
4" tiles shown in green Total length:- 525 FEET.

Outlets shown in blue
Field no. 1073. Area 5.943 Acres.
O.S. No 76.8 Edition 1940

BASED UPON THE INFORMATION
GIVEN BY THE LANDLORD
AND THE SURVEYOR
OF THE LANDS
AND THE SURVEYOR
OF THE LANDS
AND THE SURVEYOR
OF THE LANDS

REG NO:- H. 104
COPY NO:- 3.

W. G. G.

SCALE:- 1/2500

RICHD. AUSTIN & WYATT
CHARTERED SURVEYORS
FAREHAM BISHOPS WALTHAM
SOUTHAMPTON