



PHYSICAL SCALE IN METERS @ 1:100

NOTES:
This drawing has been produced solely for PLANNING/DESIGN.
Do not Scale from this Drawing except for planning purposes.
Any drainage shown is presumed and to be checked on site
before commencement of works.
NB: Drawing compiled from record drawings and a few check
measurements only. Do not use for construction/tender.
This drawing is the copyright of MF Designs Ltd.

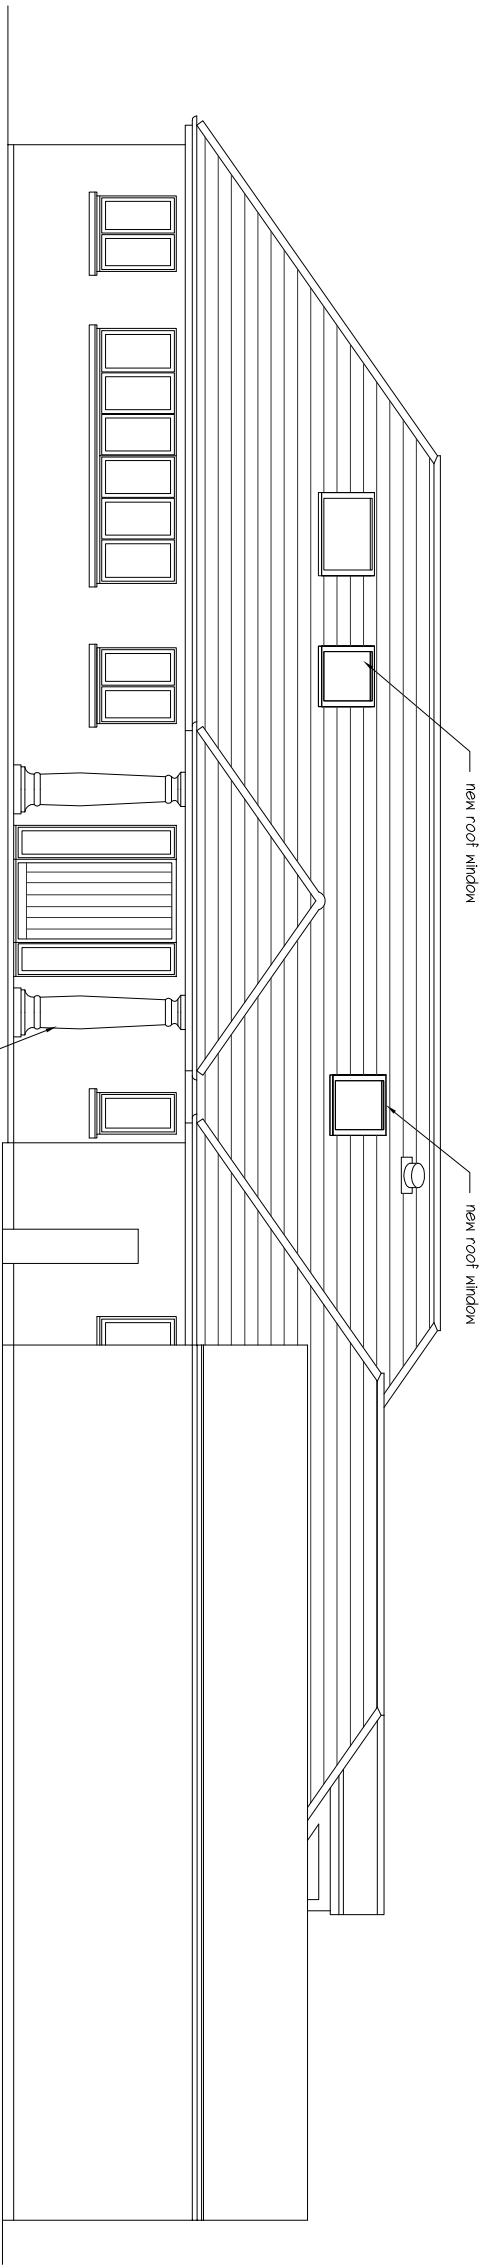

Proposed Northwest

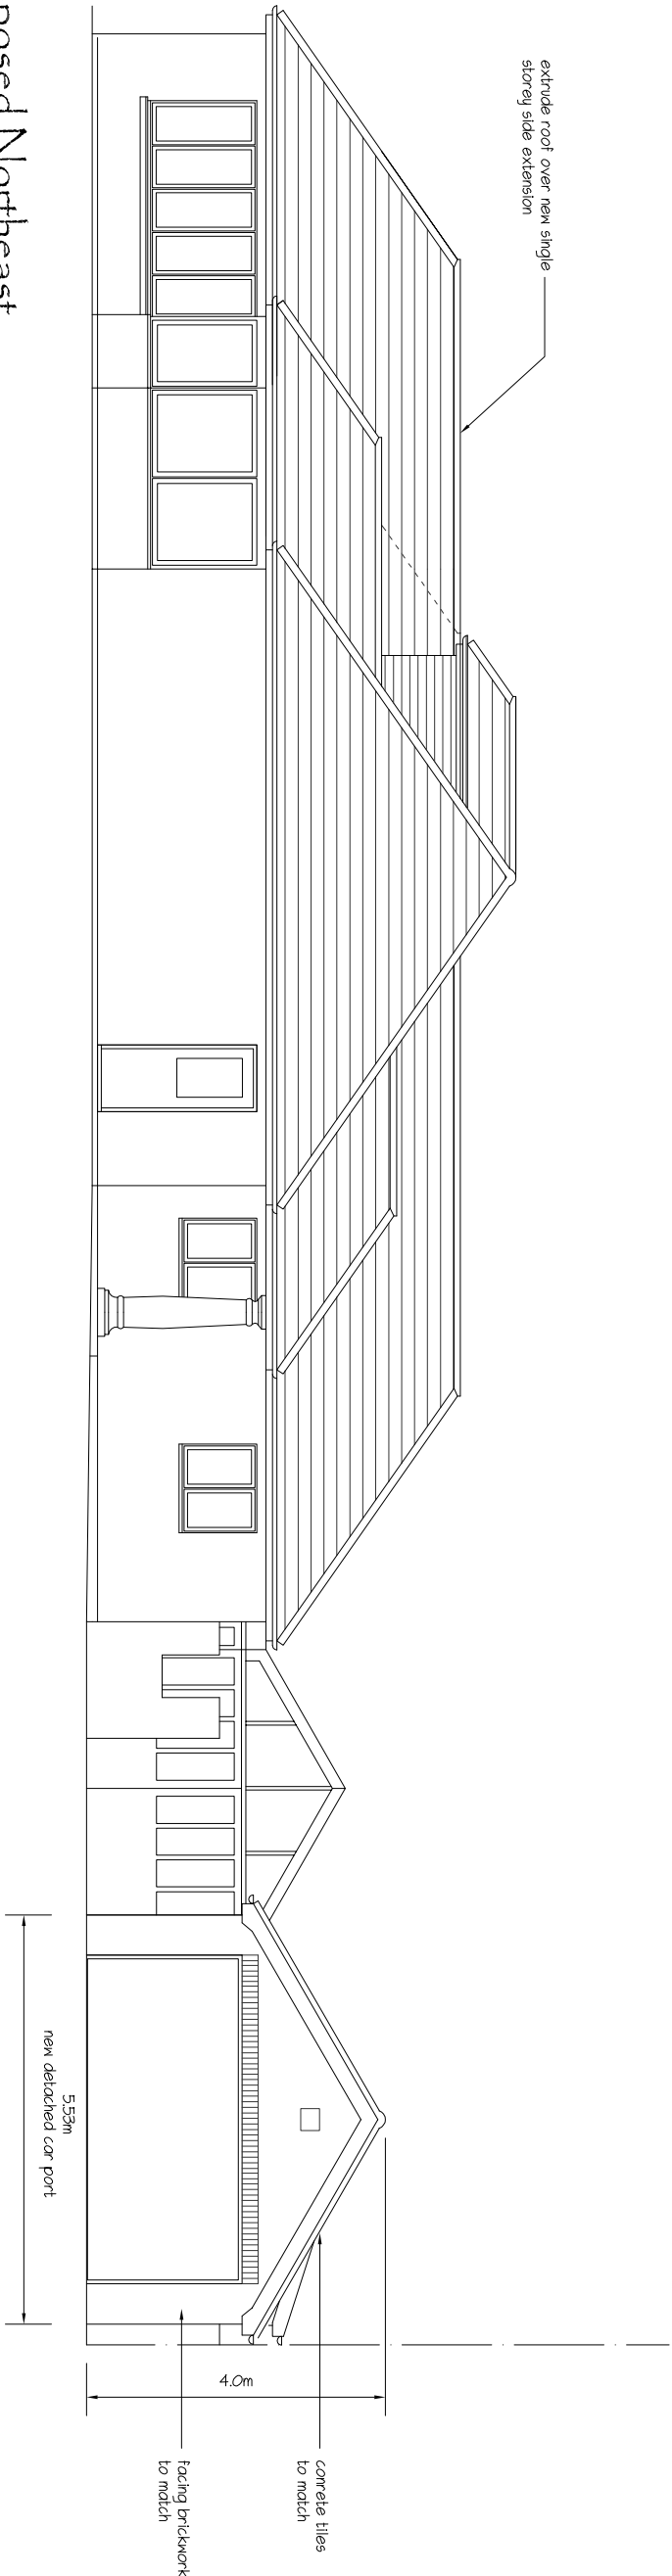

Proposed Northeast



A: 16.06.2014 - revisions following meeting 16.06.14

