


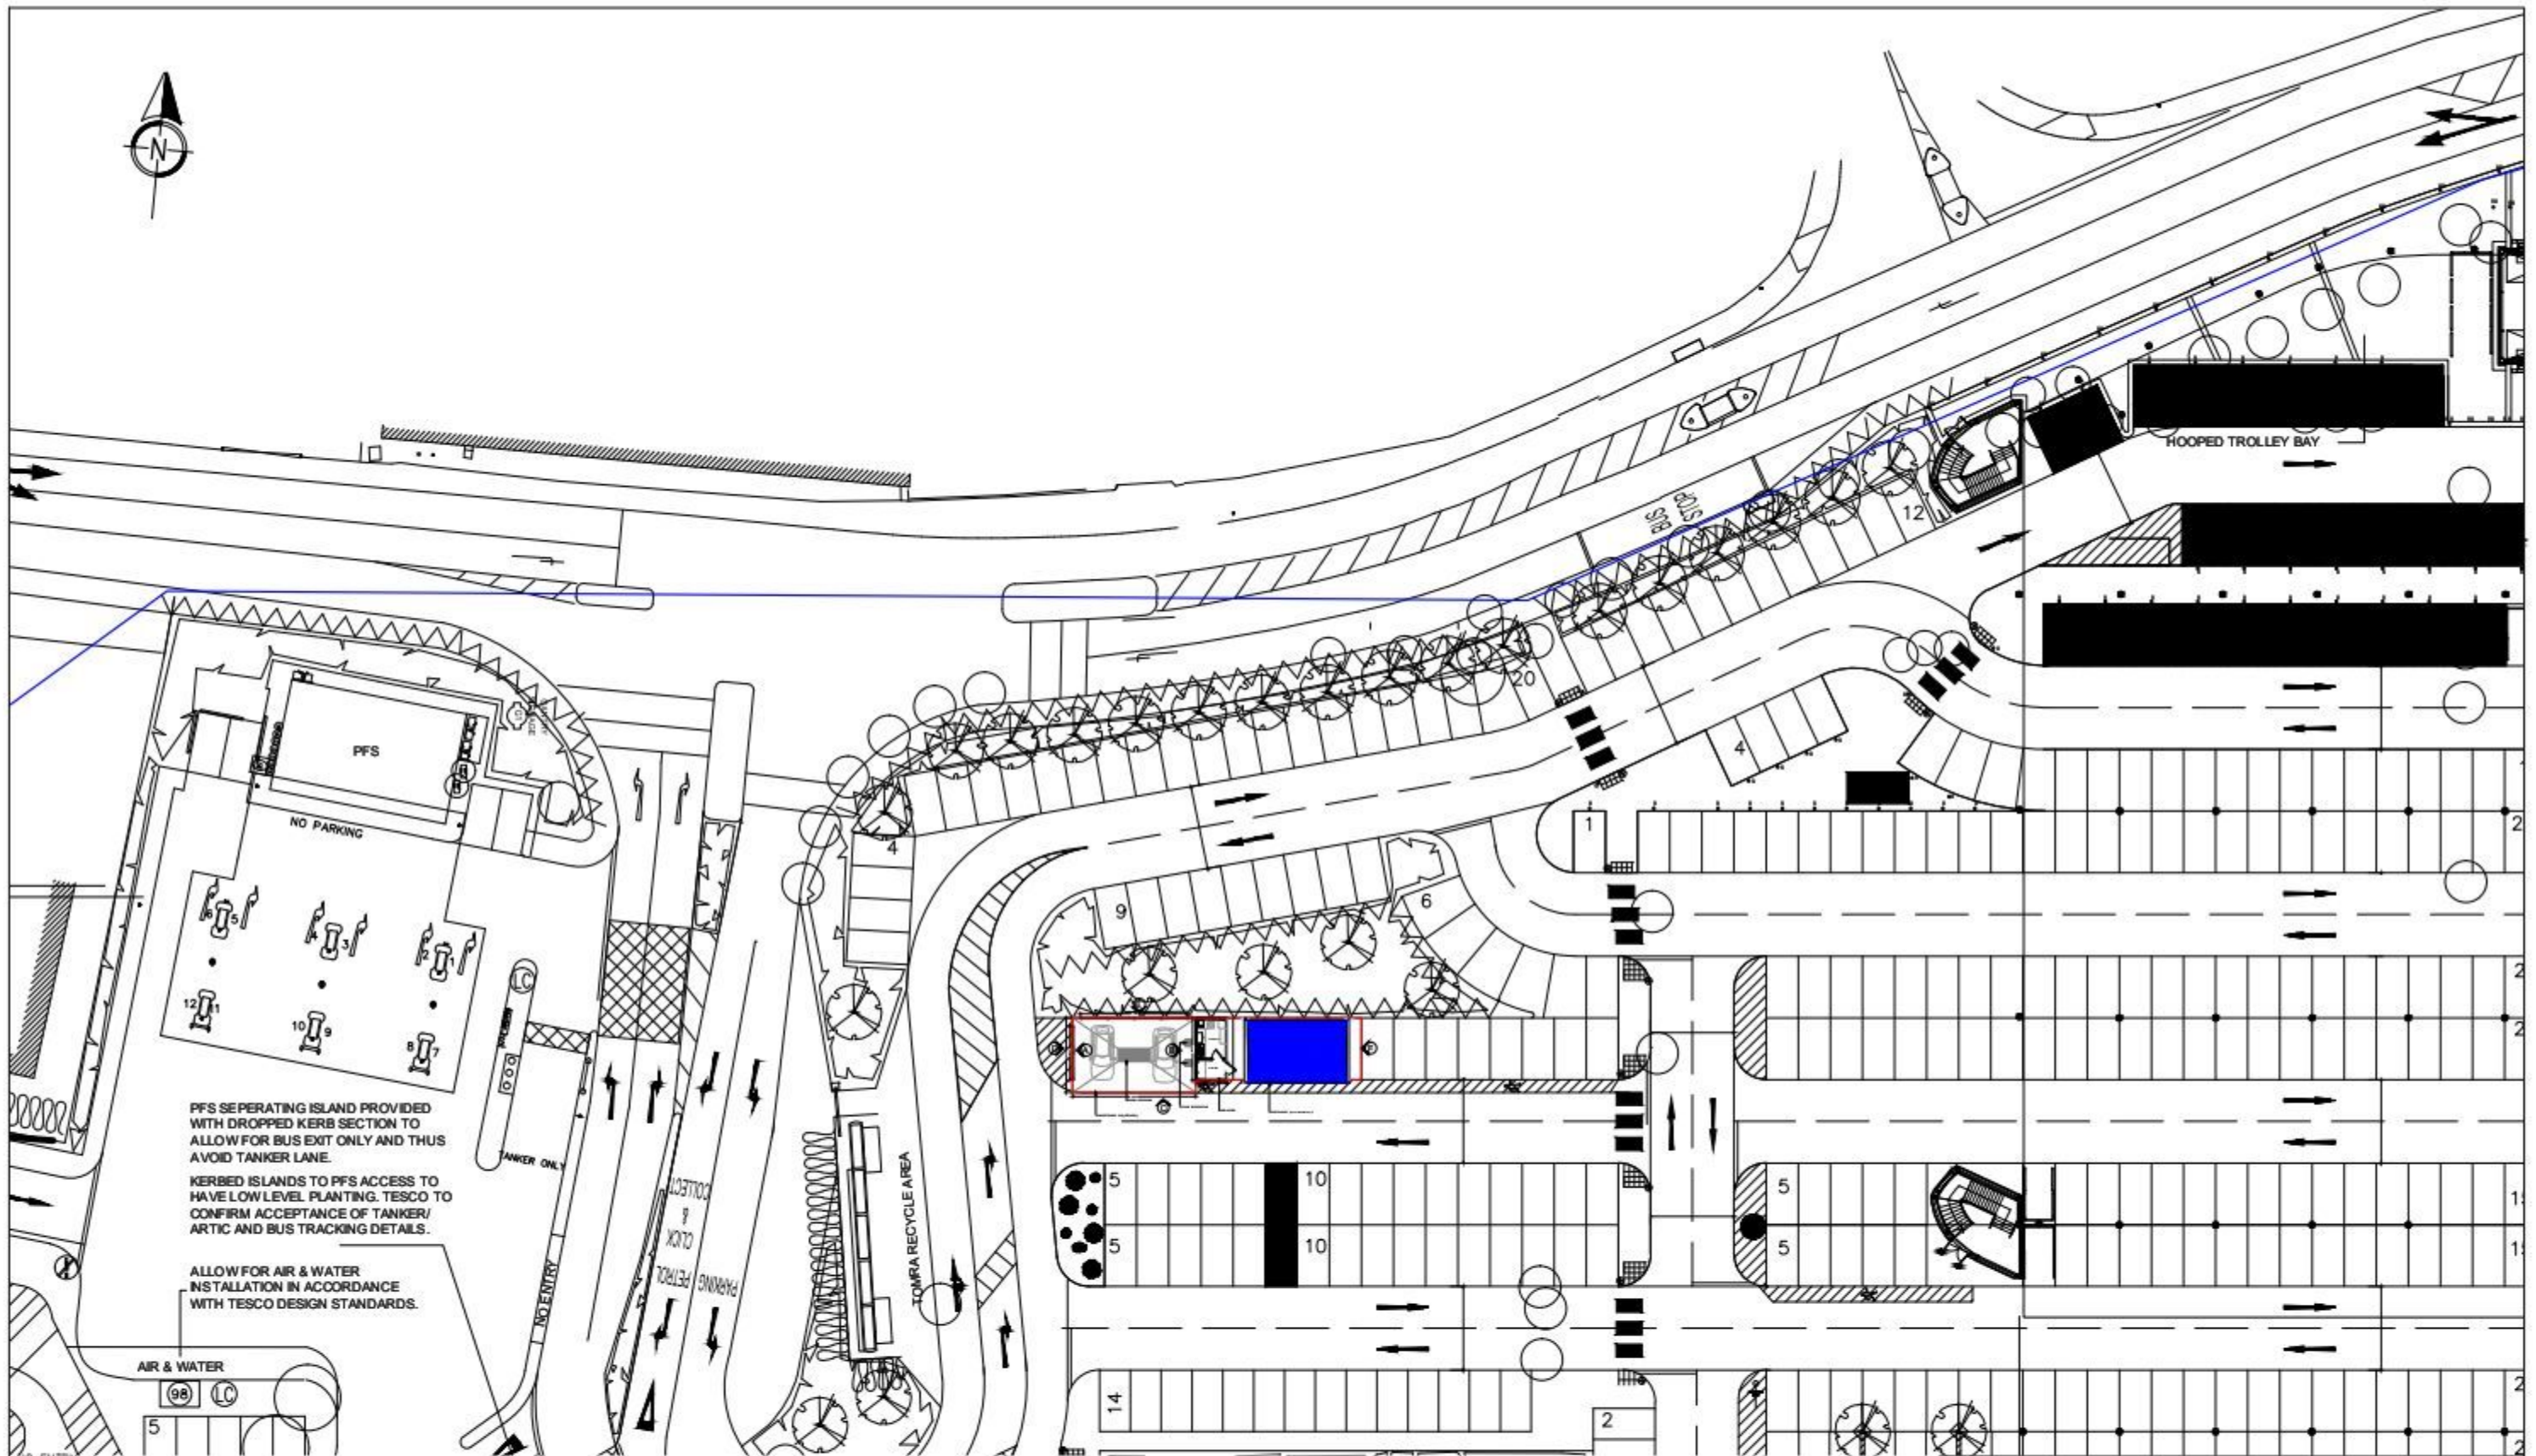

Project Tesco Havant hand car wash		
Drawing Title Proposed block plan		
Scale 1:500 @ A3	Date 09.09.2014	Drawn By JPB