



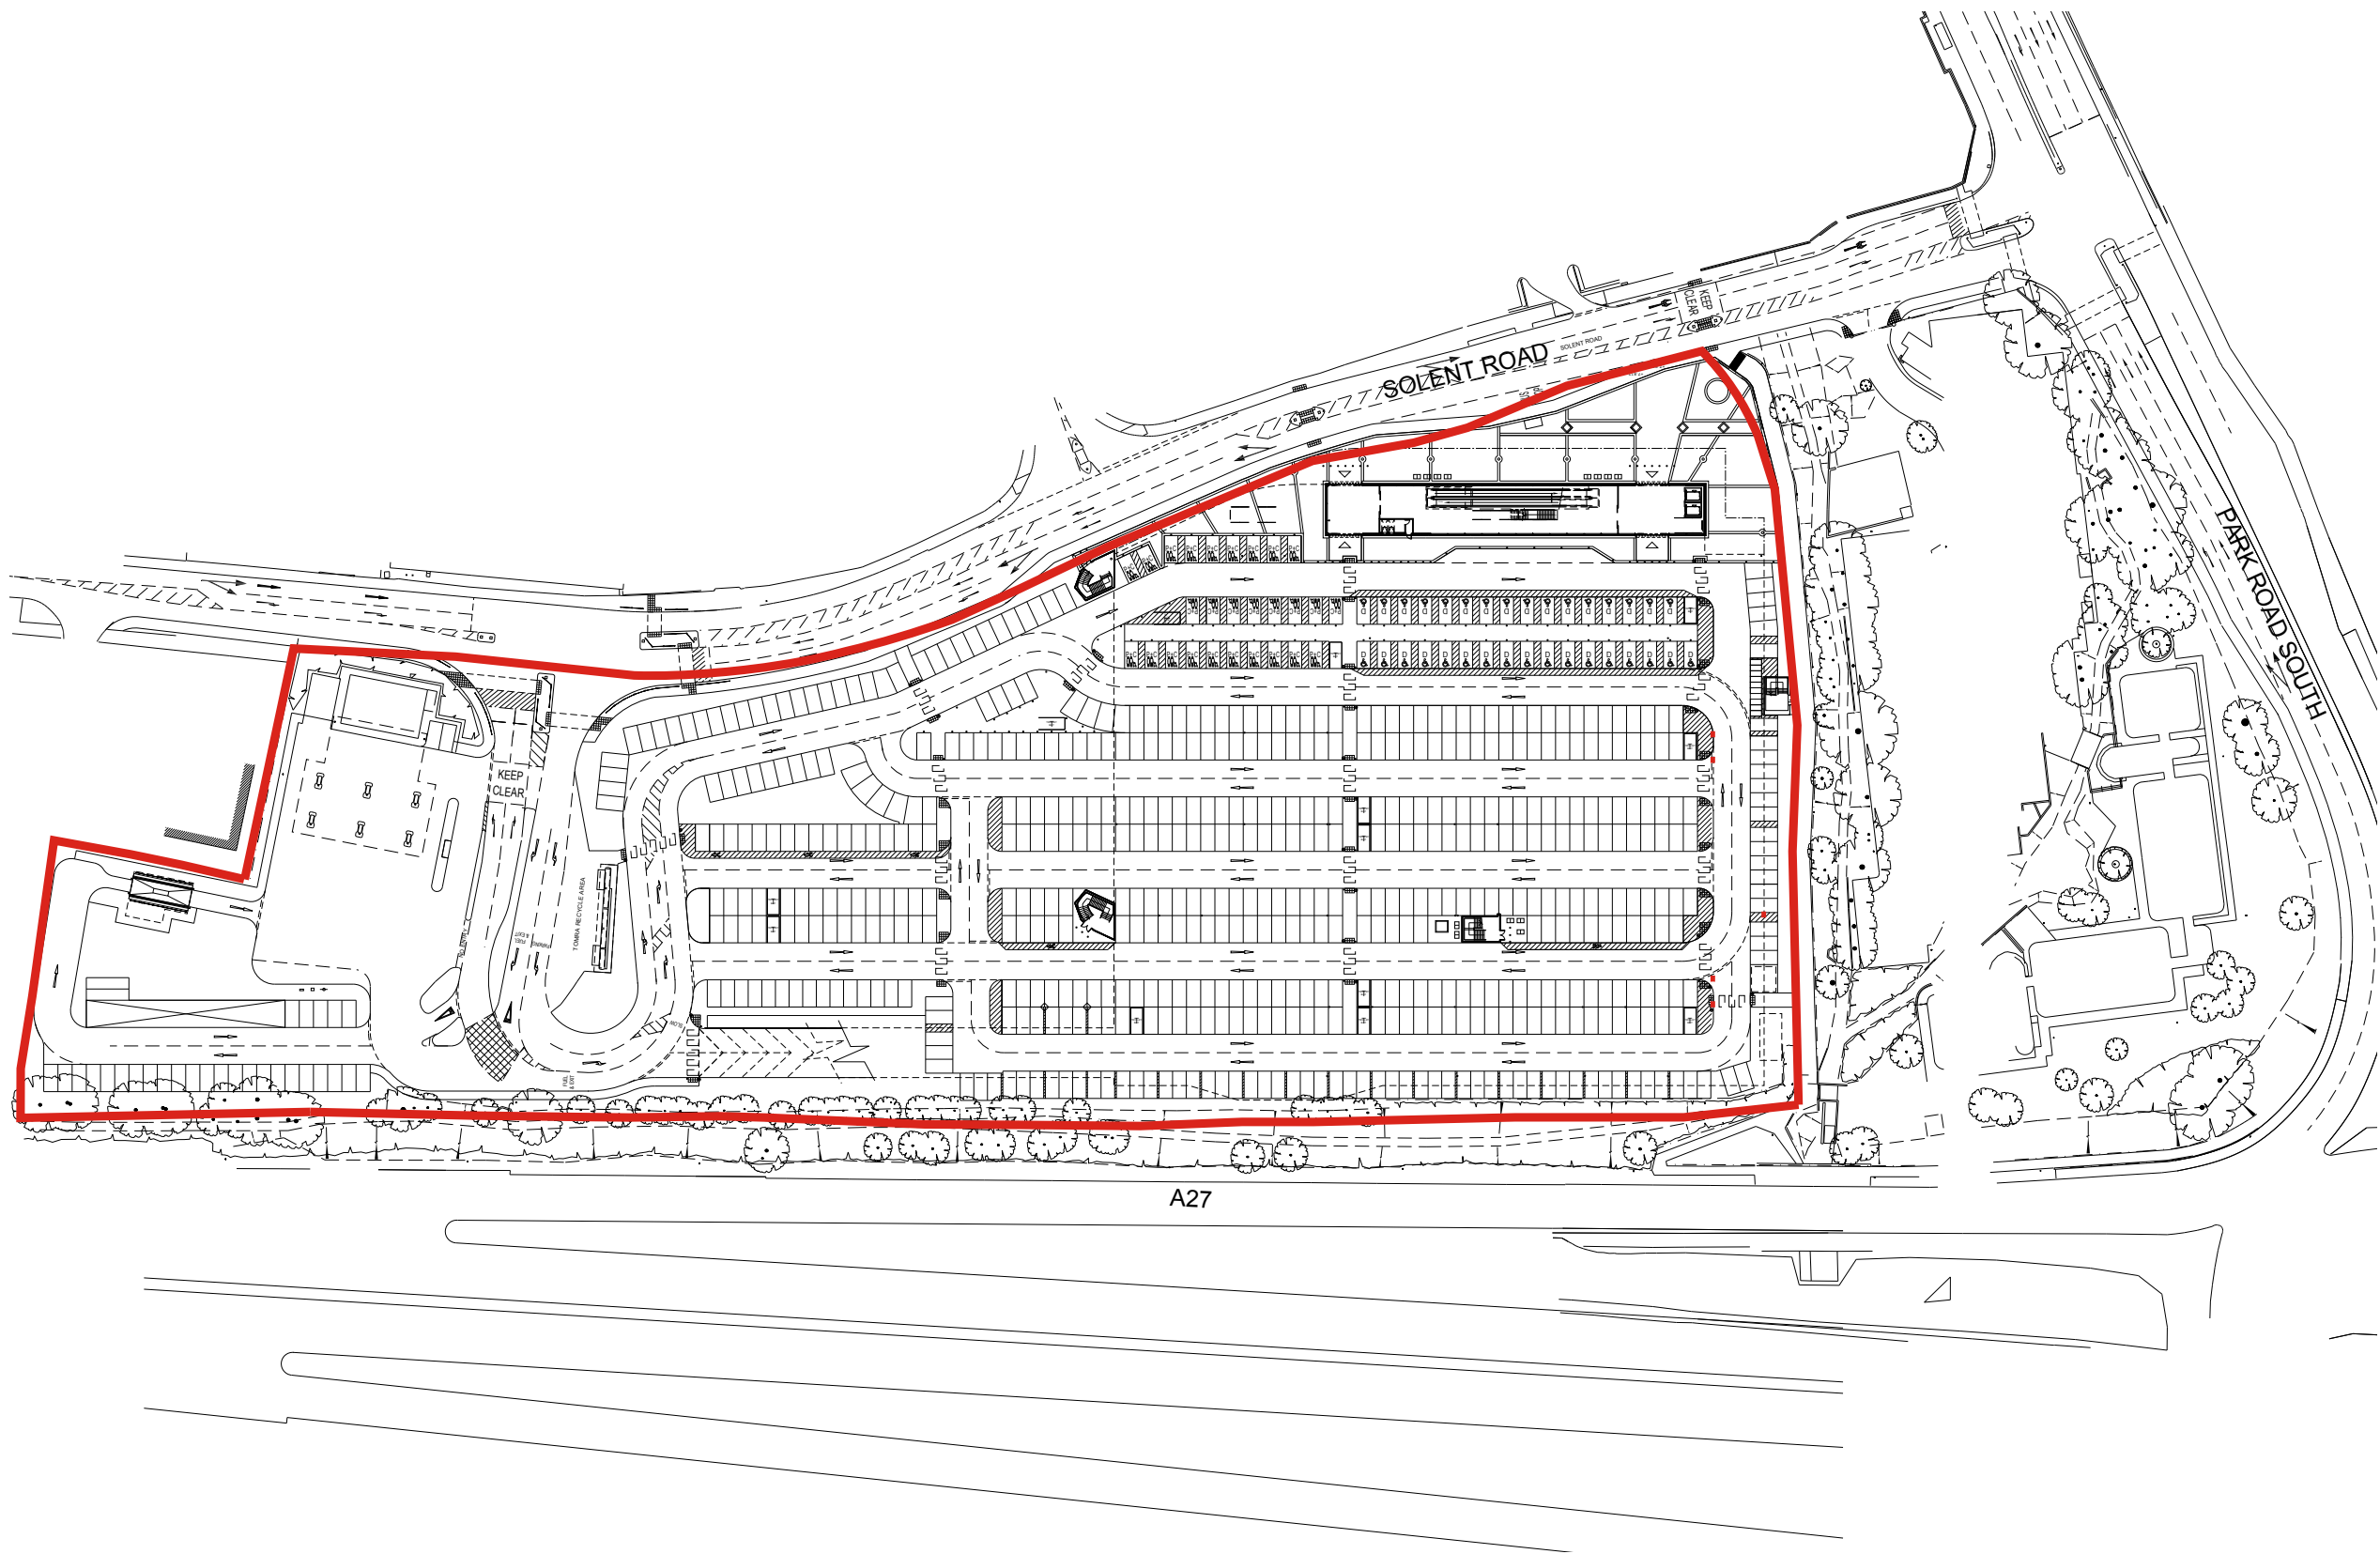

NOTES

This drawing to be read in accordance with the specification/Bills of Quantities and related drawings. No Dimensions to be scaled from this drawing. All stated dimensions to be verified on site and the Architect notified of any discrepancies.

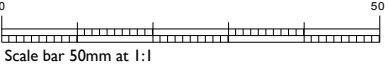

PLANNING ISSUE

Project
**TESCO STORES
SOLENT ROAD
HAVANT**

Title
**SIGNAGE APPLICATION
SITE LOCATION PLAN**

Scale 1:1250@A3	Date JUNE 2014
Drawn GL	Checked SB
Drawing Number 7295_PL04	Revision

Saunders Partnership Architects
ARCHITECTURE | URBAN DESIGN | MASTER PLANNING

RIBA



www.saunderspartnership.com
Welwyn Garden City | Bristol | Manchester | London

T 01707 385300

SAUNDERS