

PRELIMINARY


08 JULY 2013

This supersedes earlier issues of this drawing

NOTES

- 1. THIS DRAWING IS TO BE READ IN CONJUNCTION WITH ALL RELEVANT ARCHITECTS, ENGINEERS, SERVICES AND SPECIALIST DRAWINGS AND SPECIFICATION.
- 2. ANY DISCREPANCIES IN DIMENSIONS OR DETAILS ON OR BETWEEN THESE DRAWINGS SHOULD BE DRAWN TO THE ATTENTION OF THE ARCHITECT AND/OR THE ENGINEER IN WRITING FOR CLARIFICATION.
- 3. ALL DIMENSIONS ARE IN MILLIMETRES. ALL LEVELS ARE IN METRES. DO NOT SCALE THIS DRAWING. PRINT, PLOT OR DISK.
- 4. THIS DRAWING IS THE COPYRIGHT OF THE CONSULTANTS AND MUST NOT BE REPRODUCED OR USED WITHOUT THEIR PERMISSION.

DO NOT SCALE THIS DRAWING. PRINT, PLOT OR DISK.	
CDM Regulations 2007 : Reg. 11	
In preparing the design shown on this and related drawings Upton McGoogan has considered and, where reasonably practicable, avoided foreseeable risks. Significant risks, which remain, are listed below and identified thus  and should be given particular attention by all those carrying out works of construction or of future maintenance.	
1. no significant risks	
2.	
3.	
None of the above is deemed to relieve any contractor of his obligations under all applicable health and safety legislation.	

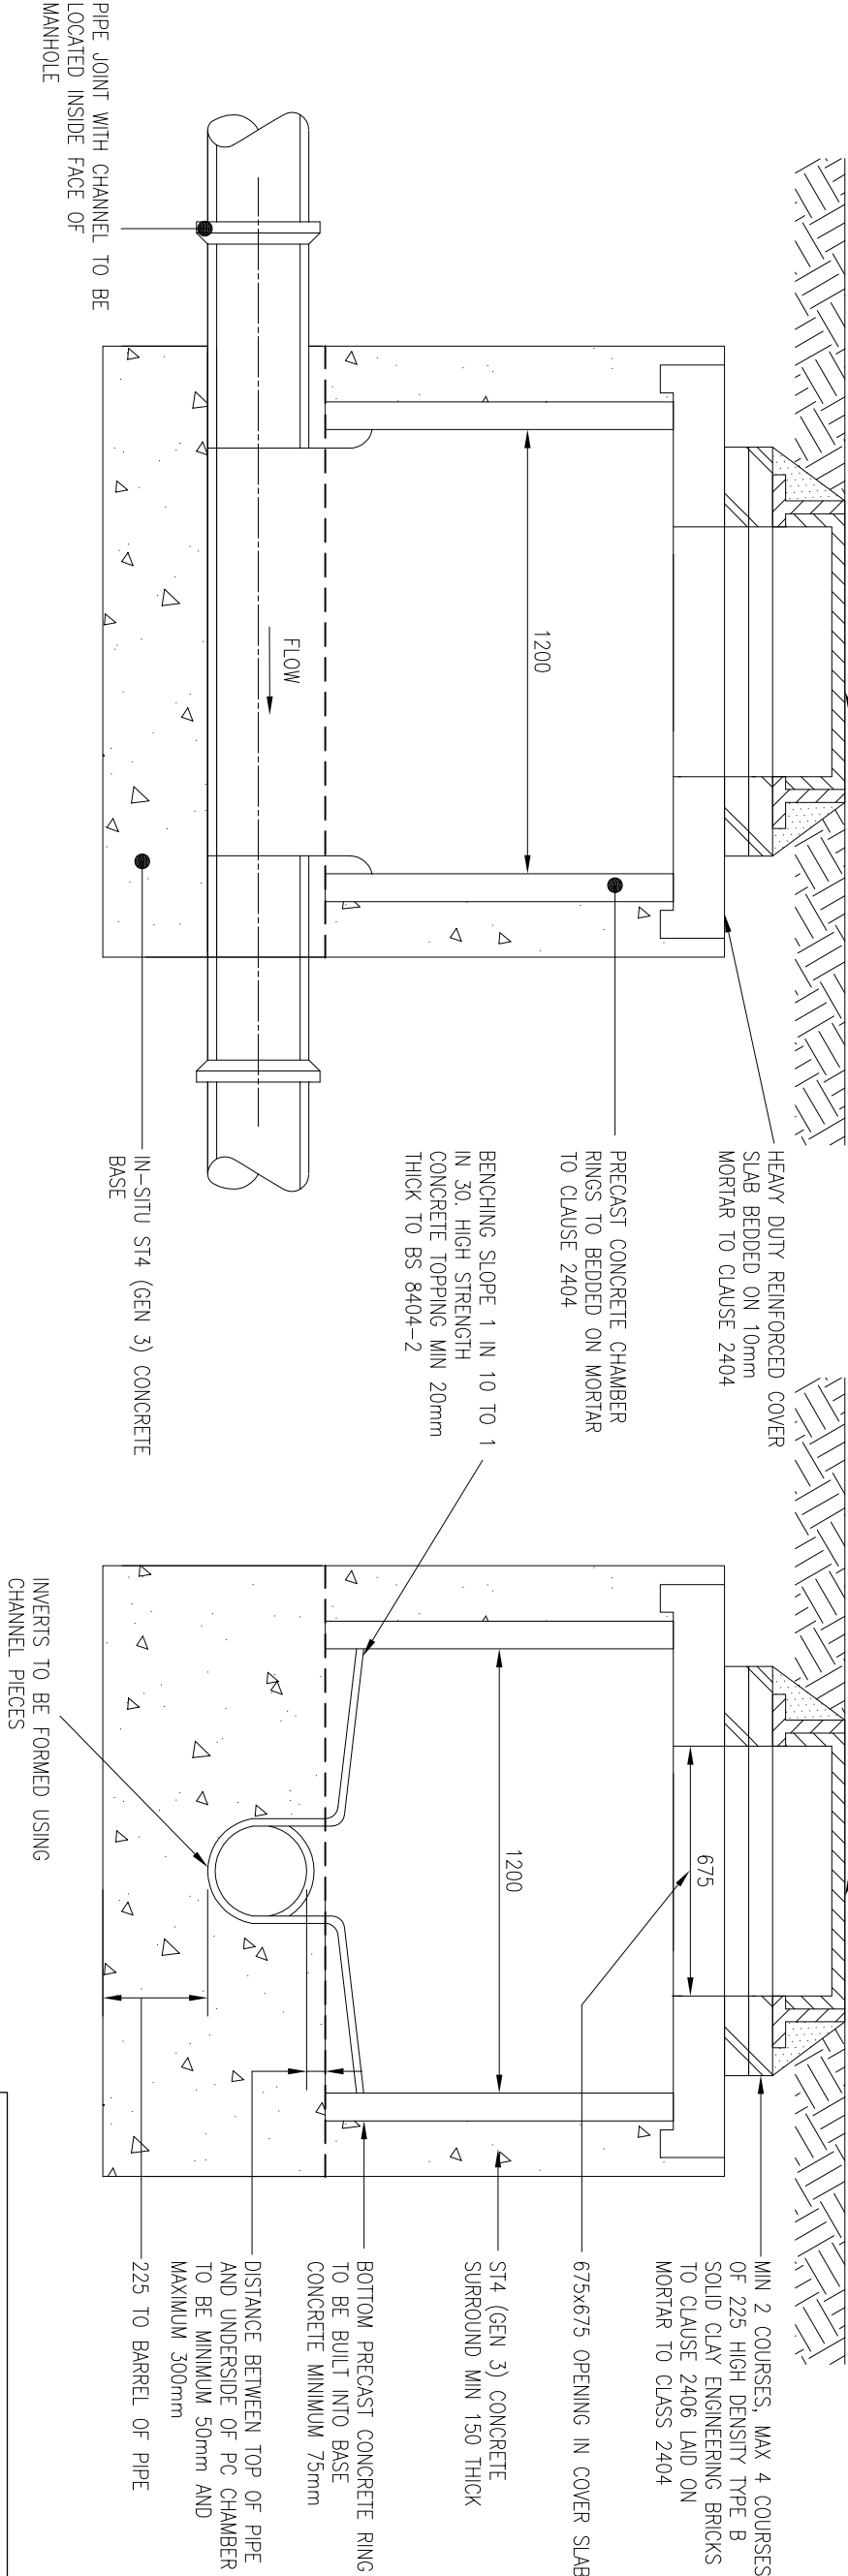

APPROVAL OF THE UNDERTAKER
MUST BE GIVEN FOR INSTALLATION
OF THIS TYPE OF MANHOLE

TYPICAL MANHOLE DETAIL – TYPE M5

(DEPTH FROM COVER LEVEL TO SOFITT OF PIPE 1.0 TO 1.5m)
MAXIMUM SEWER DIAMETER 373mm

THE SAFETY POLICY OF INDIVIDUAL SEWERAGE UNDERTAKERS MAY REQUIRE A LARGER MINIMUM CLEAR OPENING INTO MANHOLES AND THE FITTING OF GUARD BARS, SAFETY CHAINS OR OTHER SAFETY DEVICES IN MANHOLES WITH OUTGOING PIPES OF LESS THAN 600mm DIA.


ALL ADAPTABLE DRAINAGE WORKS MUST BE CONSTRUCTED IN ACCORDANCE WITH SEWERS FOR ADOPTION 7TH EDITION

Project
HARTS FARM WAY
HAVANT

Drawing Title
TYPE M5 MANHOLE
CONSTRUCTION DETAIL



Upton McGoogan Ltd
Partnership House
Moorside Road, Winchester
Hampshire, SO23 7RX
Tel : 01962 834400
Fax : 01962 834411
website : www.uptonmcgoogan.com
email : win@uptonmcgoogan.com

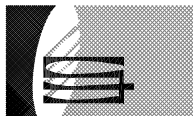

UPTON
McGOOGAN
CONSULTING ENGINEERS

PRELIMINARY ISSUE				P1	JK	MD	08.07.13
Revision		Date		Suffr By		App Date	
Drawn		Date		Checked		Date	
JK		08.07.13		MD		08.07.13	
Scale							
NOT TO SCALE							
(AT A3 SIZE)							
Drawing Number				Rev			
034.0036-2156				P1			