



SUPERSEDED

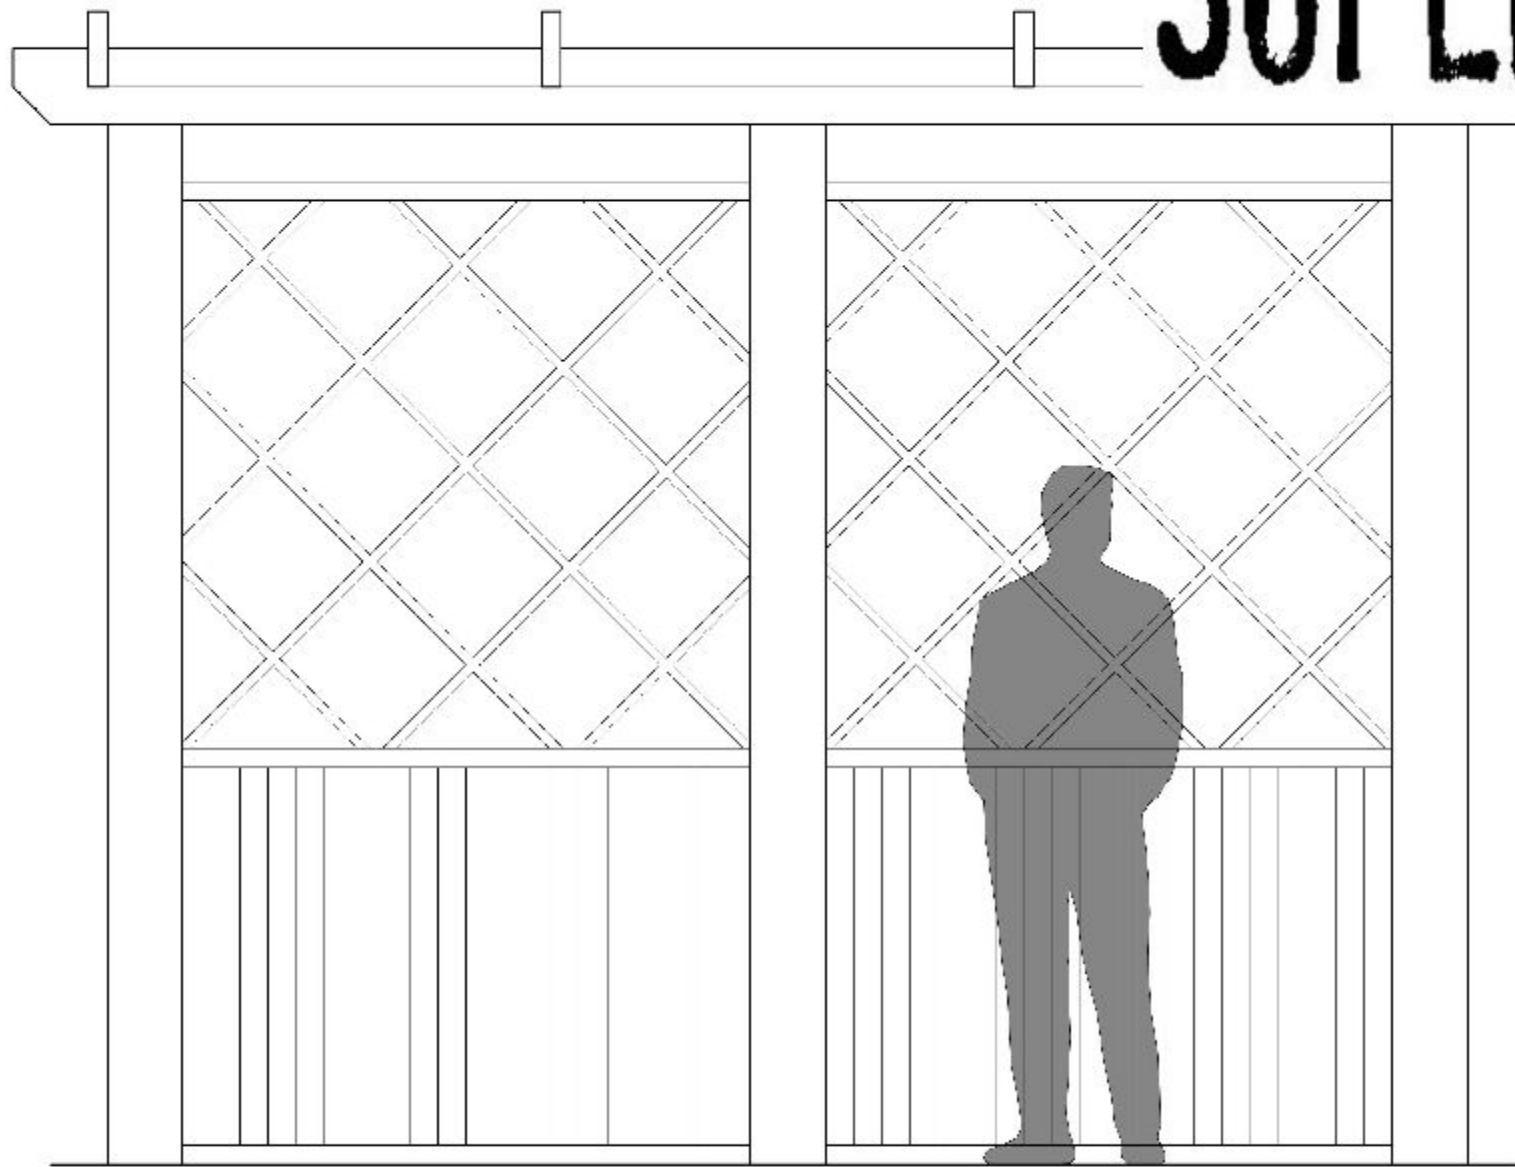

Elevation 1:20 @ A3

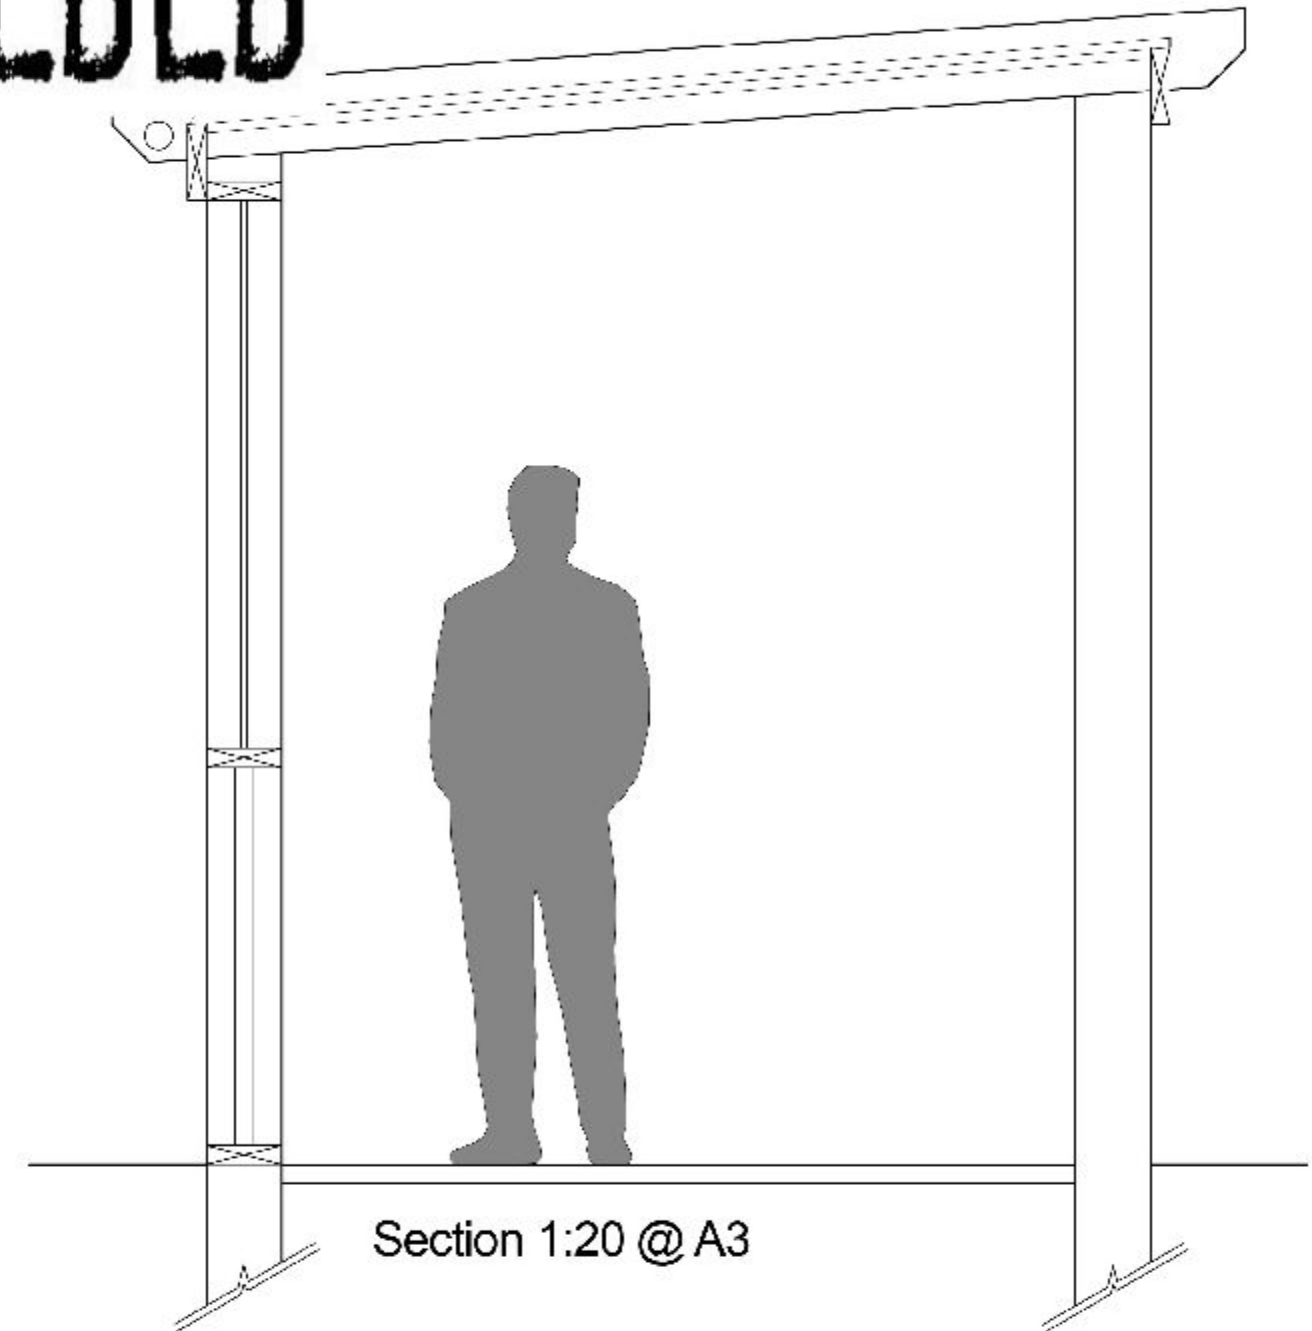

Section 1:20 @ A3

The Fox and Hound
Proposed Pergola



BRYNNWELL
JOINERY

207 - 217 Copnor Road
Portsmouth
Hampshire
PO3 5BY

TEL: 02392 658780
info@brynnwell.com