
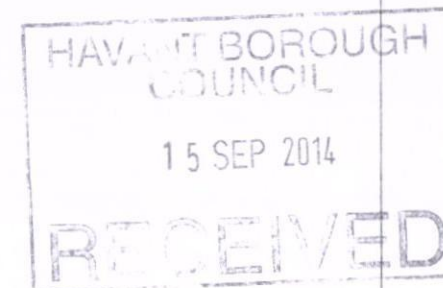
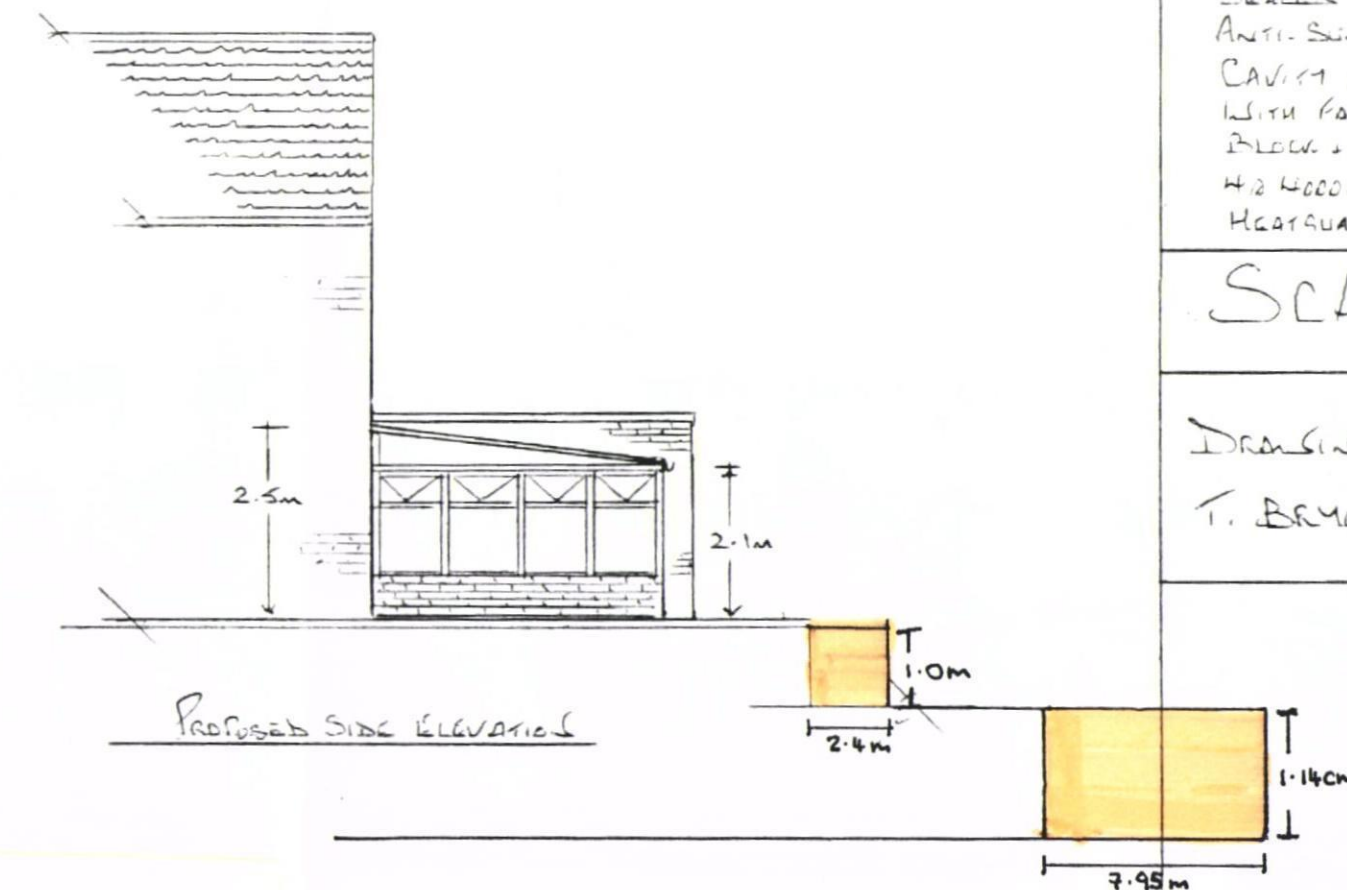


NEW AREA
HIGHLIGHTED
IN ORANGE
(NOT TO SCALE)

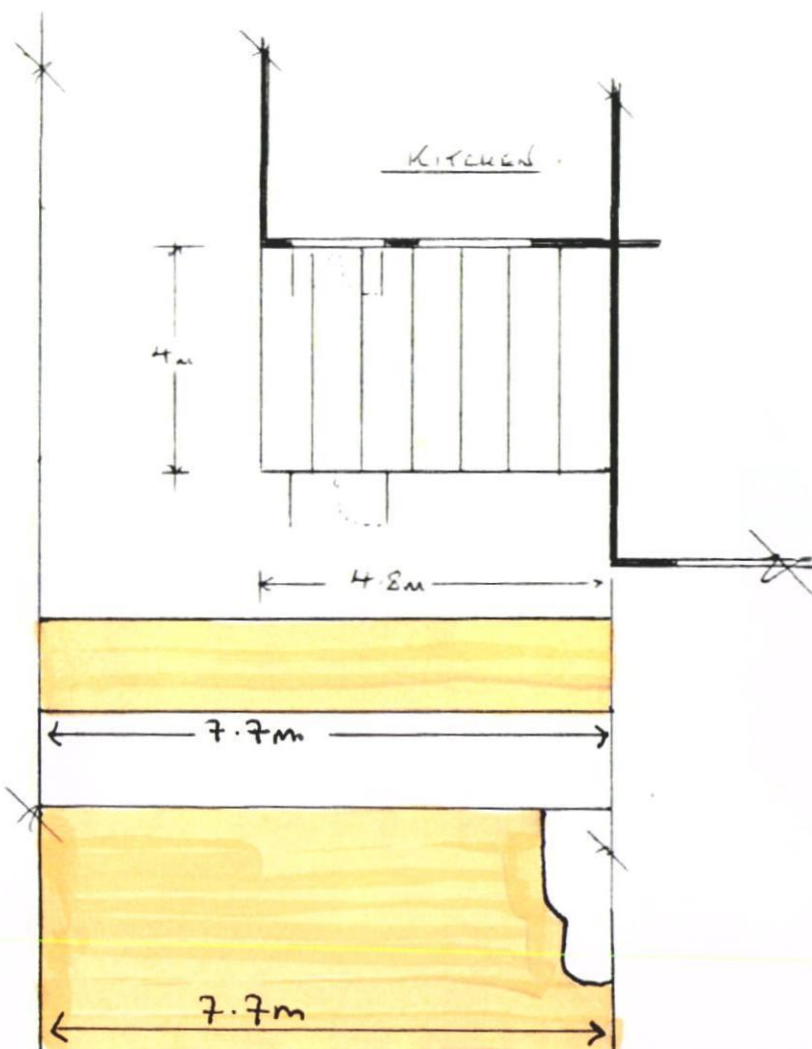

PROPOSED UPVC CONSERVATORY
FOR;
MR + MRS MACFARLANE
11, THE CRESCENT,
PURBROOK,
WATERLOOVILLE,
HANTS.
PO7 5EU

MATERIALS

WHITE MULTI-CHAMBER STEEL
REINFORCED UPVC WINDOW/DOOR
PROFILES.
25mm (4-20-4) TONNAGED GLASS
SEALED UNIT GLAZING WITH
ANTI-SUN BRONZE TINT
CAVITY INSULATED EXTERIOR WALLS
WITH FACE BRICK OUTSIDE,
BLOCK & PLASTER INSIDE.
4/2 4000mm² TRICKLE VENTS
HEATGUARD POLYCARBONATE ROOF PANELS

SCALE 1:100

DRAWING NO C008124
T. BRUCESON

