


4 EL_Planning North East
1 : 200

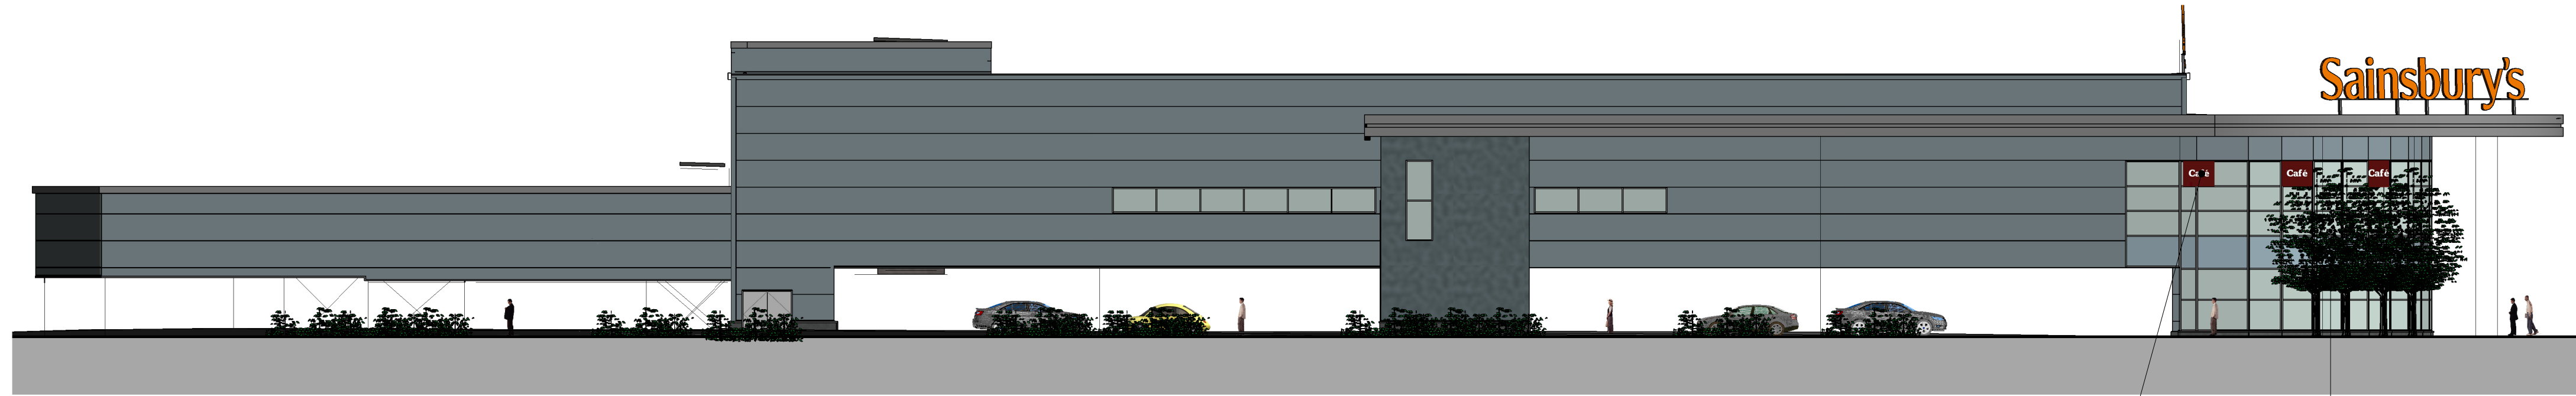

3 EL_Planning North West
1 : 200




2 EL_Planning South East
1 : 200

New Welcome Wall to be installed to left hand side of main entrance. Welcome Wall Size - W 1000, H 1100 approx. To be light from above for clear visibility. Note: Opening hours are to be confirmed. (To be submitted under a seperate application)

LED edge ill. acrylic cross with double sided vinyl 750 x 750mm with A4 clip frame for alternative info. Contractor to check sizes and feasibility with BAM. (To be submitted under a seperate application)

2 EL_Planning South East
1 : 200

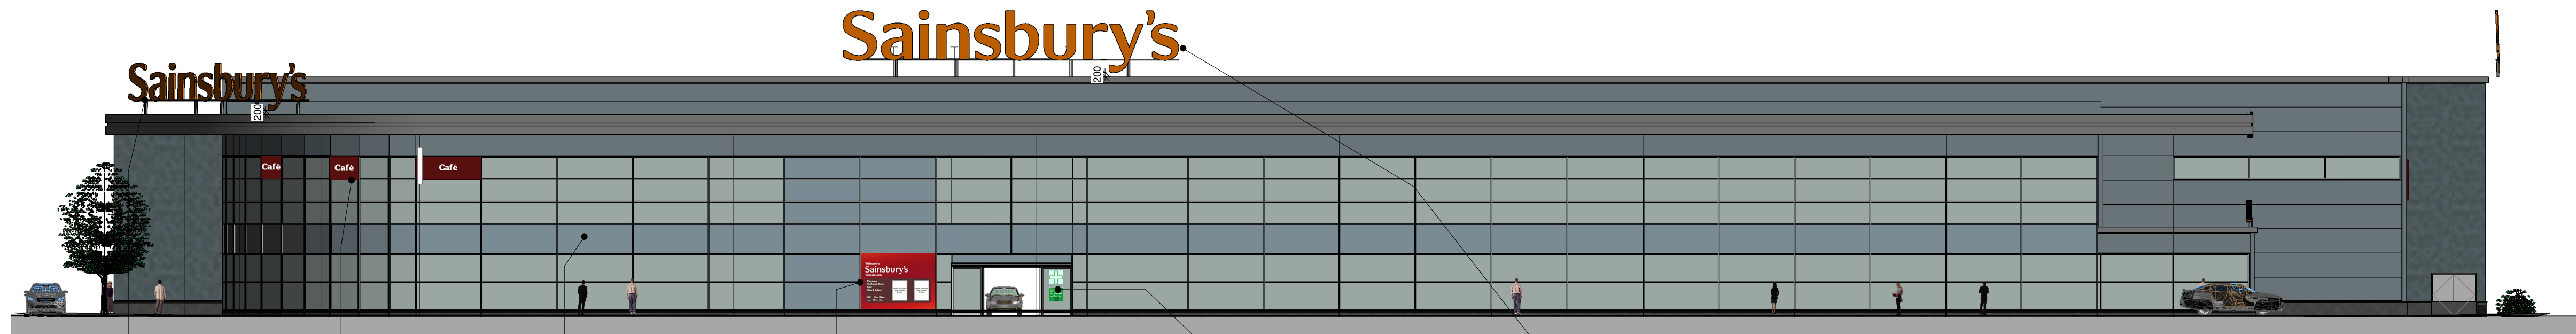



1 EL_Planning South West
1 : 200

Ordinance Survey® information
© Crown copyright. All rights reserved.
Licence no. AR100007392

GENERAL NOTES

This scheme is subject to Town Planning and all other necessary consents.
Dimensions, areas and levels where given are only approximate and subject to site survey.
All dimensions are to be checked on site.
Do not scale other than for Planning purposes.
This drawing is to be read in conjunction with all relevant consultant's and/or specialist's drawings/documents and any discrepancies or variations are to be notified to the Architects before the affected work commences.
All queries relating to design of foundations, floor slabs and any structural elements are to be referred to the structural engineering consultant for resolution.
All feasibility studies are subject to full site survey.
The workmanship of all relevant trades and building operations shall comply with the recommendations of British Standard (BS) 8000:1989 part 1-5 inclusive.

All design and construction is to be in accordance with the Construction Design and Management Regulations 2007.

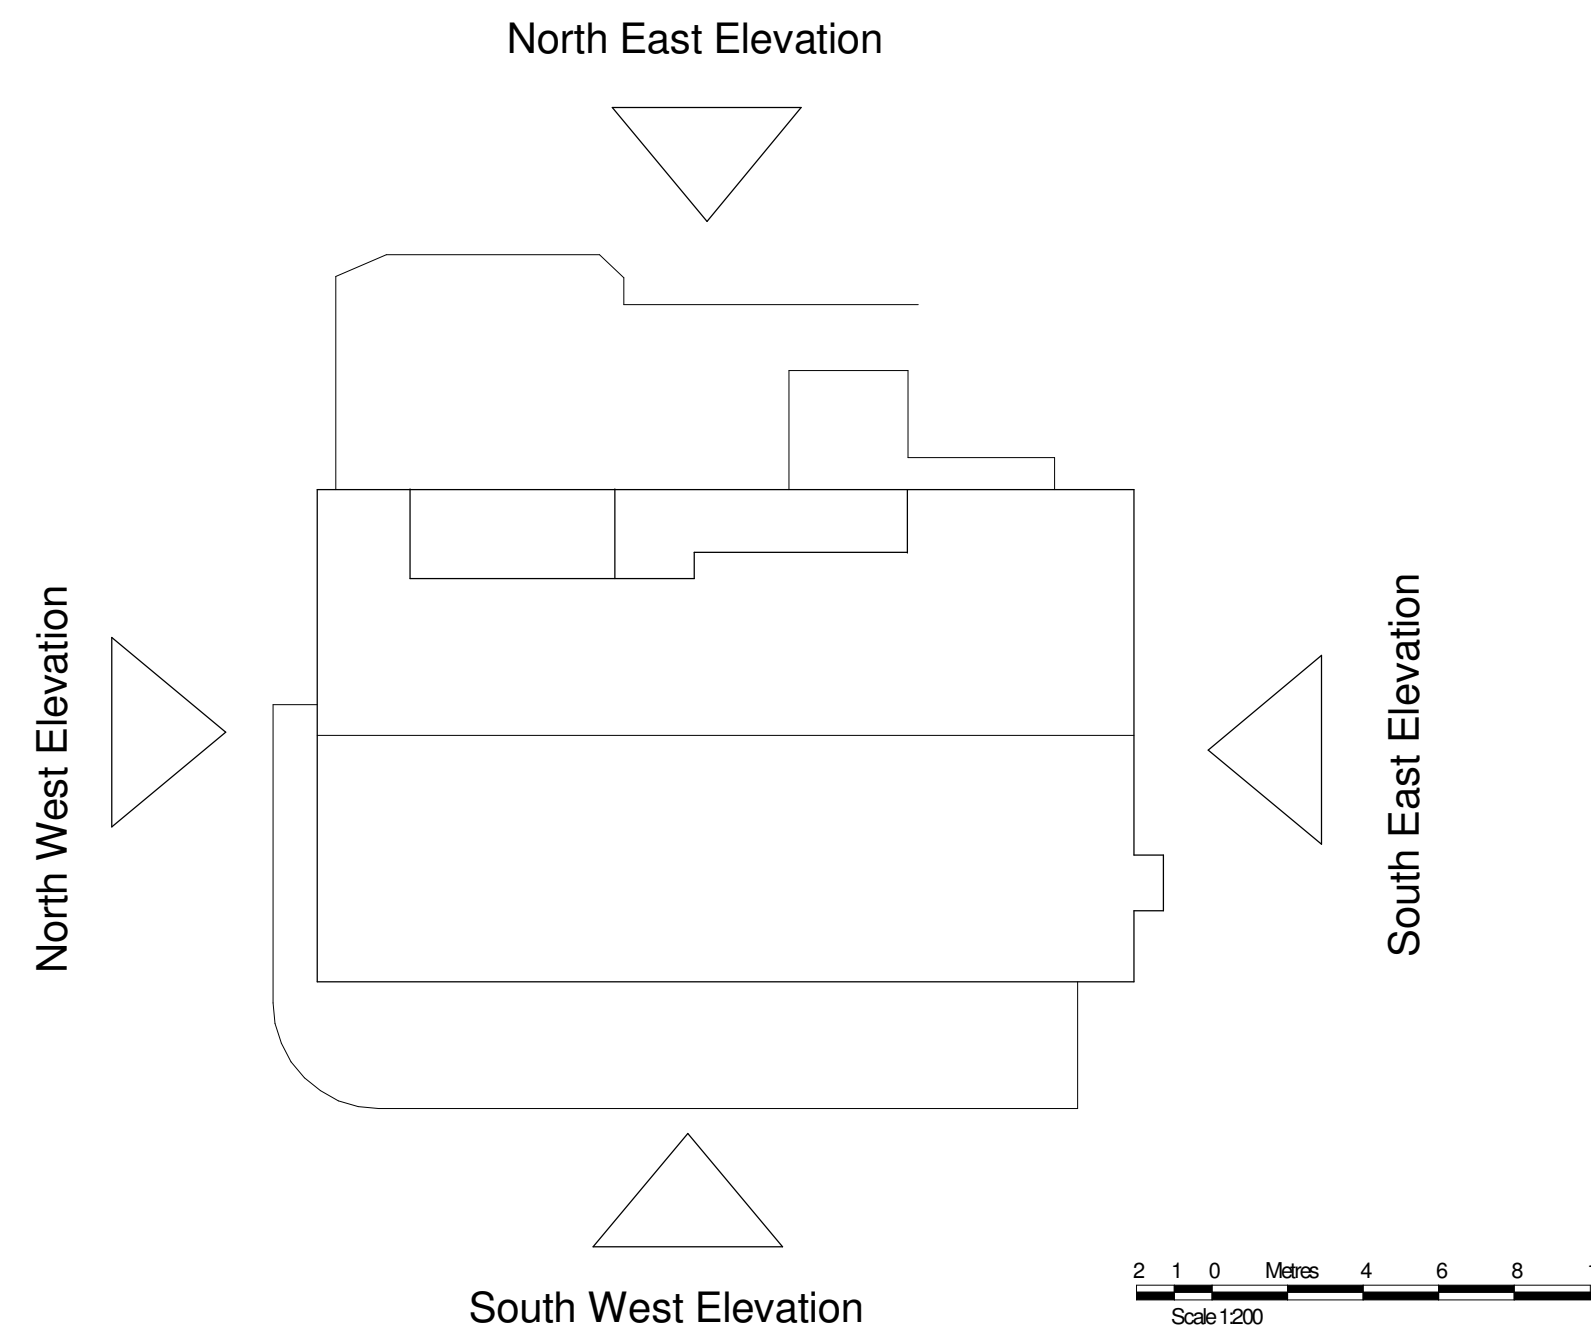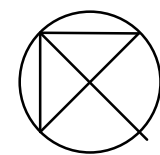

Key Plan 1/1000
1 : 1000

Planning

A Revised to clients requirements		14/08/20	RR
REV	DESCRIPTION	DATE	BY
CLIENT			
RG-Group			

PROJECT
WATERLOOVILLE

DRAWING
Proposed Elevations



DATE	06/18/14	DRAWN	RR
SCALE	As indicated	CHECKED	MG
CHQ.14.10656 - PL05 A			